

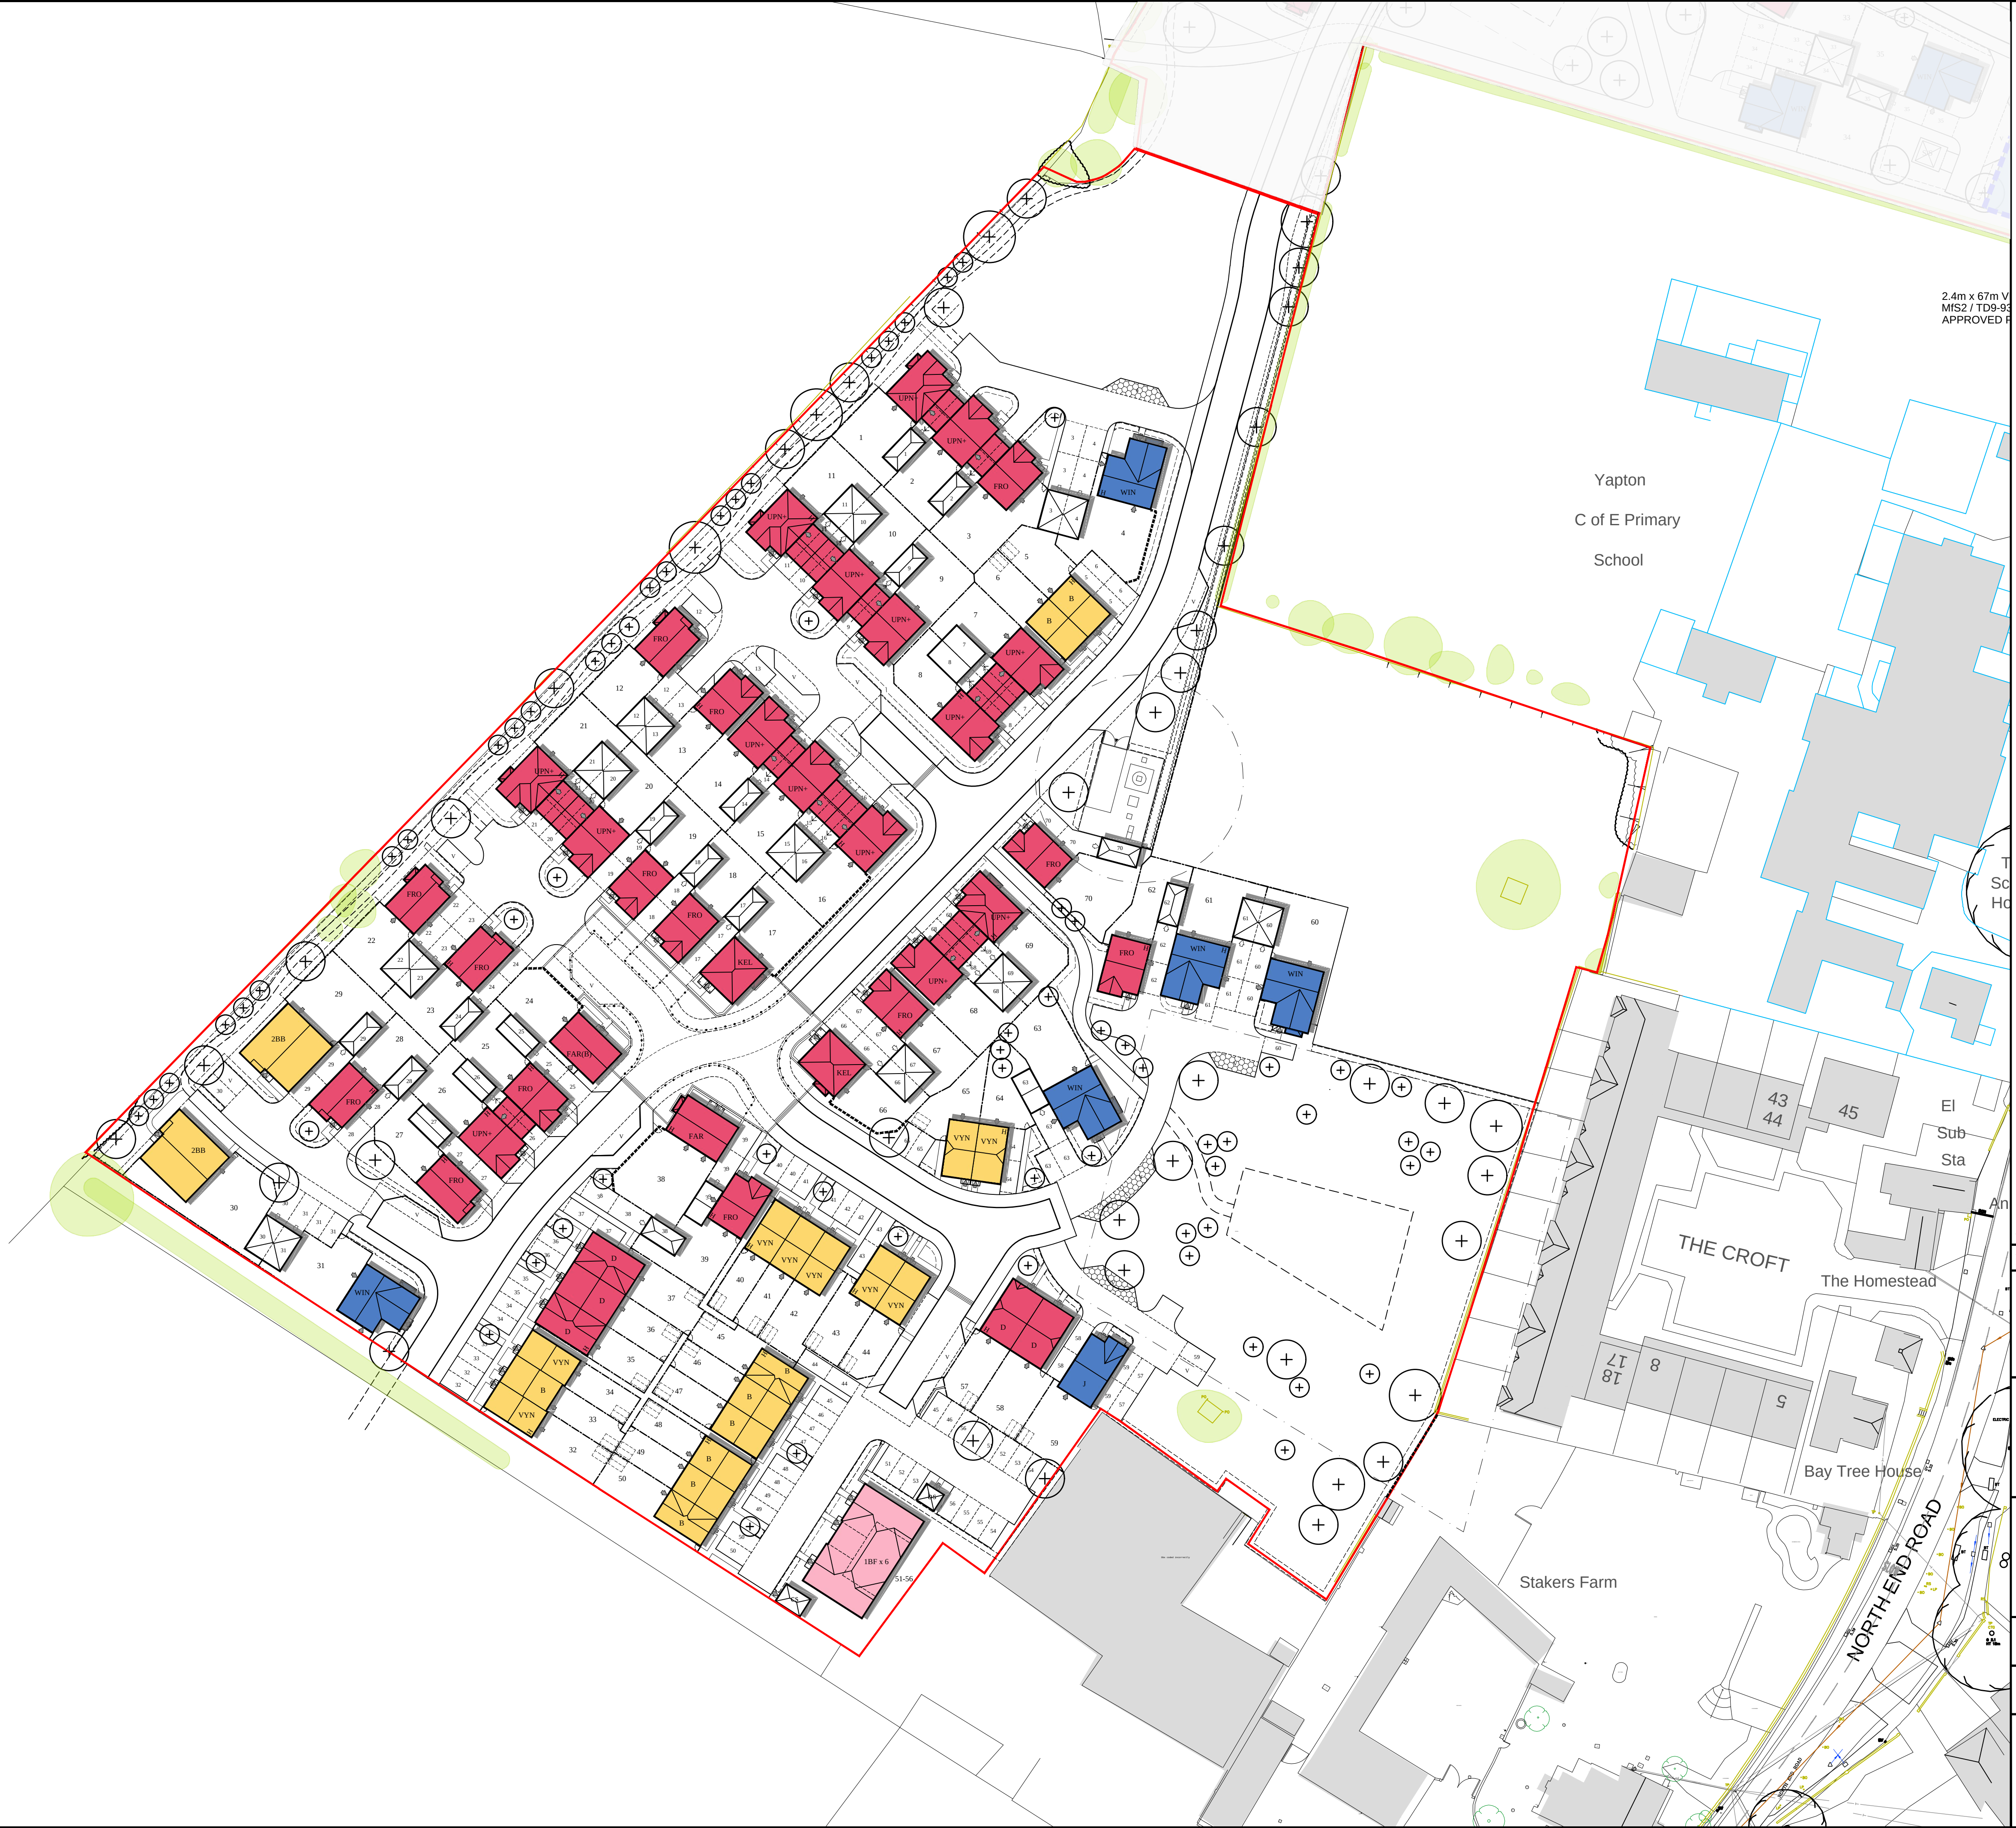


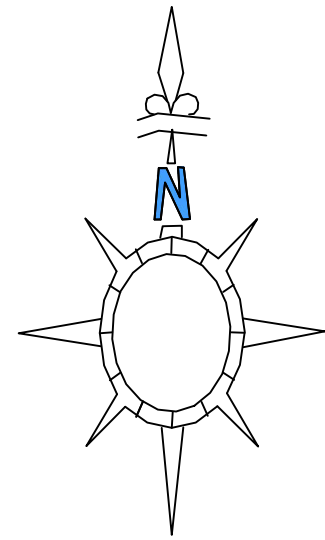

2.4m x 67m V
MIS2 / TD9-93
APPROVED P

Yapton
C of E Primary
School

T
Sc
Ho

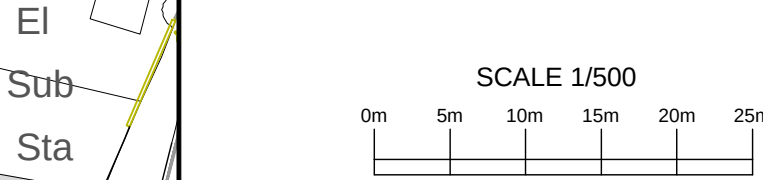

REV	DESCRIPTION	DATE	AUTHOR	CHECKD
B	Minor amendments Amended to L.A. Planners comments	01.11.20	LAH	-
A		25.10.20	LAH	-

CLIENT

PROJECT

LAND AT
NORTH END ROAD
YAPTON

DRAWING

UNIT TYPES LAYOUT
70 UNIT SCHEME

SCALE	DATE	AUTHOR	CHECKED
1:500 @ A1	02.08.19	LAH	-
JOB NO	DRAWING NO	REV	
102-70	PL-04	-	B

BRIMSTONE
DESIGN LTD