

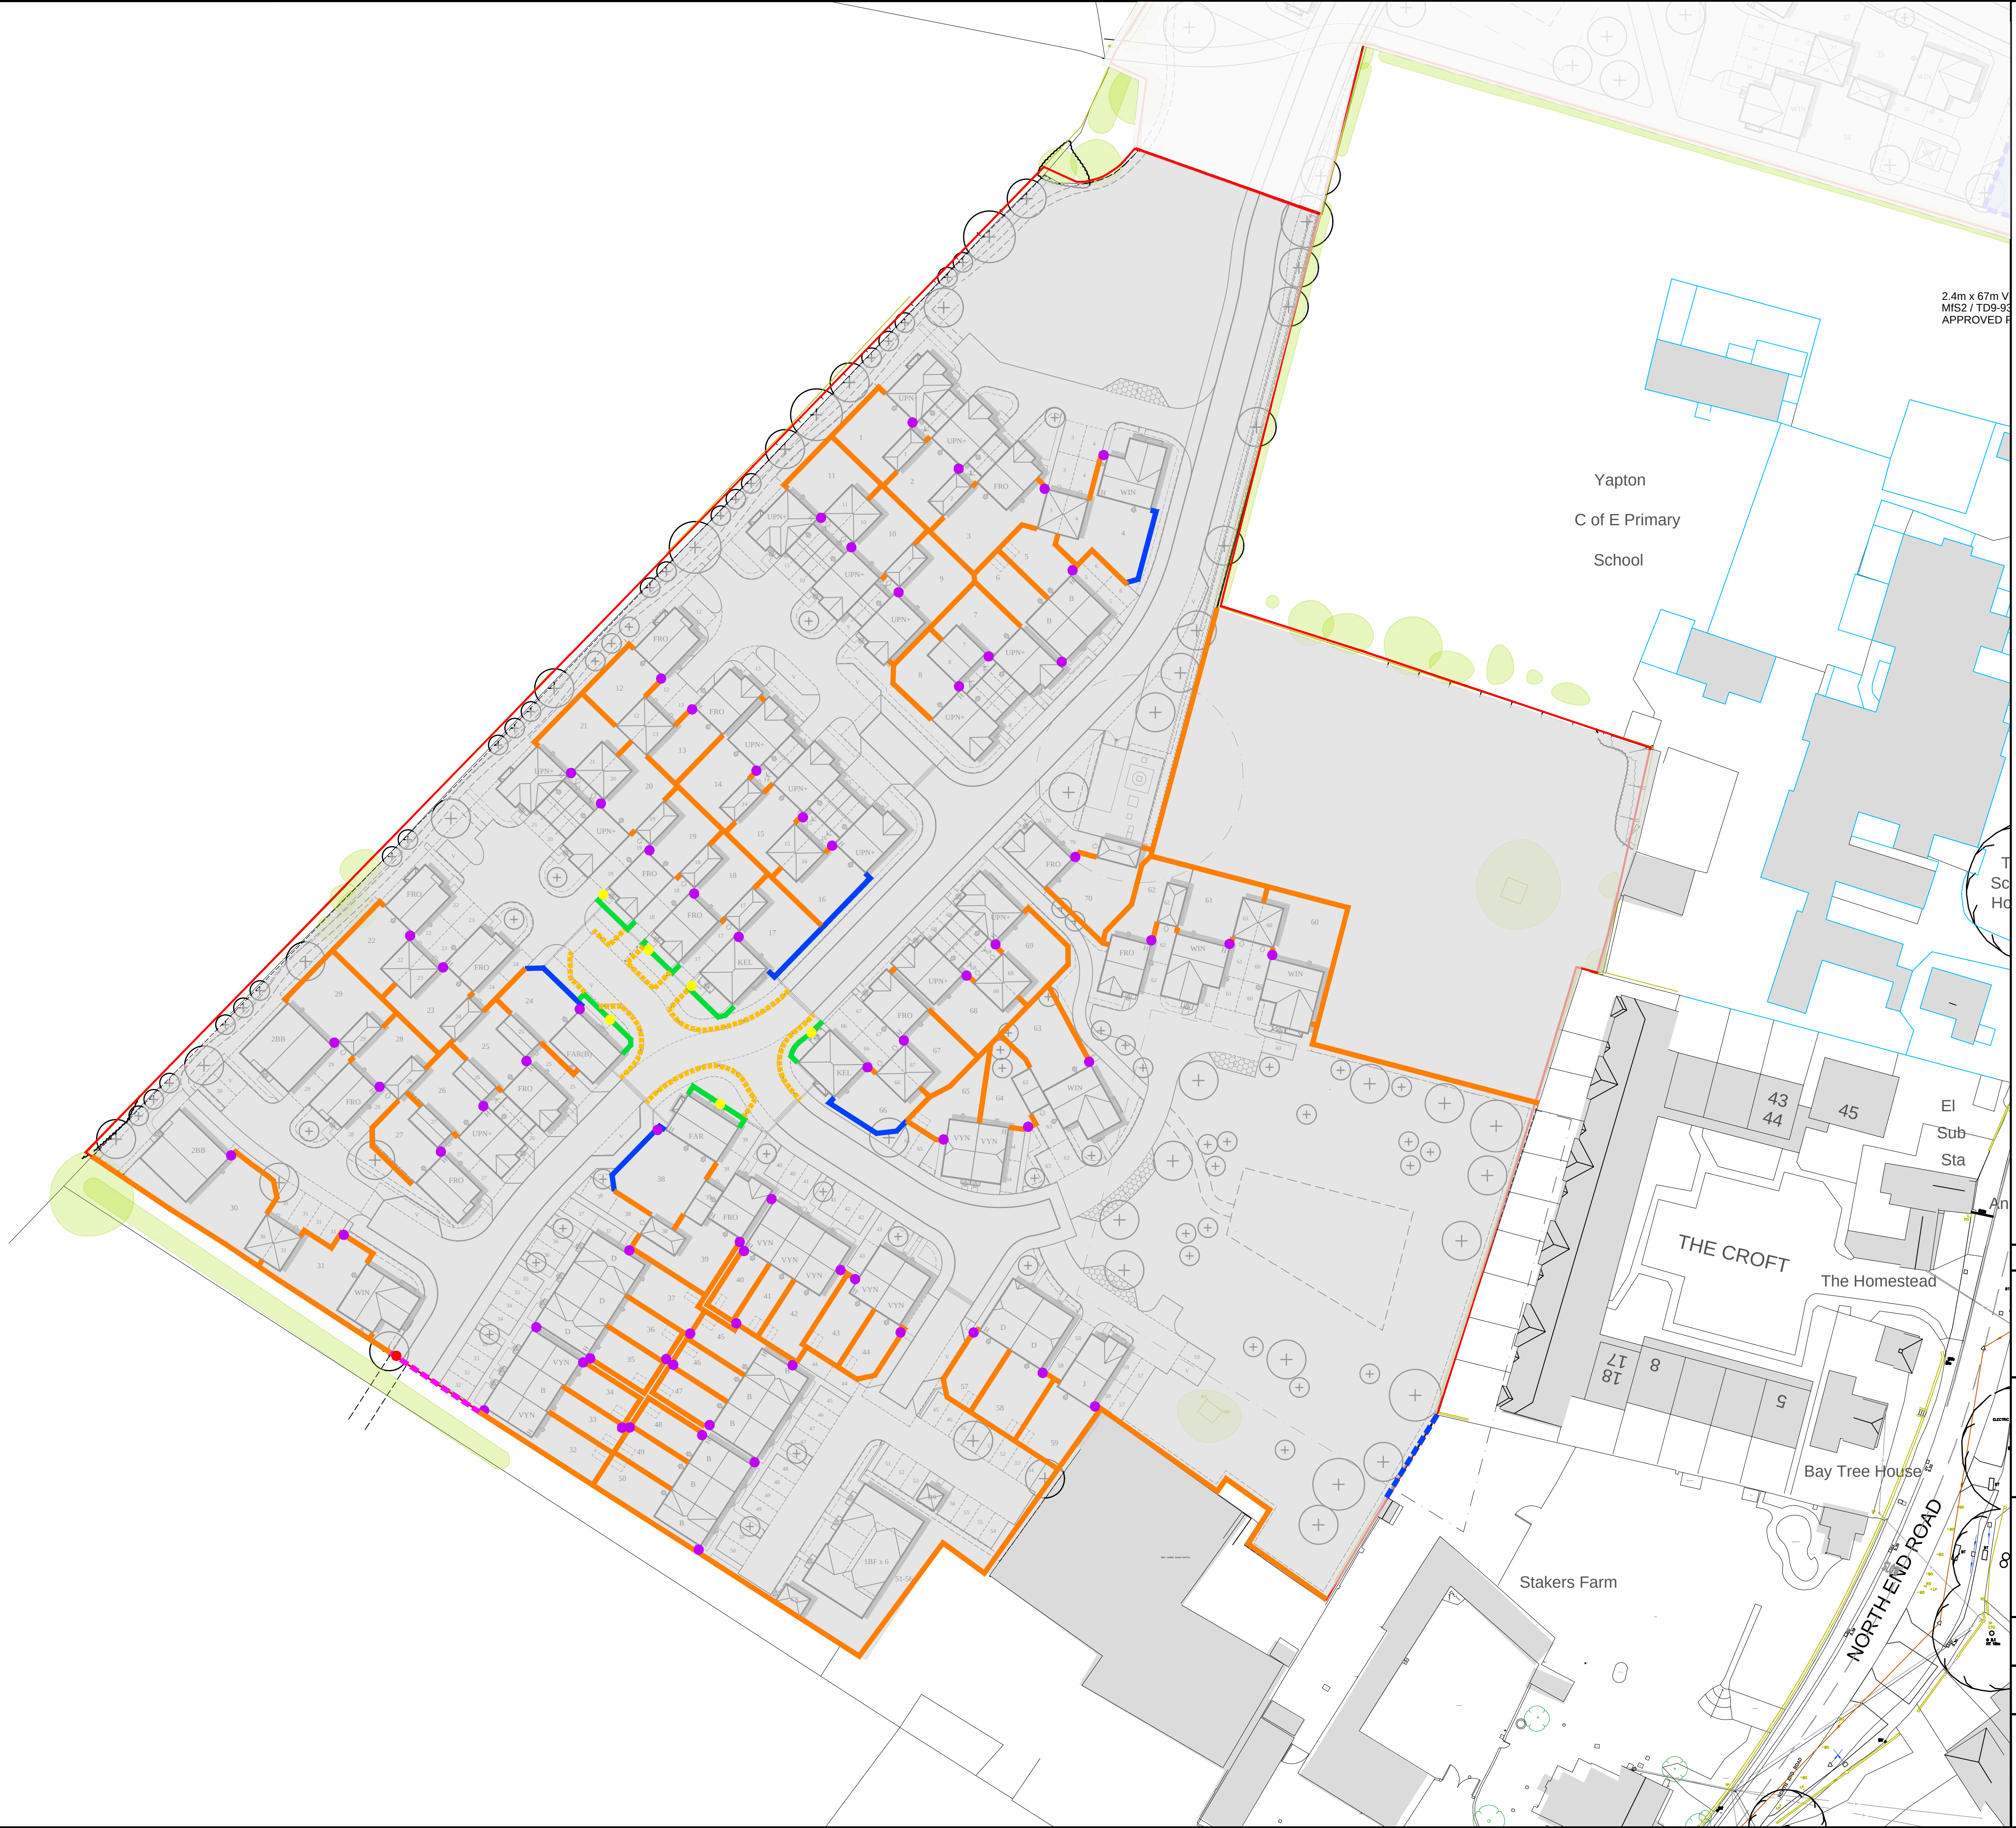


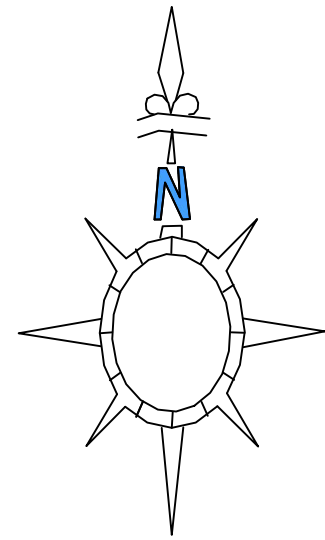

- KEY**
- APPLICATION BOUNDARY
 - 1.8m HIGH BRICK SCREEN WALL
MATERIALS TO MATCH
ADJOINING HOUSE
 - 1.2m HIGH BRICK SCREEN WALL
MATERIALS TO MATCH
EXISTING WALL
 - 1.8m HIGH TIMBER
CLOSE BOARD FENCE
 - 0.6m HIGH BRICK WALL TO
FRONT GARDEN.
MATERIALS TO MATCH
ADJOINING HOUSE
 - 1.2m HIGH TIMBER
POST AND RAIL FENCE
 - 3m WIDE - 1.2m HIGH
TIMBER GATE
 - 1.8m HIGH TIMBER
CLOSE BOARD GATE
 - 0.9m HIGH BLACK METAL GATE
 - 1.0m HIGH BLACK METAL
BOLLARDS

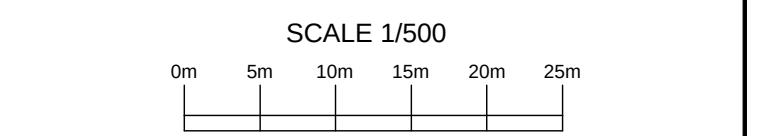

REV	DESCRIPTION	DATE	AUTHOR	CHECKD
B	Minor amendments	01.11.20	LAH	-
A	Amended to L.A. Planners comments	26.10.20	LAH	-

CLIENT

PROJECT

LAND AT
NORTH END ROAD
YAPTON

DRAWING

BOUNDARY TREATMENT
LAYOUT
70 UNIT SCHEME

SCALE	DATE	AUTHOR	CHECKED
1:500 @ A1	02.08.19	LAH	-
JOB NO	DRAWING NO	REV	
102-70	PL-07	-	B

BRIMSTONE
DESIGN LTD