


\\N:\19-156 - Land at Stakers Farm, Yapton\Tech\Acad\Drawings\YAP-190-01 Refuse Vehicle Tracking.dwg

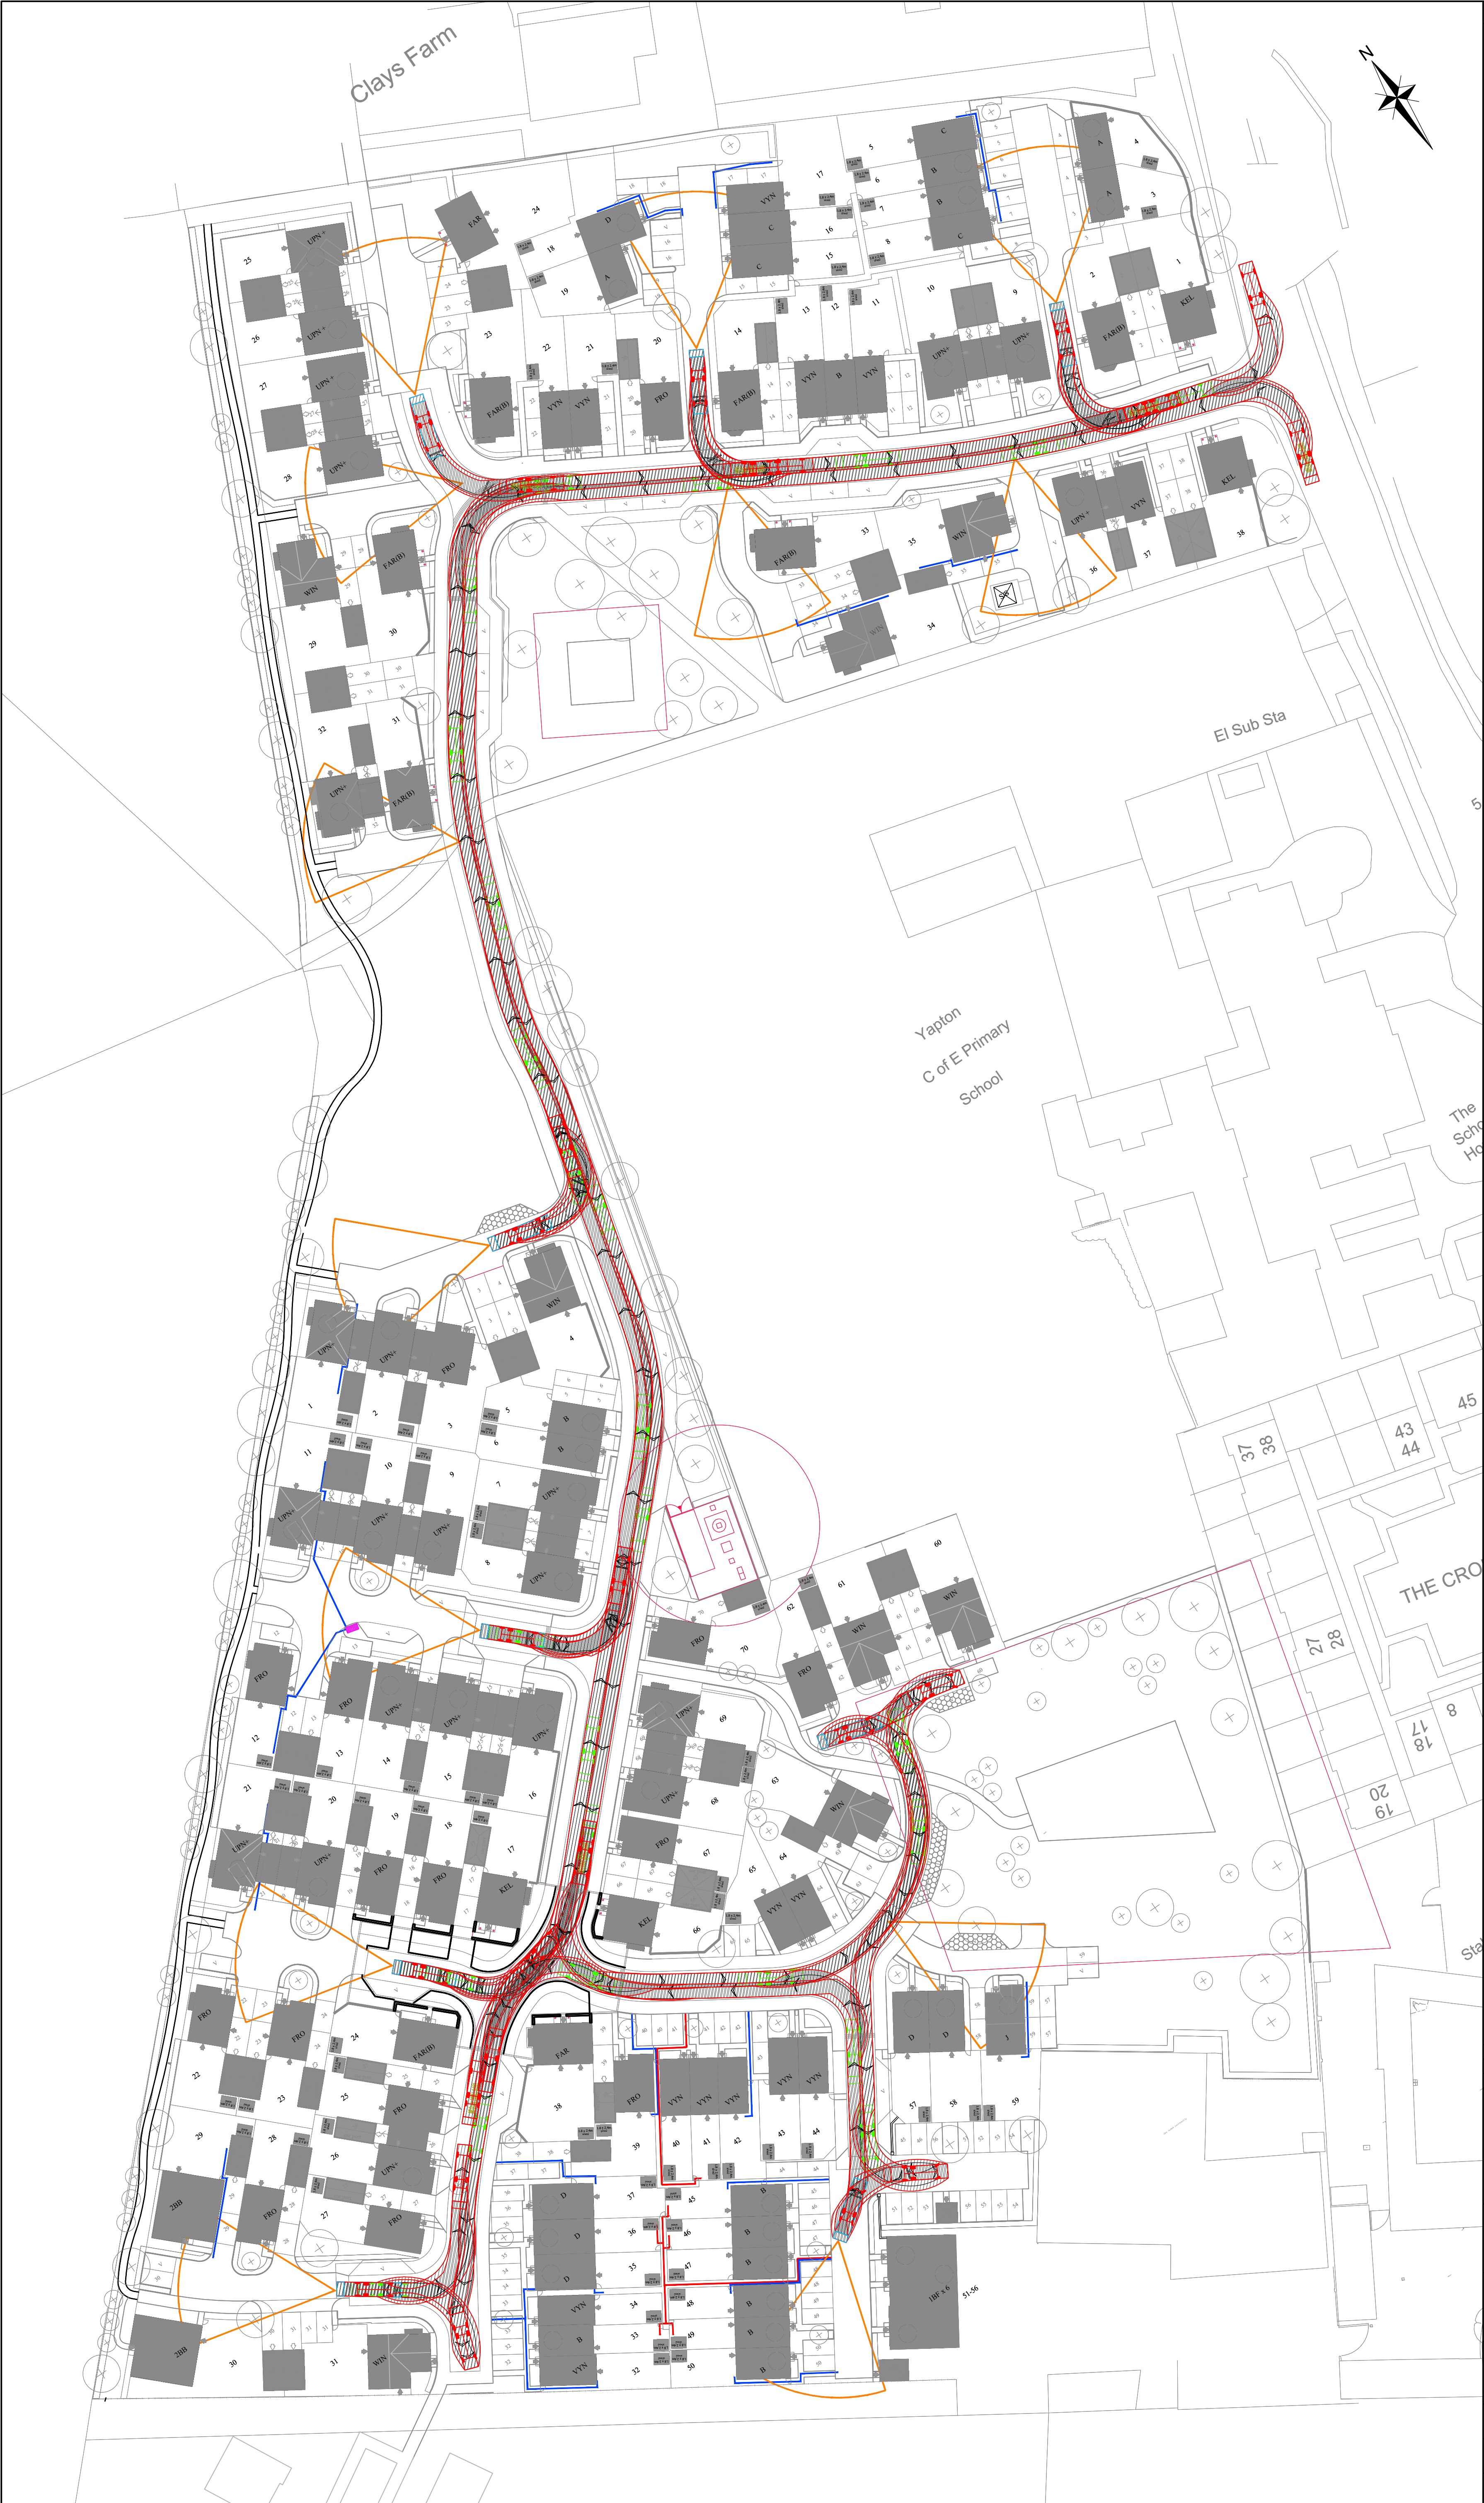

NOTES

- THIS DRAWING IS TO BE READ IN CONJUNCTION WITH THE RELEVANT SPECIFICATION AND ALL OTHER RELATED DRAWINGS ISSUED BY THE ENGINEER.
- DO NOT SCALE FROM THIS DRAWING. WORK FROM FIGURED DIMENSIONS ONLY.
- ALL DIMENSIONS SHOWN ON THIS DRAWING ARE IN METRES.
- ALL DIMENSIONS, LEVELS AND SURVEY GRID CO-ORDINATES ARE TO BE CHECKED ON SITE AND THE ENGINEER NOTIFIED IMMEDIATELY OF ANY DISCREPANCIES PRIOR TO THE COMMENCEMENT OF THE WORKS.
- SITE LAYOUT IS BASED ON BRIMSTONE DESIGN LTD DRAWING.
- TOPO AND OS SURVEY INFORMATION BASED ON INFORMATION RECEIVED FROM DANDARA LIMITED.

LEGEND

- BIN STORE/BIN COLLECTION POINT
- INDICATIVE RESIDENT REFUSE COLLECTION DRAGGING PATH <30m
- INDICATIVE RESIDENT REFUSE COLLECTION DRAGGING PATH >30m
- 25m WASTE COLLECTORS BIN DRAG DISTANCE TO REAR OF VEHICLE

MB Econic 2629LL 6x2RS

Overall Length	10.220m
Overall Width	2.250m
Overall Body Height	3.707m
Min Body Ground Clearance	0.260m
Track Width	2.250m
Lock to lock time	4.00s
Kerb to Kerb Turning Radius	8.050m

FOR INFORMATION ONLY - NOT FOR CONSTRUCTION

B	SITE LAYOUT UPDATED	AK	SW	SW	23.02.21	
A	SITE LAYOUT UPDATED	CJL	SW	JHM	27.07.20	
Rev	Amendments		Dm	Chk	App	Date

ODYSSEY

Odyssey House
Unit 3 Winchester Hill Business Park
Winchester Hill, Romsey
Southampton SO51 7UT

Telephone: 01794 537980
Fax: 01256 331134
E: info@odysseyconsult.co.uk
W: www.odysseyconsult.co.uk

Job Title

LAND AT STAKERS FARM, YAPTON

Drawing Title

REFUSE VEHICLE TRACKING

Client

DANDARA LIMITED (SOUTHERN)

Scale	1:500 @ A1	Date	JUL 20	Designed	CJL
Drawn	CJL	Checked	SW	Approved	JHM
Job No	19-156	Drawing No	YAP-190-01	Rev	B