

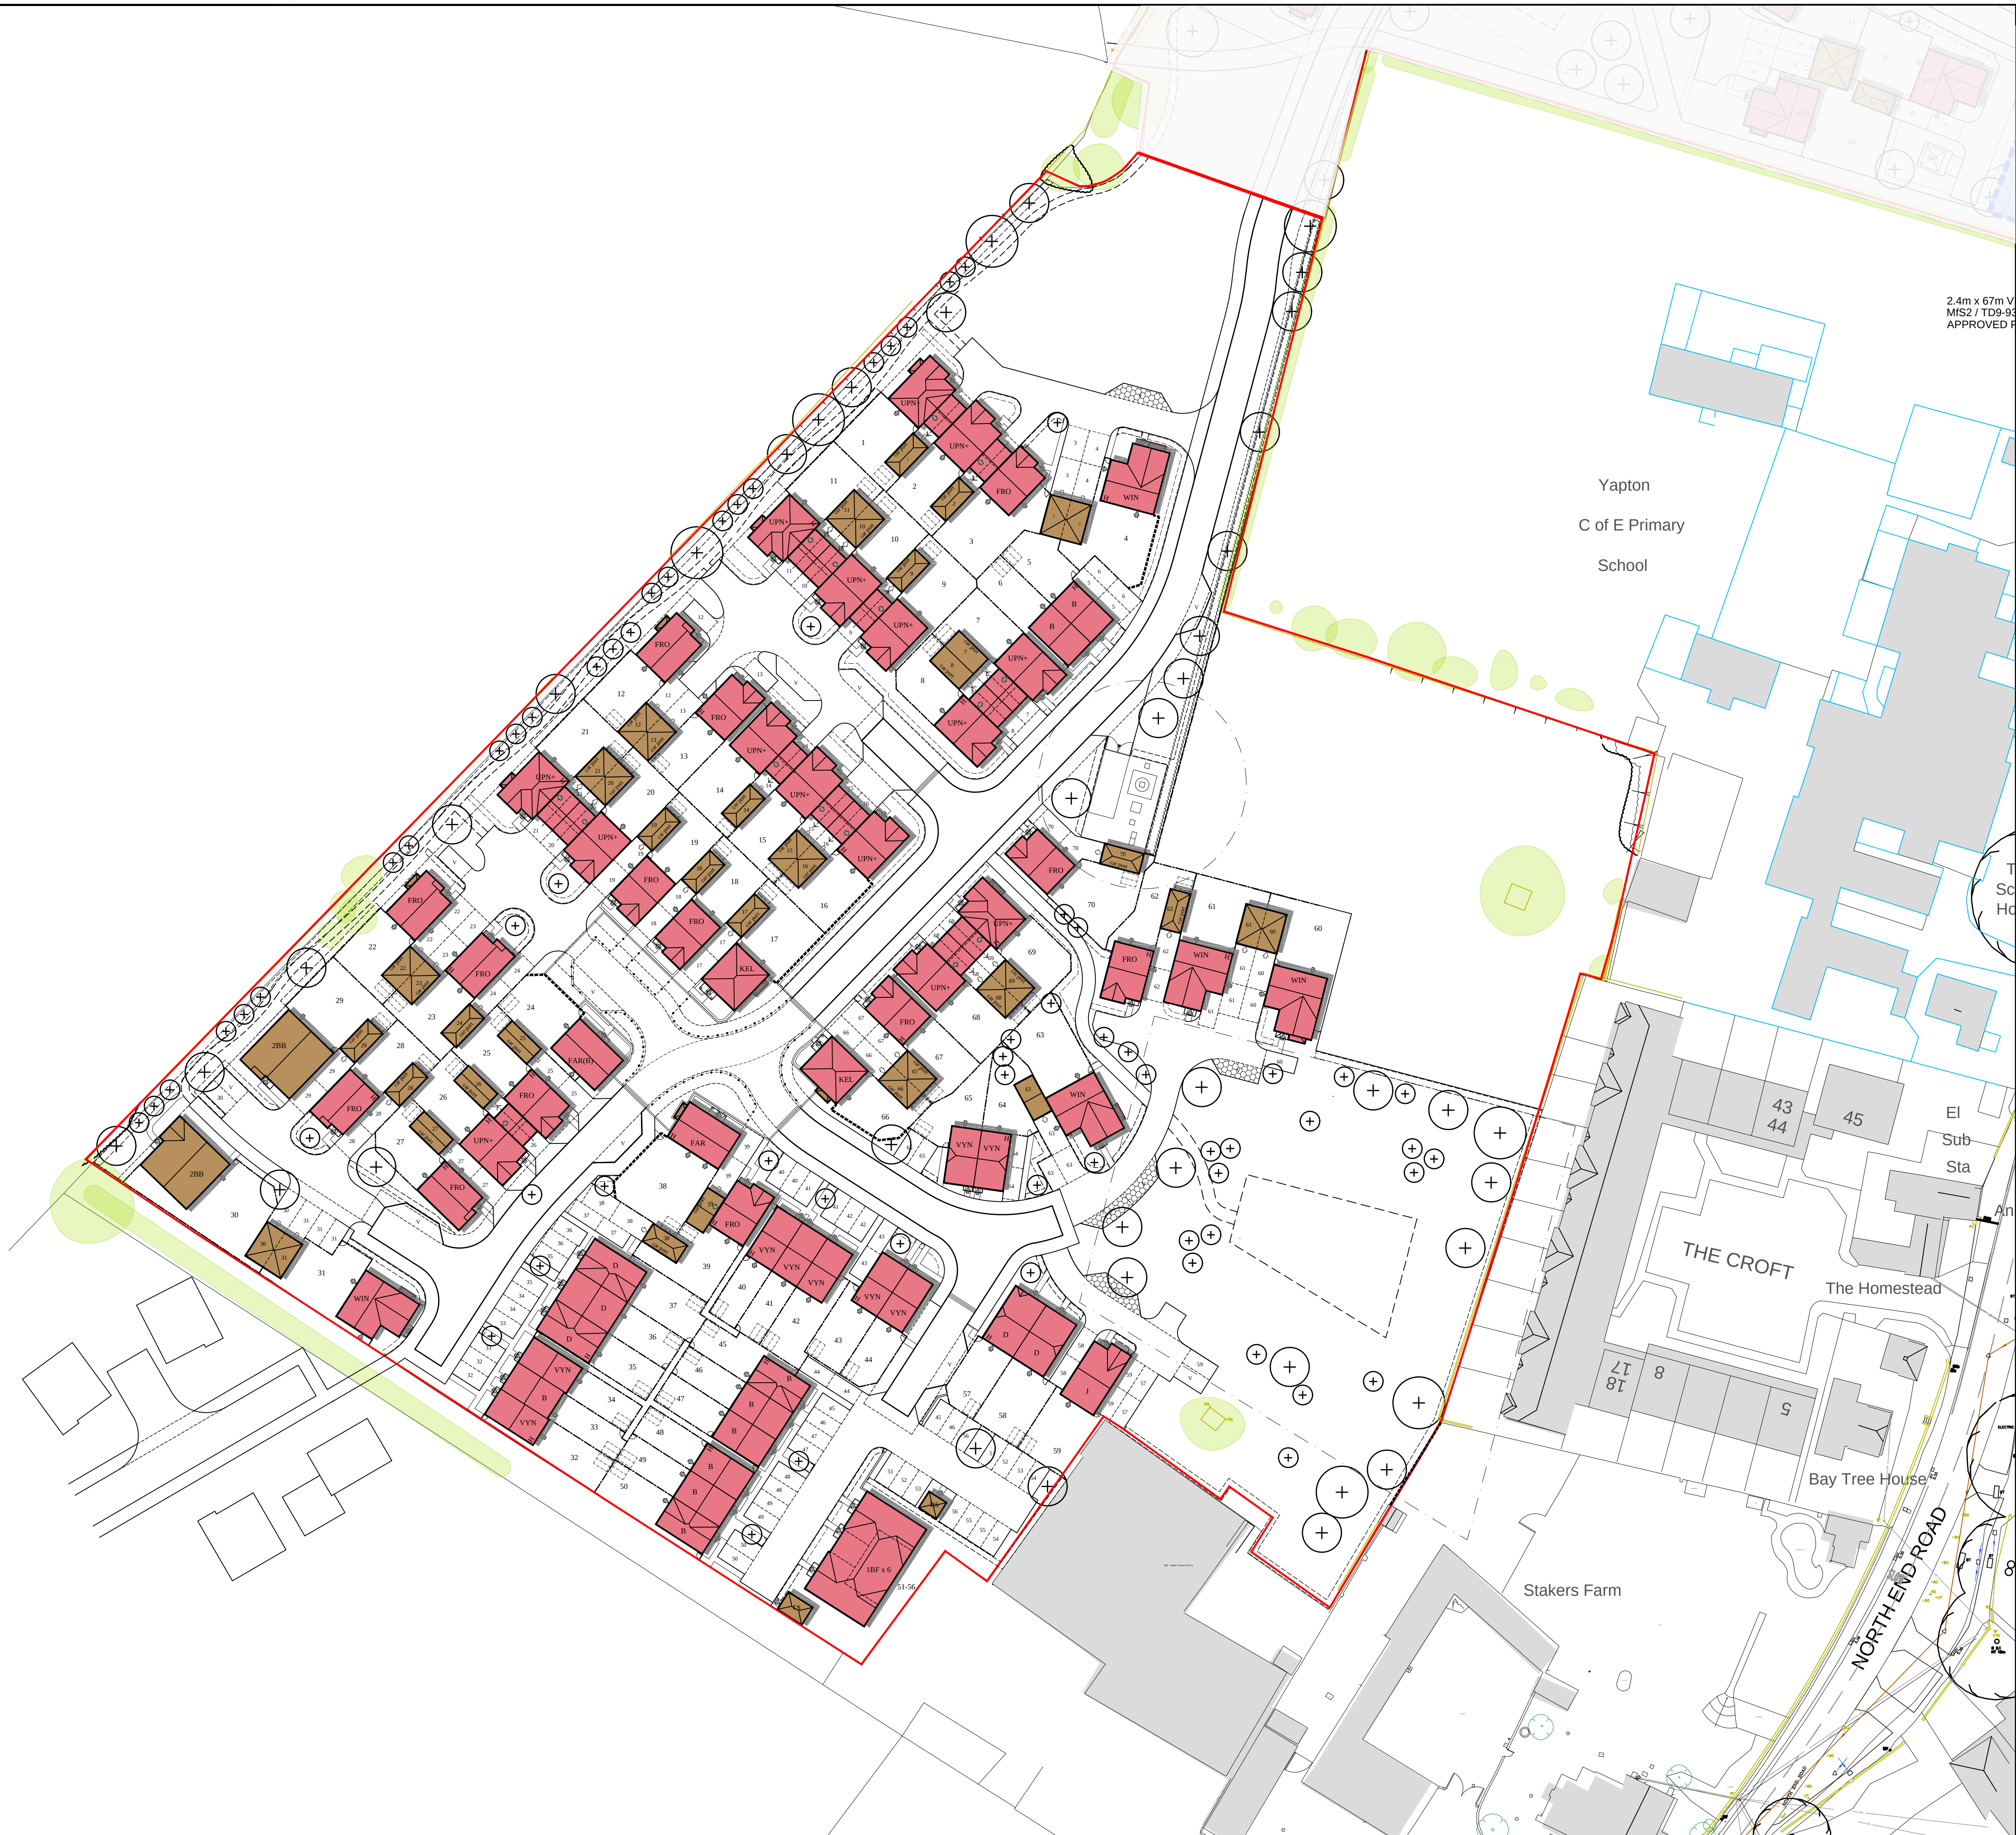


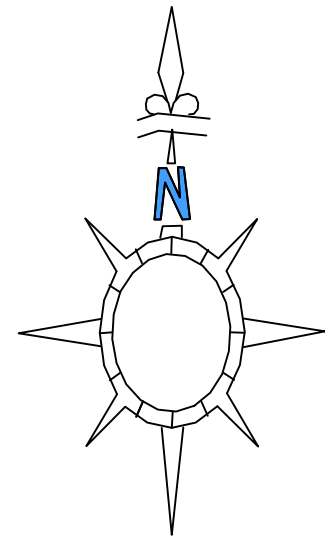

2.4m x 67m V
MIS2 / TD9-93
APPROVED P

LEGEND - STOREY HEIGHTS

- Single Storey
- 2 Storeys

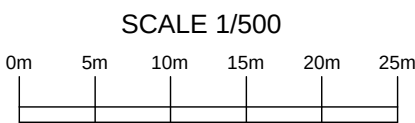

D	Amended to match Planning Layout	15.02.21	LAH	-
C	Amended to match Planning Layout	12.01.21	LAH	-
B	Minor amendments	01.11.20	LAH	-
A	Amended to L.A. Planners comments	25.10.20	LAH	-

REV	DESCRIPTION	DATE	AUTHOR	CHECKD
-----	-------------	------	--------	--------

CLIENT

PROJECT

LAND AT
NORTH END ROAD
YAPTON

DRAWING

STOREY HEIGHT LAYOUT
70 UNIT SCHEME

SCALE	DATE	AUTHOR	CHECKED
1:500 @ A1	02.08.19	LAH	-
JOB.NO	DRAWING.NO	REV	
102-70	PL-03	-	D

BRIMSTONE
DESIGN LTD