

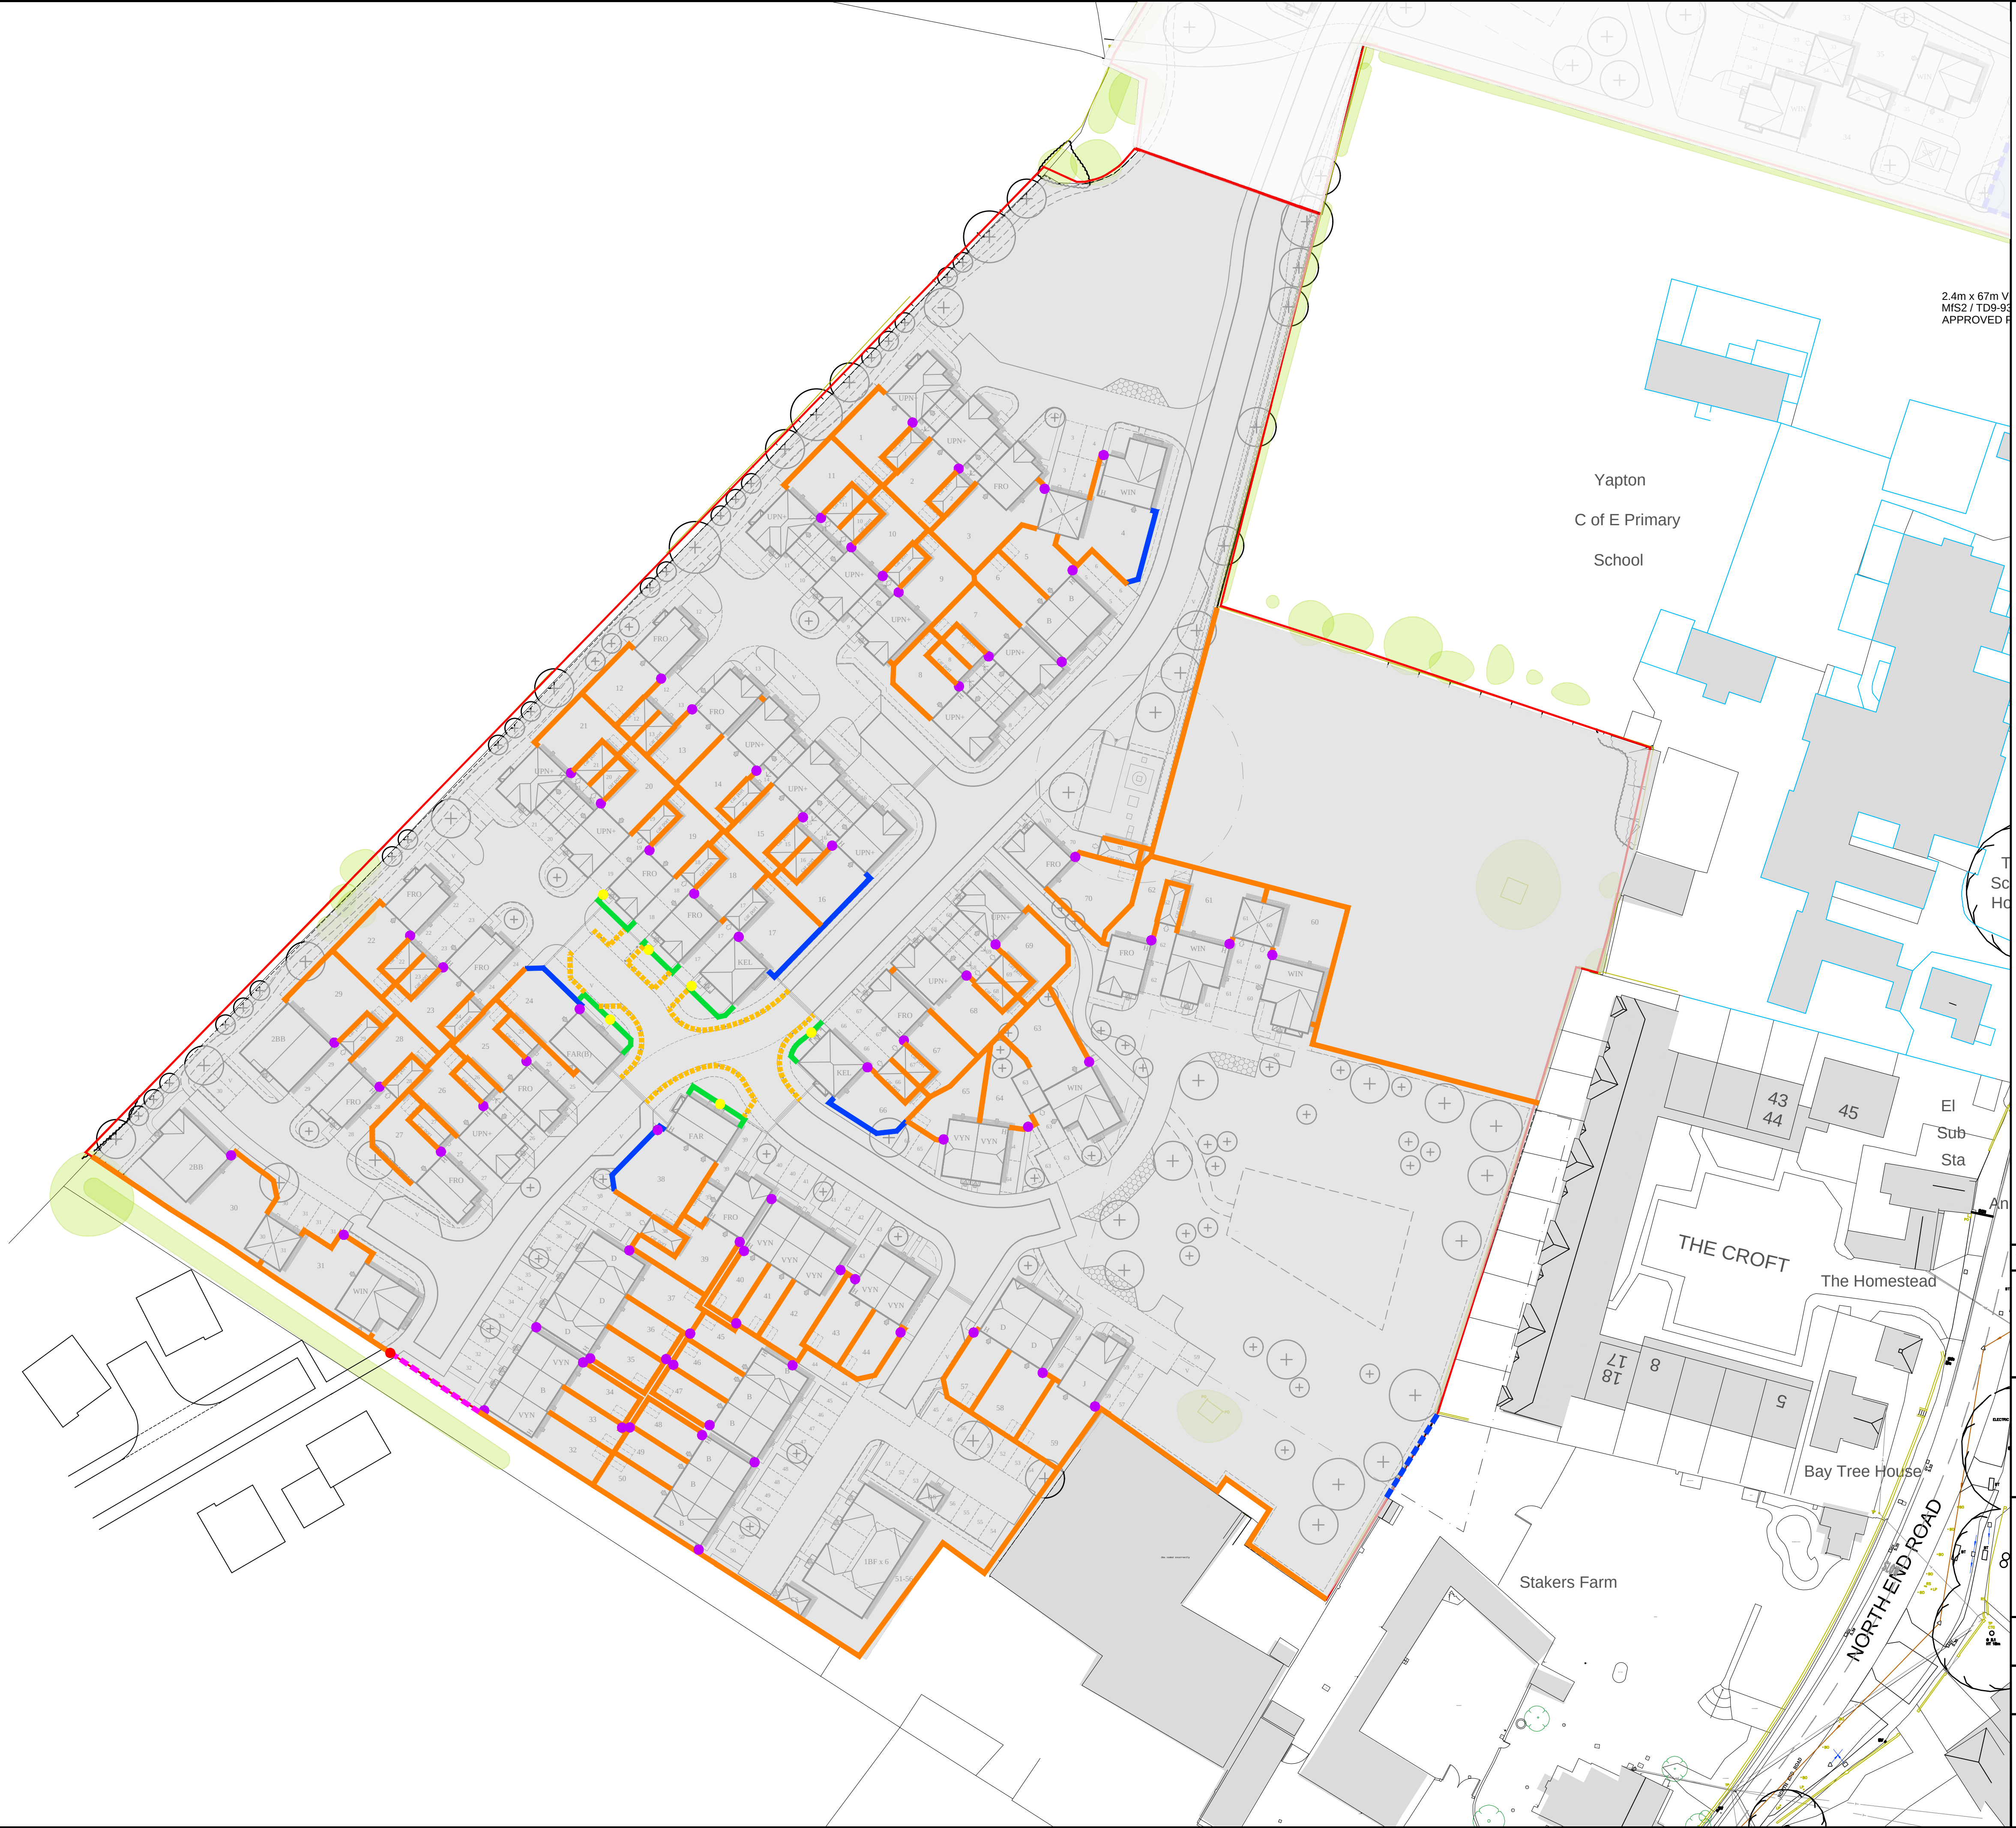


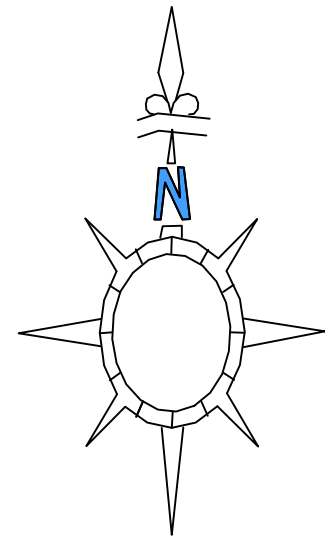

- KEY**
- APPLICATION BOUNDARY
 - 1.8m HIGH BRICK SCREEN WALL MATERIALS TO MATCH AJOINING HOUSE
 - 1.2m HIGH BRICK SCREEN WALL MATERIALS TO MATCH EXISTING WALL
 - 1.8m HIGH TIMBER CLOSE BOARD FENCE
 - 0.6m HIGH BRICK WALL TO FRONT GARDEN. MATERIALS TO MATCH AJOINING HOUSE
 - 1.2m HIGH TIMBER POST AND RAIL FENCE
 - 2m WIDE - 1.2m HIGH TIMBER GATE
 - 1.8m HIGH TIMBER CLOSE BOARD GATE
 - 0.9m HIGH BLACK METAL GATE
 - 1.0m HIGH BLACK METAL BOLLARDS

2.4m x 67m V MIS2 / TD9-93 APPROVED P

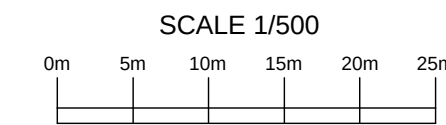

E	Amended to match Planning Layout	15.02.21	LAH	-
D	1.8m high close board fence added to outside of carports	14.03.21	LAH	-
C	Amended to match Planning Layout	12.01.21	LAH	-
B	Minor amendments	01.11.20	LAH	-
A	Amended to L.A. Planners comments	26.10.20	LAH	-

REV	DESCRIPTION	DATE	AUTHOR	CHECKD
-----	-------------	------	--------	--------

CLIENT

PROJECT

LAND AT NORTH END ROAD YAPTON

DRAWING

BOUNDARY TREATMENT LAYOUT 70 UNIT SCHEME

SCALE	DATE	AUTHOR	CHECKED
1:500 @ A1	02.08.19	LAH	-
JOB NO	DRAWING NO	REV	
102-70	PL-07	-	E

BRIMSTONE DESIGN LTD