

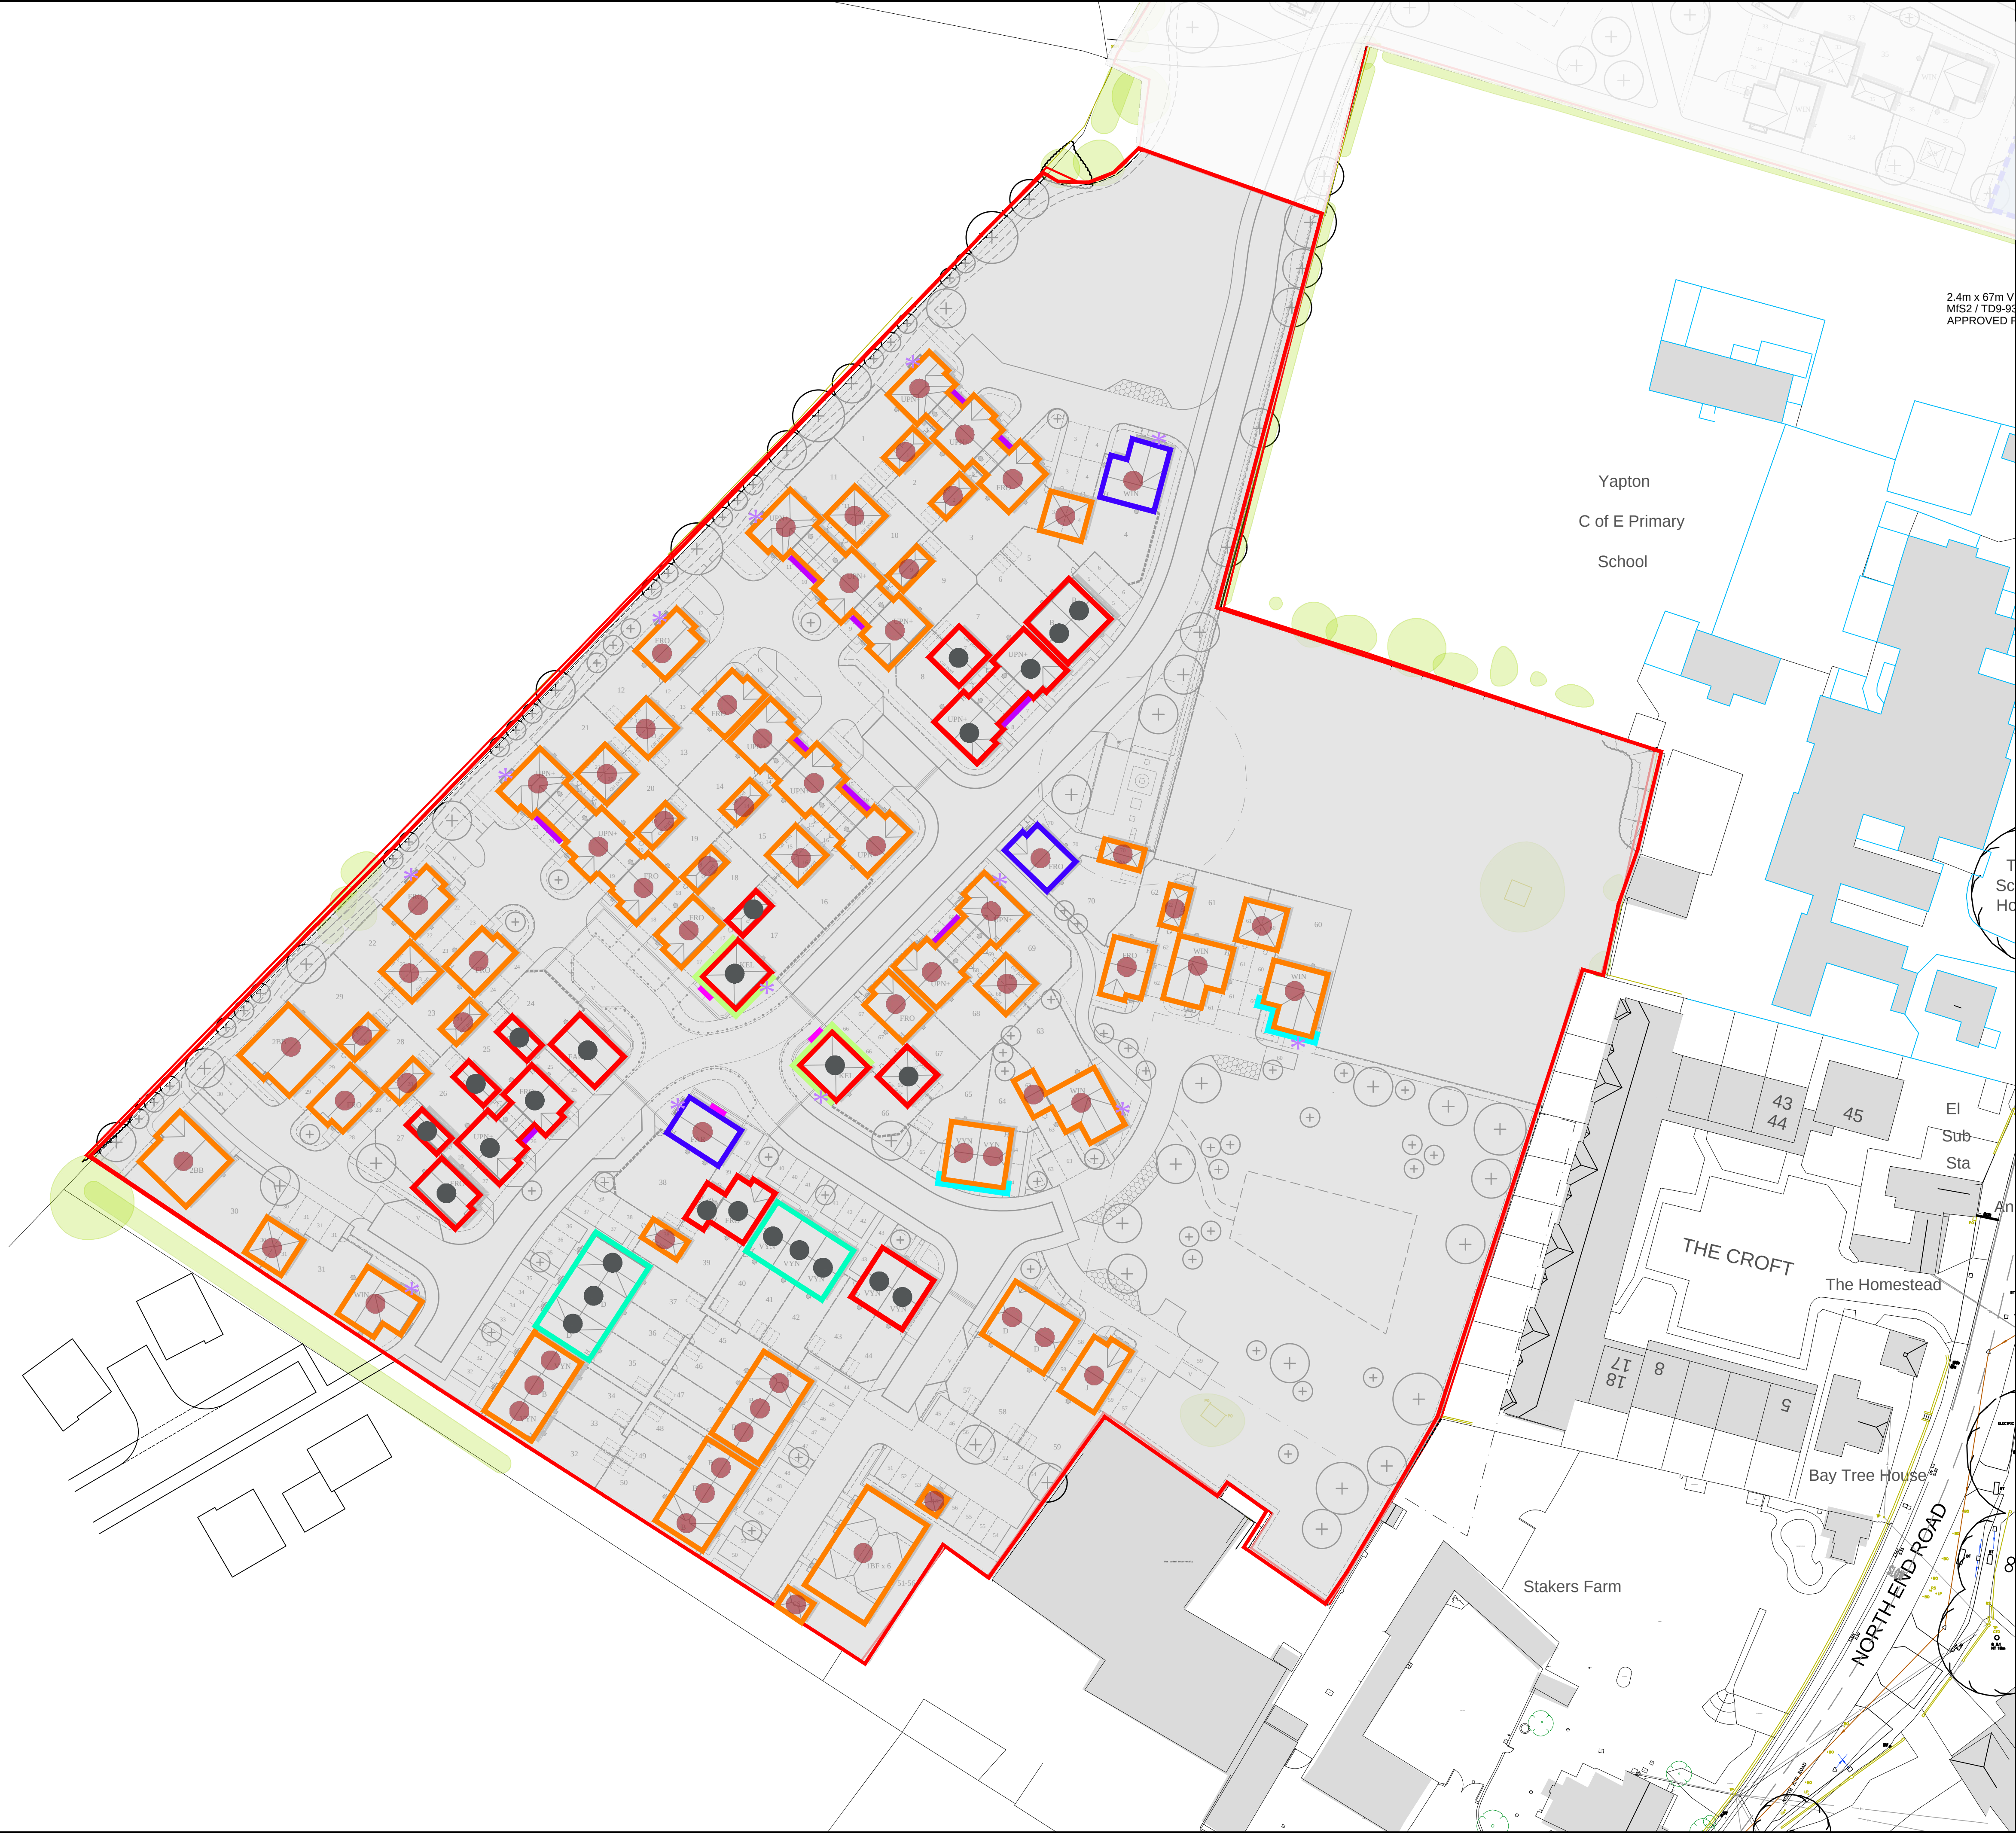


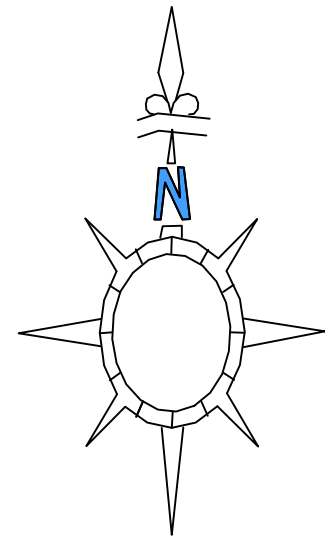

- KEY**
- APPLICATION BOUNDARY
 - TILE 1 - RICHMOND 10 CONCRETE SLATE - SLATE GREY
 - TILE 2 - RUSSELL BUTE AUTUMN STONE
 - WHITE PAINTED BRICK
 - BRICK 1 - WIENERBERGER WARNHAM TERRACOTTA STOCK
 - BRICK 2 - WIENERBERGER NEW RED MULTI GILT STOCK
BRICK 1 - AS FEATURE BRICK
 - BRICK 3 - WIENERBERGER HURSTWOOD MULTI BUFF
 - FLINT
 - IVORY RENDER
 - TILE HANGING - RUSSELL PLAIN CONCRETE TILE.
COLOUR TO MATCH ROOF TILE
 - BAY WINDOW
 - PORCH

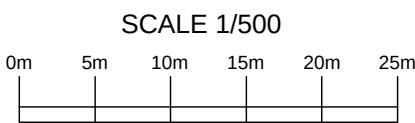

D	Amended to match Planning Layout 102-70-PL01 REV F	15.02.21	LAH	-
C	Amended to match Planning Layout 102-70-PL01 REV D	12.01.21	LAH	-
B	Minor amendments	01.11.20	LAH	-
A	Amended to L.A. Planners comments	26.10.20	LAH	-

REV	DESCRIPTION	DATE	AUTHOR	CHECKD
-----	-------------	------	--------	--------

CLIENT

PROJECT

LAND AT NORTH END ROAD YAPTON

DRAWING

MATERIALS LAYOUT 70 UNIT SCHEME

SCALE	DATE	AUTHOR	CHECKED
1:500 @ A1	02.08.19	LAH	-

JOB.NO	DRAWING.NO	REV
102-70	PL-08	D

BRIMSTONE
DESIGN LTD