



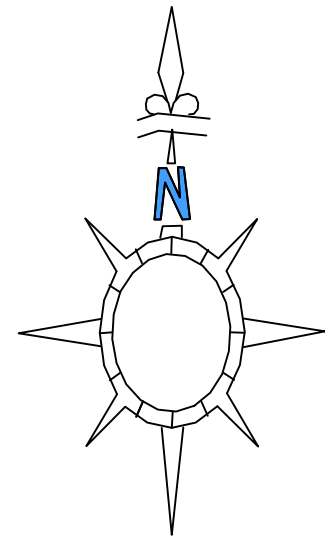

- KEY**
- APPLICATION BOUNDARY**
- GARDEN AREA REQUIREMENT**
- 100m2** FLATS - 40 SQM PLUS 10 SQM PER FLAT = 100 SQM
 - 50m2** 2 BEDROOM HOUSE MINIMUM 50 SQM
 - 60m2** 3+ BEDROOM HOUSE MINIMUM 60 SQM

ALL GARDENS ARE A MINIMUM OF 10.5 METRES IN LENGTH

2.4m x 67m V MIS2 / TD9-93 APPROVED P

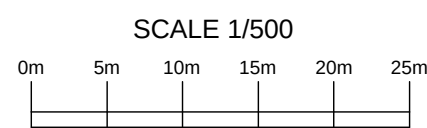

D	Amended to match Planning Layout 102-70-PL01 REV F	15.02.21	LAH	-
C	Amended to match Planning Layout 102-70-PL01 REV D	12.01.21	LAH	-
B	Minor amendments	01.11.20	LAH	-
A	Amended to L.A. Planners comments	26.10.20	LAH	-

REV	DESCRIPTION	DATE	AUTHOR	CHECKD
-----	-------------	------	--------	--------

CLIENT

PROJECT

LAND AT NORTH END ROAD YAPTON

DRAWING

GARDEN AREAS LAYOUT 70 UNIT SCHEME

SCALE	DATE	AUTHOR	CHECKED
1:500 @ A1	02.08.19	LAH	-
JOB.NO	DRAWING.NO	REV	
102-70	PL-09	-	D

BRIMSTONE
DESIGN LTD