



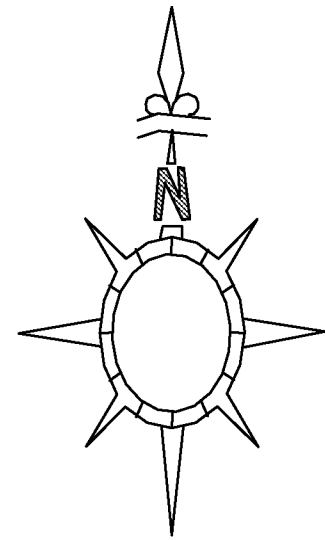

2.4m x 67m V
MIS2 / TD9-93
APPROVED P

- KEY
- APPLICATION BOUNDARY
 - 1.8m HIGH BRICK SCREEN WALL
MATERIALS TO MATCH
AJOINING HOUSE
 - 1.8m HIGH TIMBER
CLOSE BOARD FENCE
 - 0.6m HIGH BRICK WALL TO
FRONT GARDEN.
MATERIALS TO MATCH
AJOINING HOUSE
 - 1.8m HIGH TIMBER
CLOSE BOARD GATE
 - 0.9m HIGH BLACK METAL GATE
 - 1.0m HIGH BLACK METAL
BOLLARDS

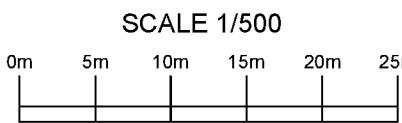

REV	DESCRIPTION	DATE	AUTHOR	CHECKD
CLIENT				
PROJECT				
LAND AT NORTH END ROAD YAPTON				
DRAWING				
BOUNDARY TREATMENT LAYOUT 70 UNIT SCHEME				
SCALE	DATE	AUTHOR	CHECKED	
1:500 @ A1	02.08.19	LAH	-	
JOB NO	DRAWING NO	REV		
102-70	PL-07	-	-	
BRIMSTONE DESIGN LTD				