



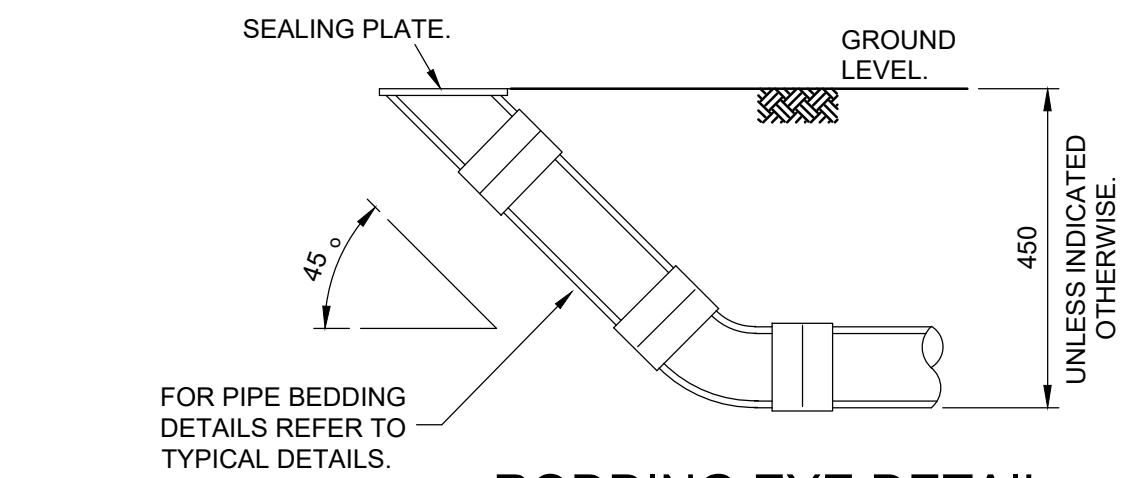


RODDING EYE DETAIL


TO BE USED IN PEDESTRAIN AND LANDSCAPED AREAS NOT SUBJECT TO VEHICULAR LOADING. MAXIMUM DEPTH TO INVERT 600mm.

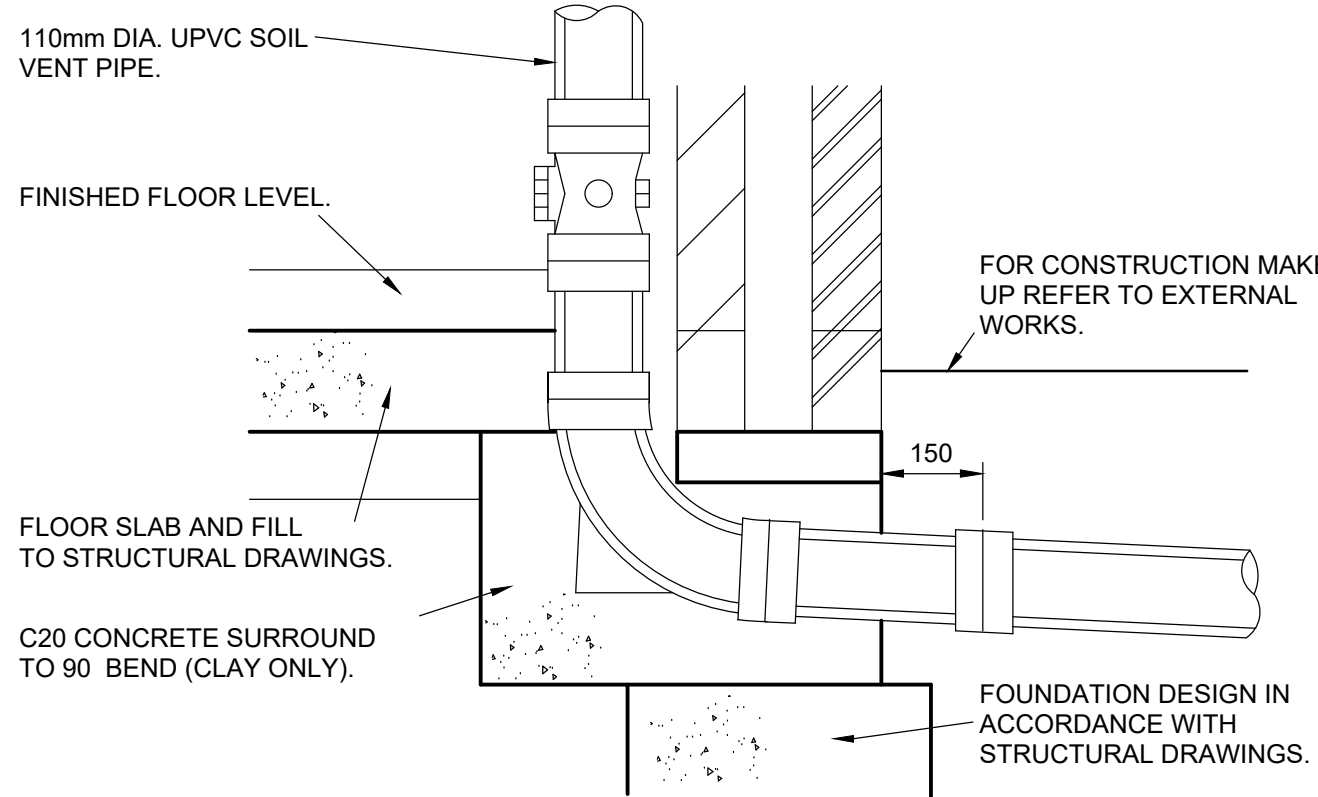


SOIL VENT PIPE CONNECTION

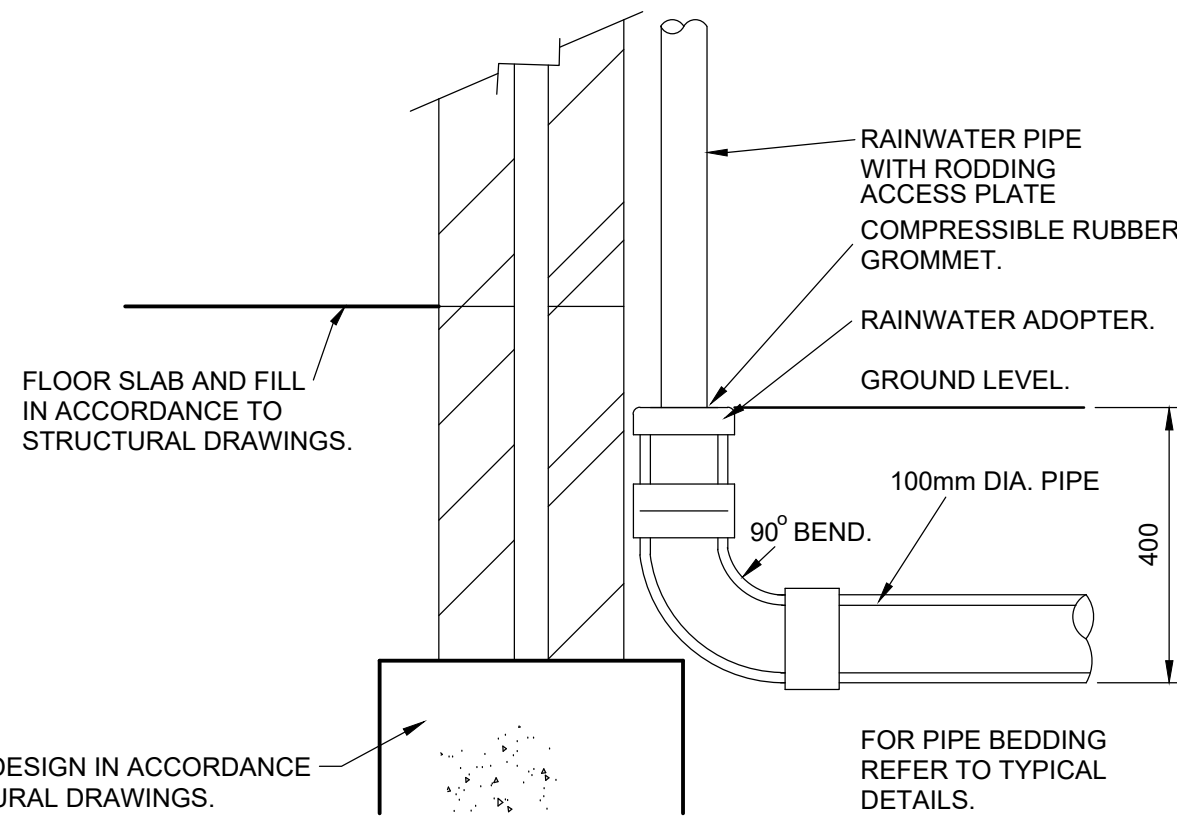

RAINWATER PIPE CONNECTION

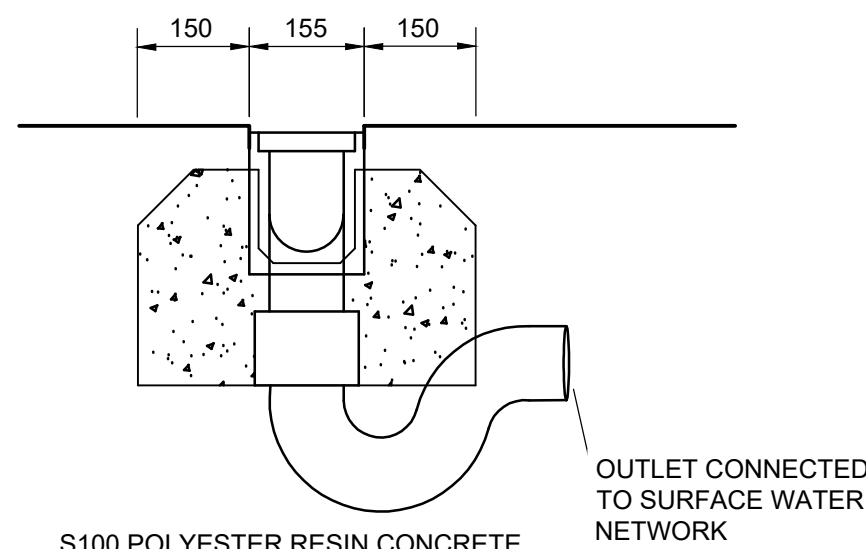


TYPICAL ACO DETAIL

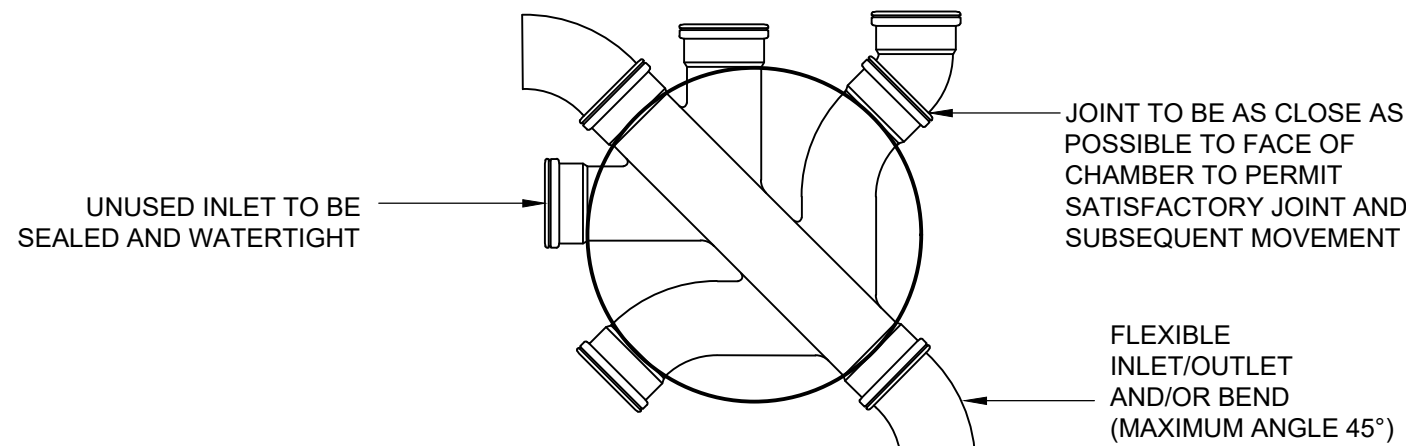


TYPICAL INSPECTION CHAMBER BASE LAYOUT - TYPE 3


(FLEXIBLE MATERIAL DETAIL)

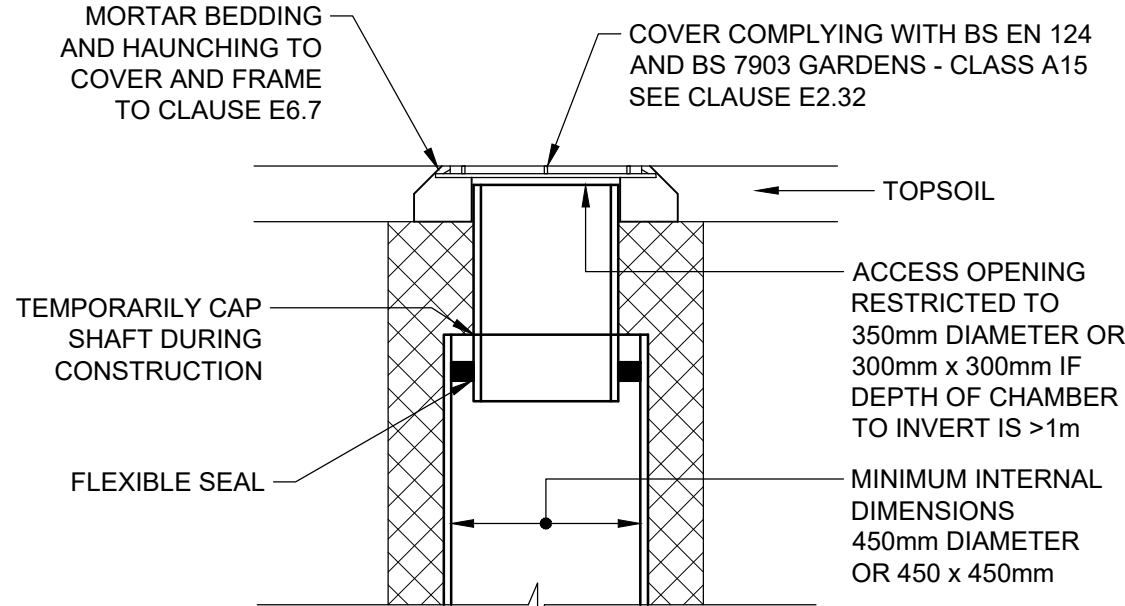

SITED IN PRIVATE GARDENS

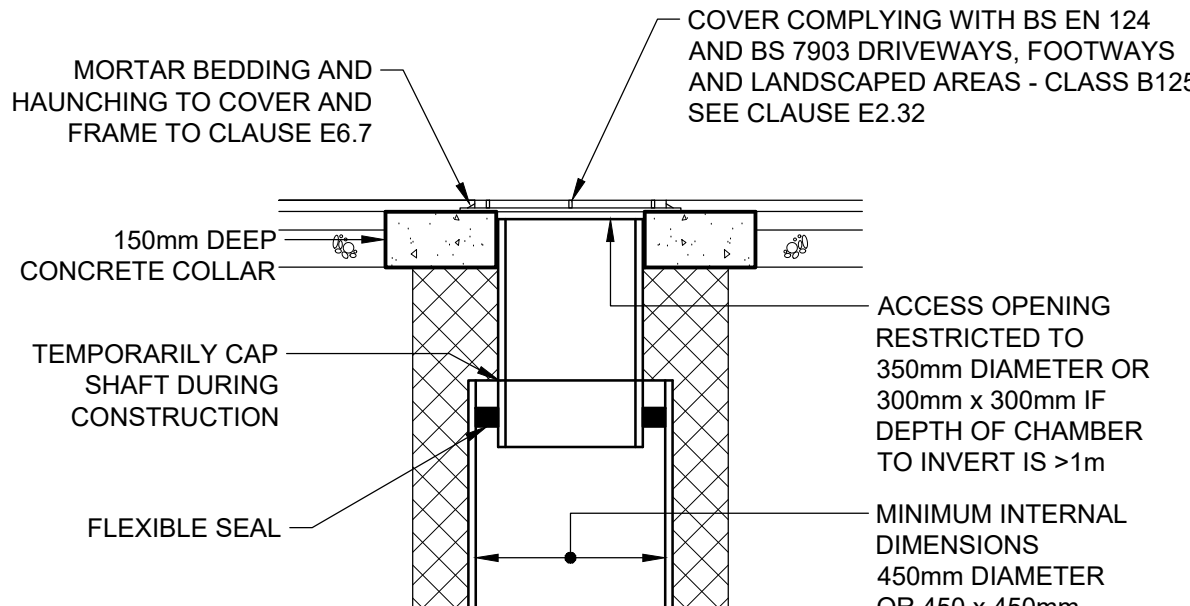


SITED IN DOMESTIC DRIVEWAYS OR FOOTWAYS

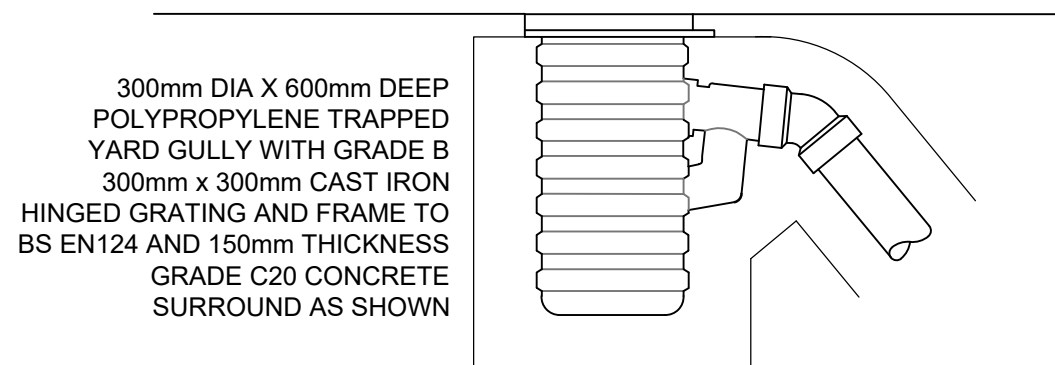

ULTRA-RIB YARD GULLY


PLASTIC CHAMBERS AND RINGS SHALL COMPLY WITH BS EN 13598-1 AND BS EN 13598-2 OR HAVE EQUIVALENT INDEPENDENT APPROVAL

ALTERNATIVE TOP DETAILS FOR DOMESTIC DRIVEWAYS/ FOOTWAYS/LANDSCAPED AREAS - TYPE 3

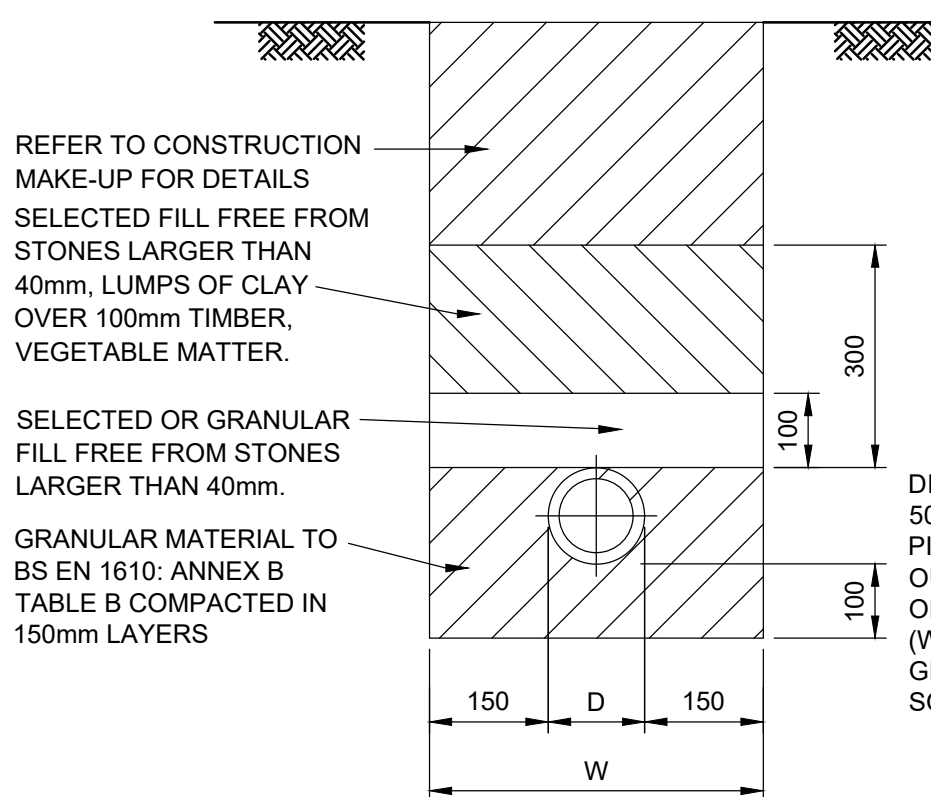

TYPICAL PIPE BEDDING DETAIL: TYPE 3 (UPVC PIPES)

LOCATION: PEDESTRIAN AREAS: 0.6 m - 8.0 m DEEP. VEHICLE AREAS: 1.2 m - 8.0 m DEEP.

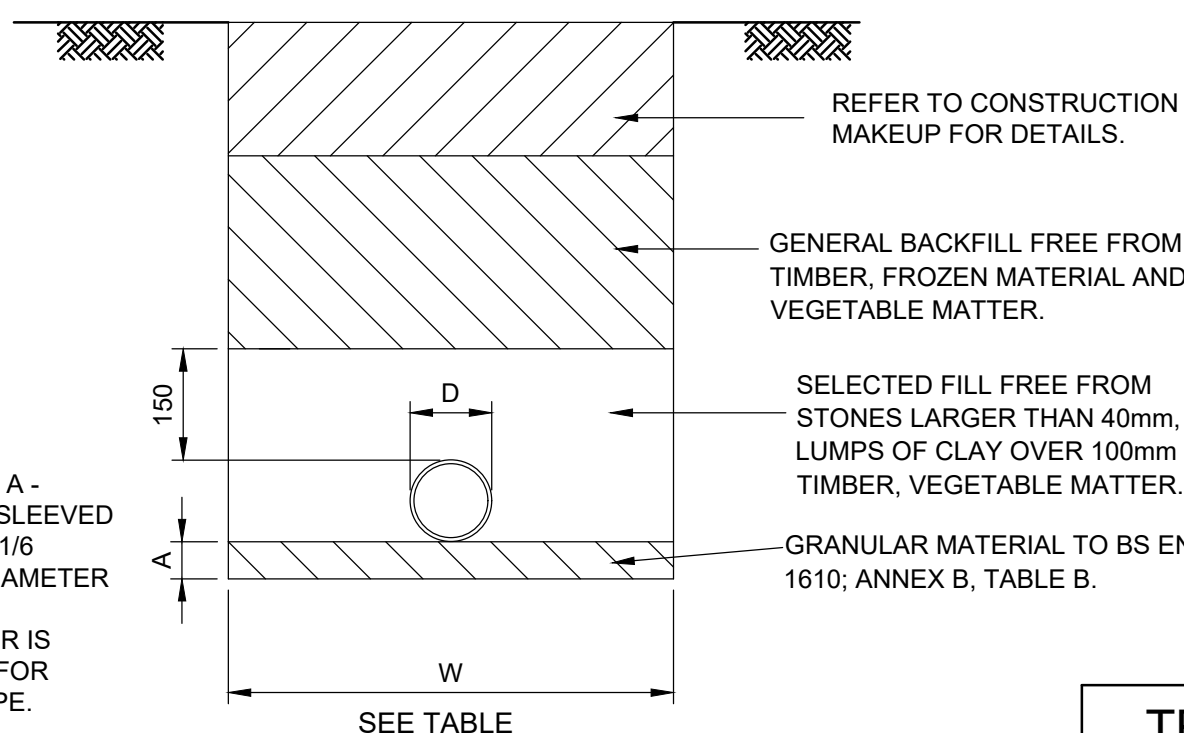

TYPICAL PIPE BEDDING DETAIL: TYPE 1 (CLAY PIPES) CLASS F

LOCATION: PEDESTRIAN AREAS UP TO 8.0 m DEEP. VEHICLE AREAS: 1.2 m - 8.0 m (100mm DIA. PIPE). 1.2 m - 8 m (150mm DIA. PIPE).

TRENCH WIDTHS FOR VARIOUS SIZE PIPES

D	100	150	225	300	375
W	450	600	750	750	900

FOR PLANNING PURPOSES ONLY

Rev	Amendments	Drm	Chk	App	Date
C	DETAILS REMOVED AND ADDED TO SHEET 2	JA	SG	LH	25.06.19
B	ORIFICE CHAMBER AND DIFFUSER UNIT	SOM	SG	LH	25.06.19
A	ORIFICE CHAMBER AND DIFFUSER UNIT	JA	SG	LH	16.05.19
DETAIL UPDATED					



ODYSSEY
Tuscany House
White Hart Lane
Basingstoke
Hampshire RG21 4AF
Telephone: 01256 331144
Fax: 01256 331134
E: info@odysseyconsult.co.uk
W: www.odysseyconsult.co.uk

Job Title
LAND SOUTH OF BURNDELL ROAD, YAPTON

Drawing Title
PRIVATE DRAINAGE CONSTRUCTION DETAILS SHEET 1 OF 2

Client
BOVIS HOMES

Scale NTS @ A1	Date APR 19	Designed SG
Drawn TSB	Checked SG	Approved LH
Job No 18-070	Drawing No 18-070/110	Rev C