


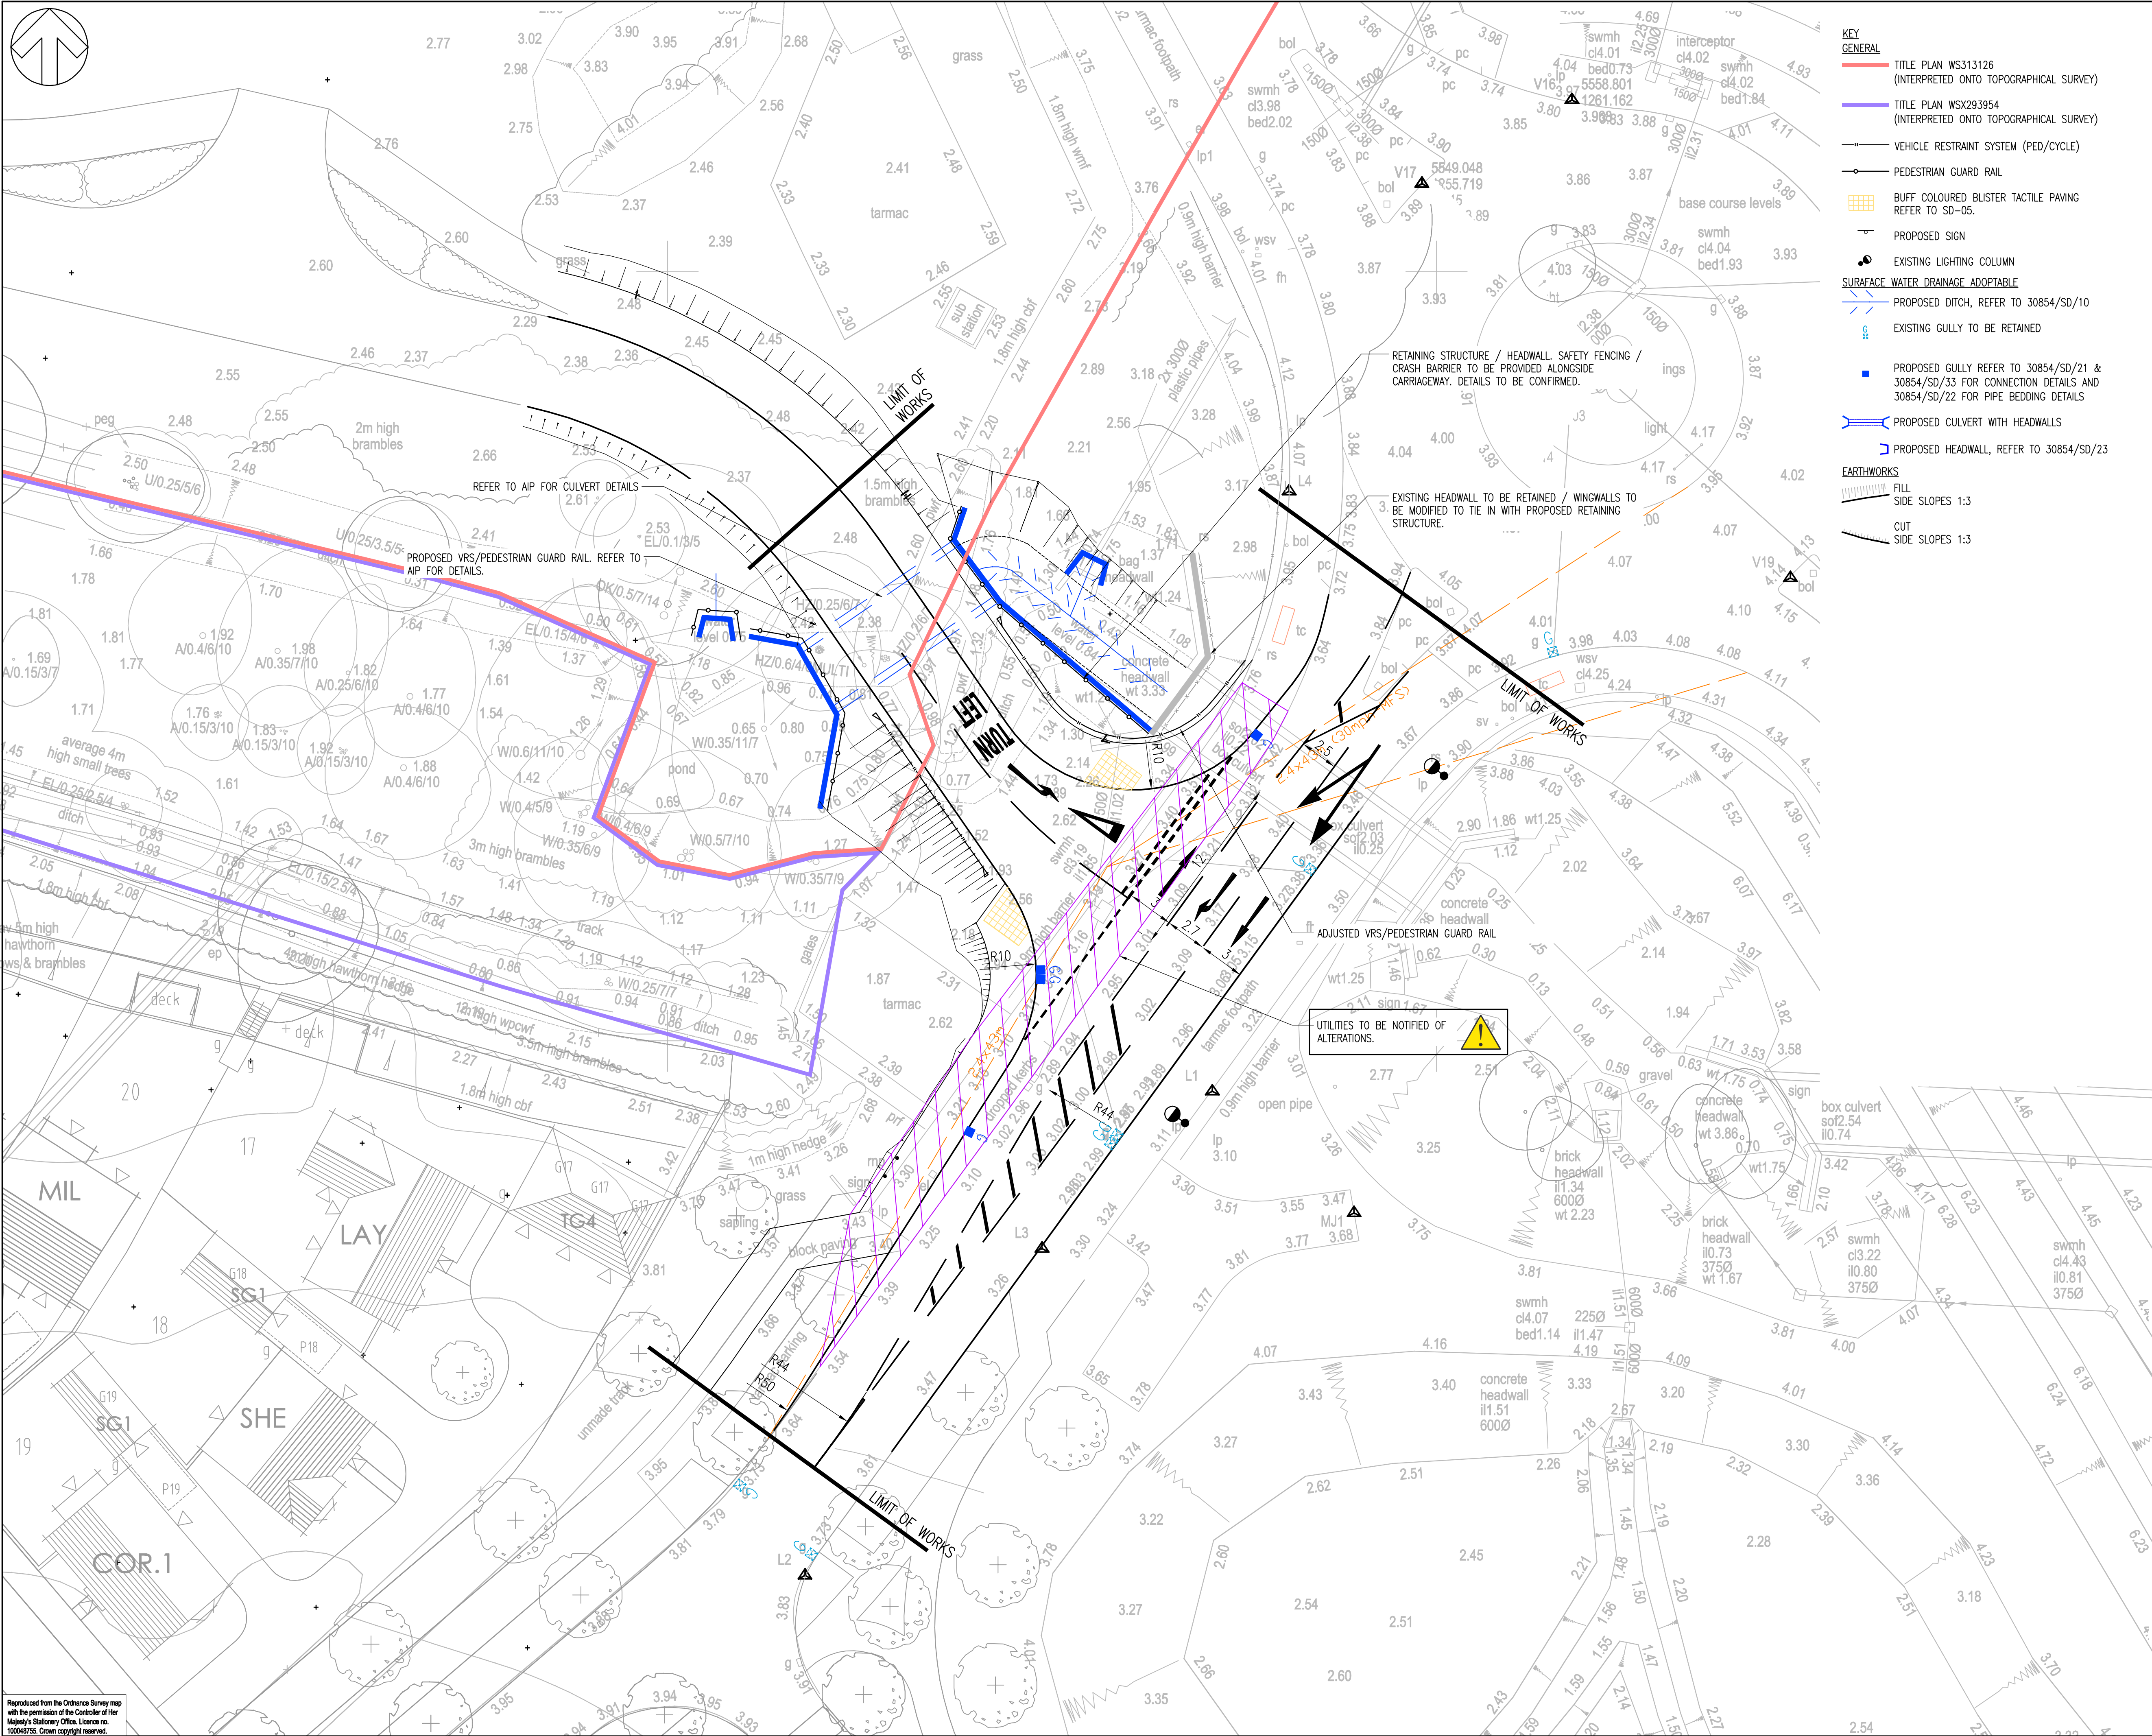

- | | | | | | |
|-----|------------|-----|---|-----|-----|
| D | 21/08/2015 | MFB | ISSUED FOR PLANNING APPLICATION | LWK | GT |
| C | 12/08/2015 | MFB | UPDATE FOLLOWING IAN GLEDHILL 22/07/15 ADVICE | LWK | GT |
| B | 26/06/2015 | AM | UPDATED IN DETAILED DESIGN | LWK | GT |
| A | 13/05/2015 | AM | FIRST ISSUE | GT | GT |
| REV | DATE | BY | DESCRIPTION | CHK | APD |

 **WSP**

Regus House, Southampton International Business Park
George Curl Way, Southampton, Hampshire, SO18 2RZ
Tel: +44 (0)2380 302529 Fax: +44 (0)2380 302001
<http://www.wspgroup.com>

ARCHITECT: _____

PROJECT:	BOGNOR NORTHERN RELIEF ROAD
TITLE:	SPORTS PITCH ACCESS GENERAL ARRANGEMENT

SCALE @ A1:	CHECKED:	APPROVED:
1:200	LWK	GT
CAD FILE:	DESIGN-DRAWN:	DATE:
GA-700	AM	May 2015
PROJECT No:	DRAWING No:	REV:
11030854	0854/GA/700	D

© WSP Group Ltd

Reproduced from the Ordnance Survey map with the permission of the Controller of Her Majesty's Stationery Office. Licence no. 100048755. Crown copyright reserved.