


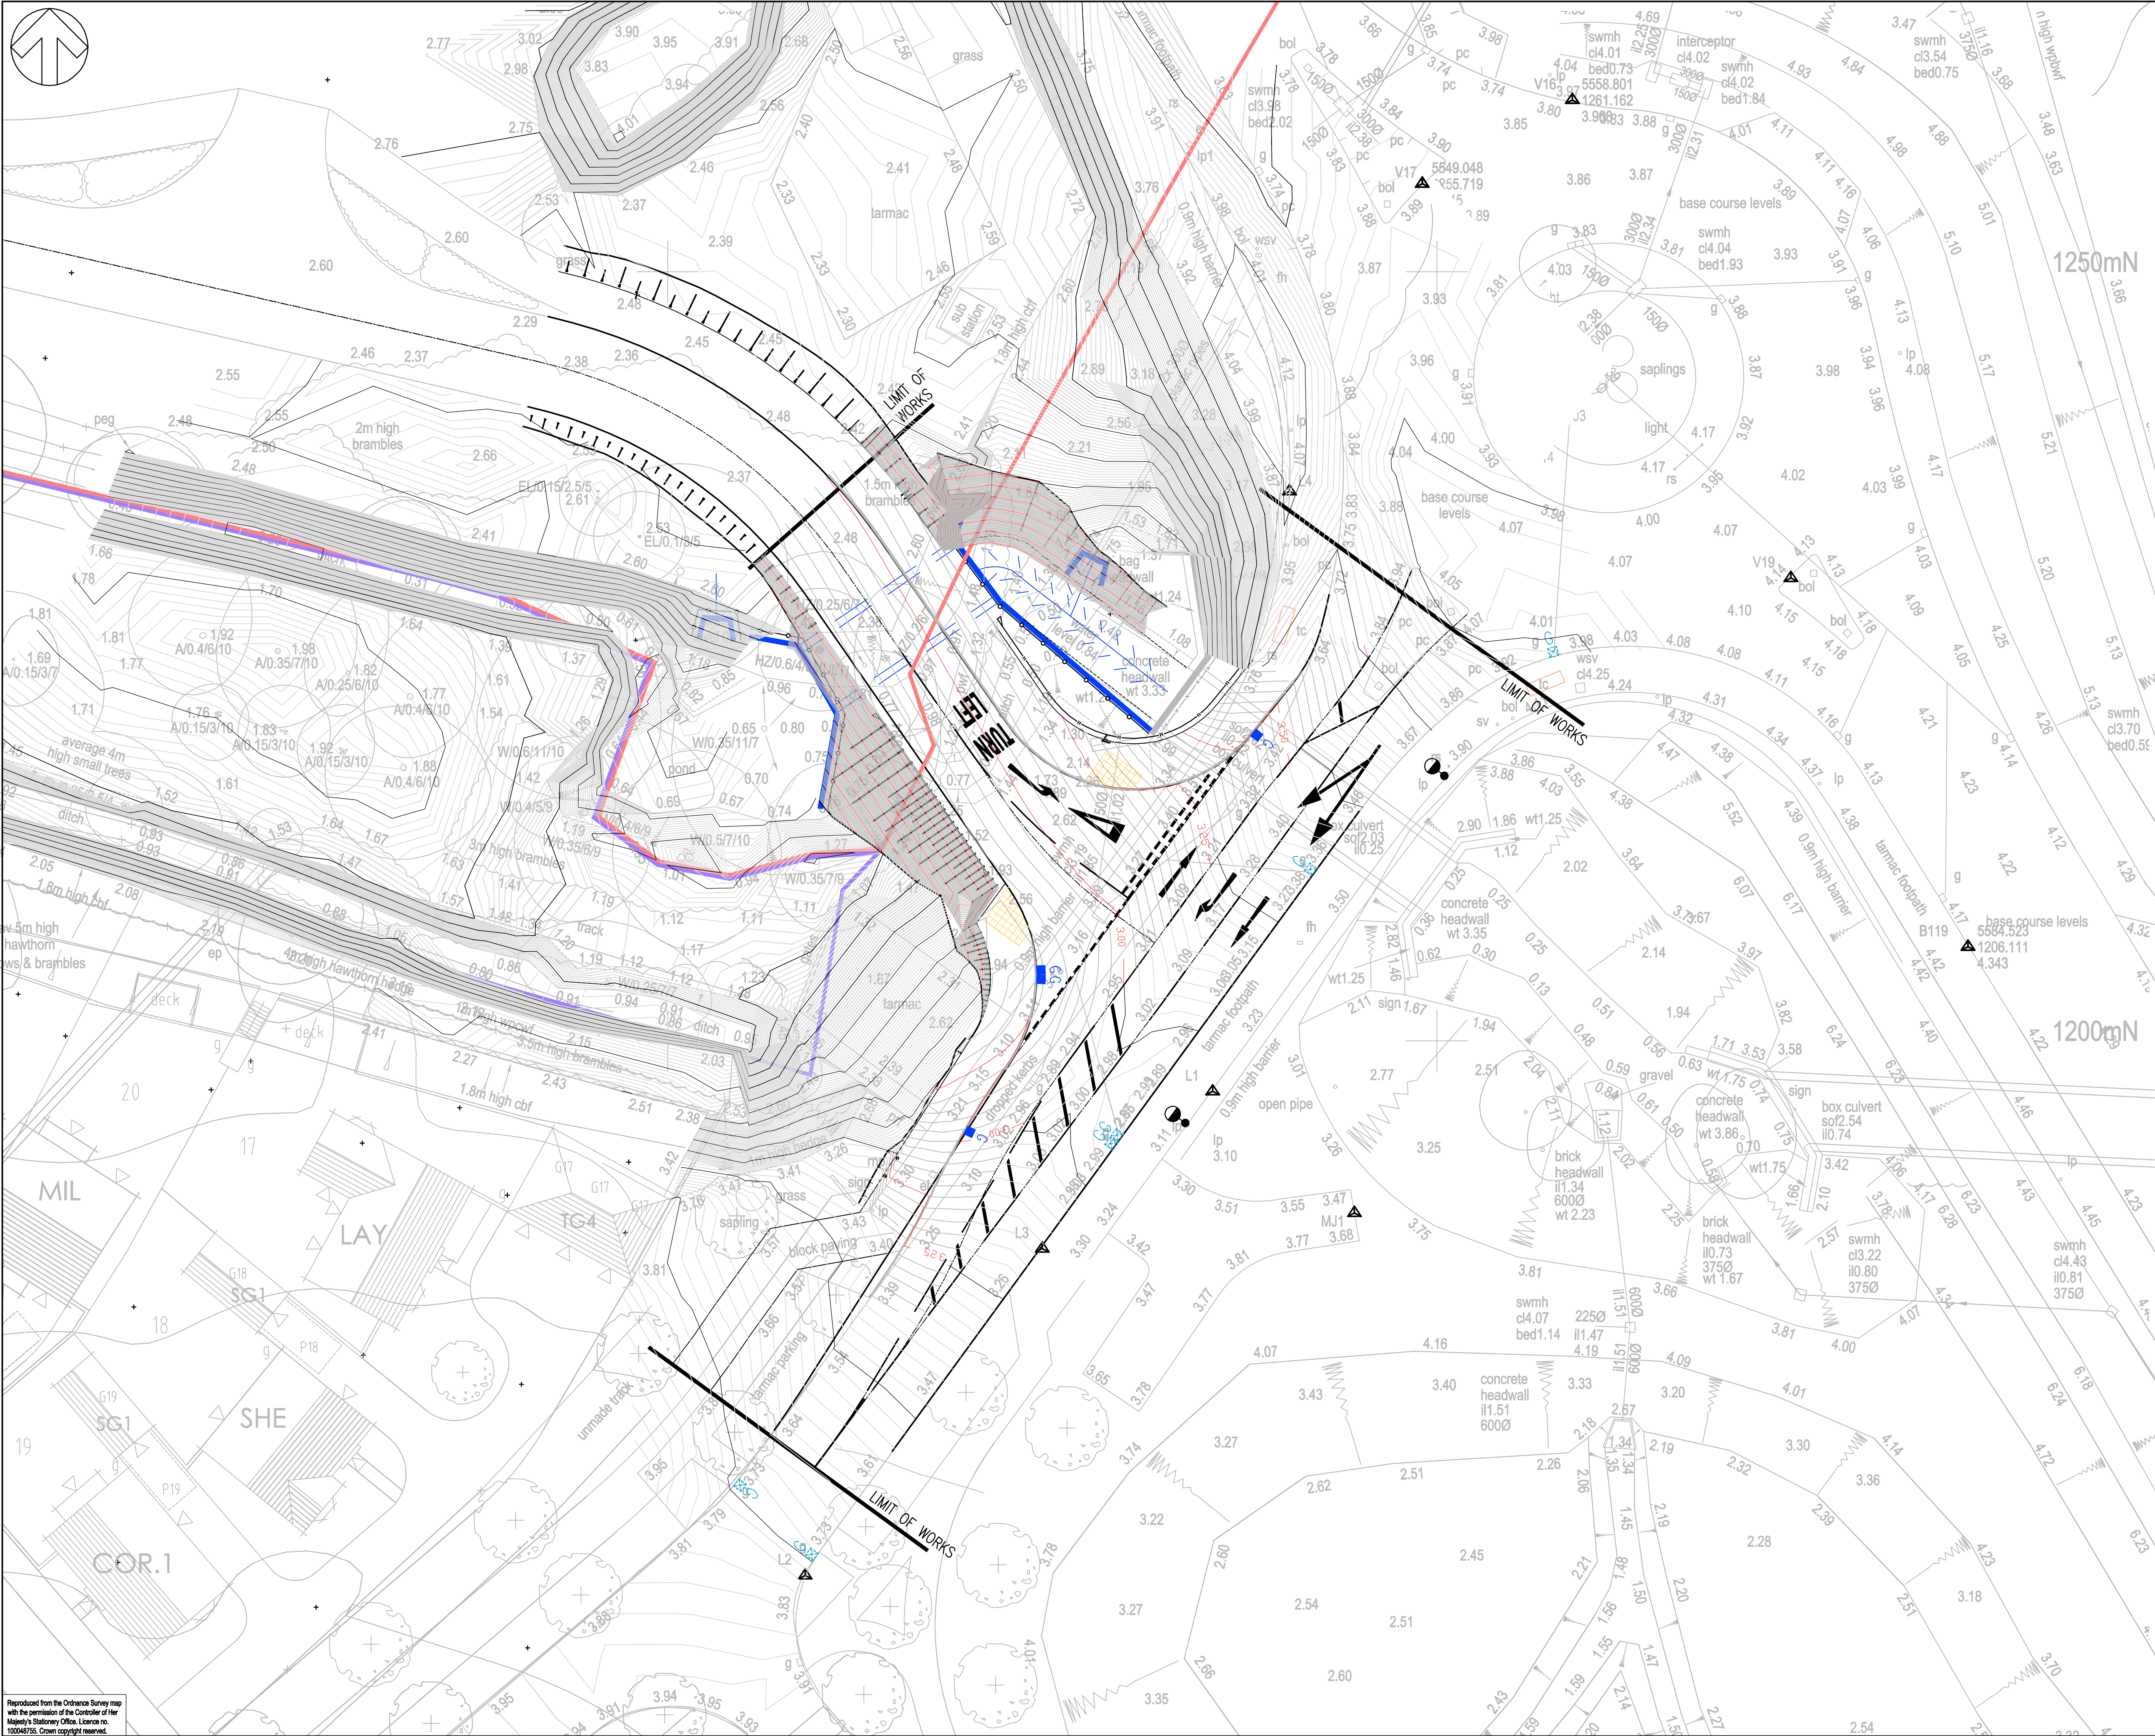

DO NOT SCALE

NOTES

1. ALL DIMENSIONS ARE IN METRES UNLESS STATED OTHERWISE.

2. THIS DRAWING SHOULD BE READ IN CONJUNCTION WITH ALL OTHER RELEVANT ARCHITECT & ENGINEERING DETAILS, DRAWINGS & SPECIFICATIONS.

3. ANY DISCREPANCIES SHOULD BE REPORTED TO THE ENGINEER IMMEDIATELY, SO THAT CLARIFICATION CAN BE SOUGHT PRIOR TO THE COMMENCEMENT OF WORKS.

4. DROPPED KERBS NOT SHOWN FOR CLARITY.

KEY

MAJOR CONTOUR AT 250mm INTERVALS

MINOR CONTOUR AT 25mm INTERVALS

GENERAL

TITLE PLAN WS313126
(INTERPRETED ONTO TOPOGRAPHICAL SURVEY)

TITLE PLAN WSX293954
(INTERPRETED ONTO TOPOGRAPHICAL SURVEY)

VEHICLE RESTRAINT SYSTEM (PED/CYCLE)

PEDESTRIAN GUARD RAIL

BUFF COLOURED BUSTER TACTILE PAVING
REFER TO SD-05.

PROPOSED SIGN

EXISTING LIGHTING COLUMN

SURFACE WATER DRAINAGE ADAPTABLE

PROPOSED DITCH, REFER TO 30854/SD/10

EXISTING GULLY TO BE RETAINED

PROPOSED GULLY REFER TO 30854/SD/21 &
30854/SD/33 FOR CONNECTION DETAILS AND
30854/SD/22 FOR PIPE BEDDING DETAILS

PROPOSED CULVERT WITH HEADWALLS

PROPOSED HEADWALL, REFER TO 30854/SD/23

EARTHWORKS

FILL
SIDE SLOPES 1:3

CUT
SIDE SLOPES 1:3

C	21/08/2015	MFB	ISSUED FOR PLANNING APPLICATION	LWK	GT
B	12/08/2015	MFB	ACCESS UPDATED FOLLOWING WSOC COMMENTS	LWK	GT
A	26/06/2015	AM	FIRST ISSUE	LWK	GT
REV	DATE	BY	DESCRIPTION	CHK	APD

DRAWING STATUS: PLANNING APPLICATION

Regus House, Southampton International Business Park

George Curl Way, Southampton, Hampshire, SO18 2RZ

Tel: +44 (0)2380 302529 Fax: +44 (0)2380 302001

http://www.wspgroup.com

CLIENT: BDW

ARCHITECT: -

PROJECT: BOGNOR NORTHERN RELIEF ROAD

TITLE: SPORTS PITCH ACCESS PROPOSED CONTOURS

SCALE @ A1: 1:200

CHECKED: LWK

APPROVED: GT

CAD FILE: CTR-700

DESIGN/DRAWN: AM

DATE: May 2015

PROJECT No: 11030854

DRAWING No: 0854/CTR/700

REV: C

© WSP Group Ltd

\\SERO1EXE1UK.UK\WSPGROUP\COM\PROJECTS\11030854_FELPHAM_BOGNOR\DRAWINGS\AUTOCAD\44_SPORTS_PITCH_ACCESS\CTR-700.DWG 21/08/2015 10:47:03 Bdy Mark

Reproduced from the Ordnance Survey map with the permission of the Controller of Her Majesty's Stationery Office. Licence no. 100048765. Crown copyright reserved.

WSP DISTRICT COUNCIL VANCEBOC