
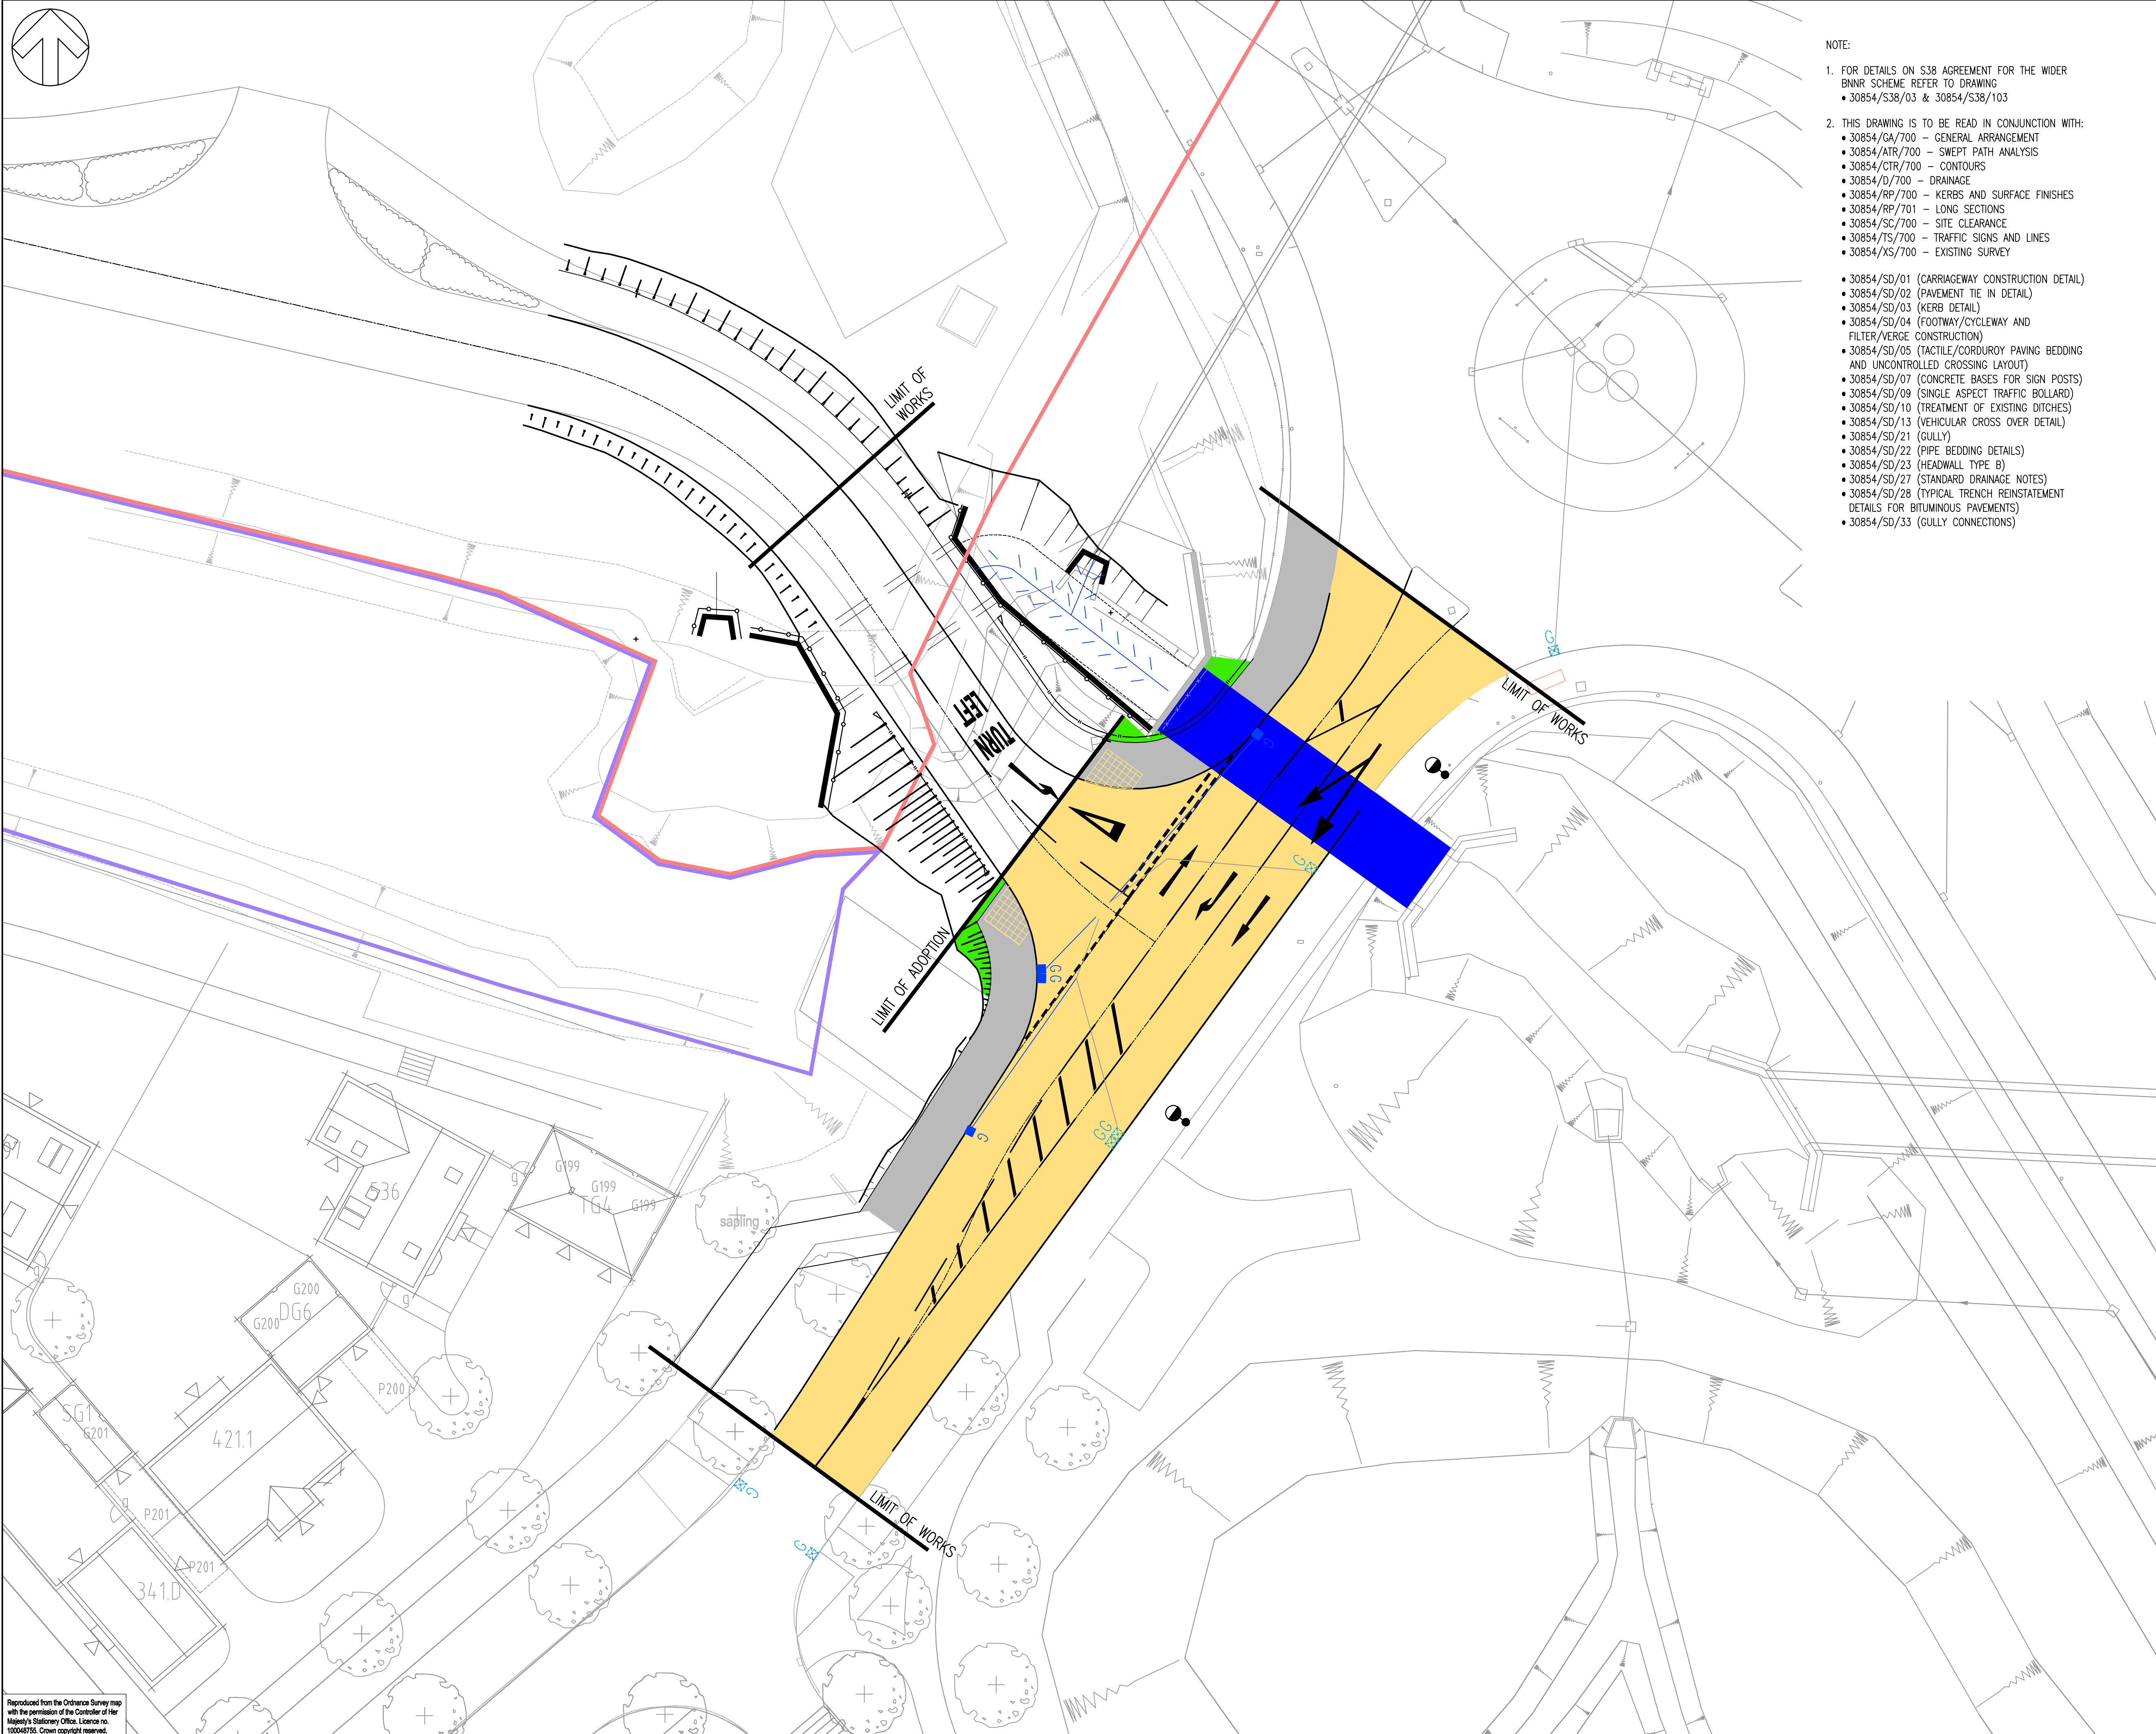


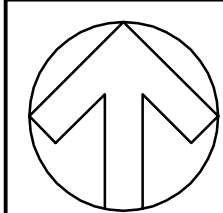

- NOTE:
- FOR DETAILS ON S38 AGREEMENT FOR THE WIDER BNNR SCHEME REFER TO DRAWING
• 30854/S38/03 & 30854/S38/103
 - THIS DRAWING IS TO BE READ IN CONJUNCTION WITH:
 - 30854/GA/700 - GENERAL ARRANGEMENT
 - 30854/ATR/700 - SWEEP PATH ANALYSIS
 - 30854/CTR/700 - CONTOURS
 - 30854/D/700 - DRAINAGE
 - 30854/RP/700 - KERBS AND SURFACE FINISHES
 - 30854/RP/701 - LONG SECTIONS
 - 30854/SC/700 - SITE CLEARANCE
 - 30854/TS/700 - TRAFFIC SIGNS AND LINES
 - 30854/XS/700 - EXISTING SURVEY
- 30854/SD/01 (CARRIAGEWAY CONSTRUCTION DETAIL)
 - 30854/SD/02 (PAVEMENT TIE IN DETAIL)
 - 30854/SD/03 (KERB DETAIL)
 - 30854/SD/04 (FOOTWAY/CYCLEWAY AND FILTER/VERGE CONSTRUCTION)
 - 30854/SD/05 (TACTILE/CORDUROY PAVING BEDDING AND UNCONTROLLED CROSSING LAYOUT)
 - 30854/SD/07 (CONCRETE BASES FOR SIGN POSTS)
 - 30854/SD/09 (SINGLE ASPECT TRAFFIC BOLLARD)
 - 30854/SD/10 (TREATMENT OF EXISTING DITCHES)
 - 30854/SD/13 (VEHICULAR CROSS OVER DETAIL)
 - 30854/SD/21 (GULLY)
 - 30854/SD/22 (PIPE BEDDING DETAILS)
 - 30854/SD/23 (HEADWALL TYPE B)
 - 30854/SD/27 (STANDARD DRAINAGE NOTES)
 - 30854/SD/28 (TYPICAL TRENCH REINSTATEMENT DETAILS FOR BITUMINOUS PAVEMENTS)
 - 30854/SD/33 (GULLY CONNECTIONS)

DO NOT SCALE

KEY

SECTION 38

- PROPOSED ROAD CONSTRUCTION
- PROPOSED FOOTWAY/CYCLEWAY CONSTRUCTION
- MAINTENANCE ACCESS/ CONSTRUCTION
- PROPOSED VERGE/LANDSCAPING CONSTRUCTION
- PROPOSED DRAINAGE EASEMENT
- EXISTING STREET LIGHTING COLUMN
- PEDESTRIAN GUARD RAIL
- VEHICLE RESTRAINT SYSTEM
- PROPOSED TACTILE PAVING TO BE ADOPTED BY WEST SUSSEX COUNTY COUNCIL
- PROPOSED TRAFFIC SIGNS, FOR FURTHER DETAILS REFER TO 30854/TS/700
- PROPOSED DRAINAGE (TO BE ADOPTED BY WEST SUSSEX COUNTY COUNCIL)
- PROPOSED DRAINAGE DITCH
- PROPOSED GULLY LOCATION
- EXISTING CULVERT

C	21/08/2015	MFB	ISSUED FOR PLANNING APPLICATION	LWK	GT
B	12/08/2015	MFB	ACCESS UPDATED FOLLOWING WSOC COMMENTS	LWK	GT
A	26/06/2015	AM	FIRST ISSUE	LWK	GT
REV	DATE	BY	DESCRIPTION	CHK	APD

DRAWING STATUS: PLANNING APPLICATION

WSP

Regus House, Southampton International Business Park
George Curl Way, Southampton, Hampshire, SO18 2RZ
Tel: +44 (0)2380 302529 Fax: +44 (0)2380 302001
<http://www.wspgroup.com>

CLIENT: BDW

ARCHITECT: -

PROJECT: BOGNOR NORTHERN RELIEF ROAD

TITLE: SPORTS PITCH ACCESS
S38 LEGAL PLAN

SCALE @ A1: 1:200	CHECKED: LWK	APPROVED: GT
CAD FILE: S38-700	DESIGN-DRAWN: AM	DATE: June 2015
PROJECT No: 11030854	DRAWING No: 0854/S38/700	REV: C

© WSP Group Ltd