


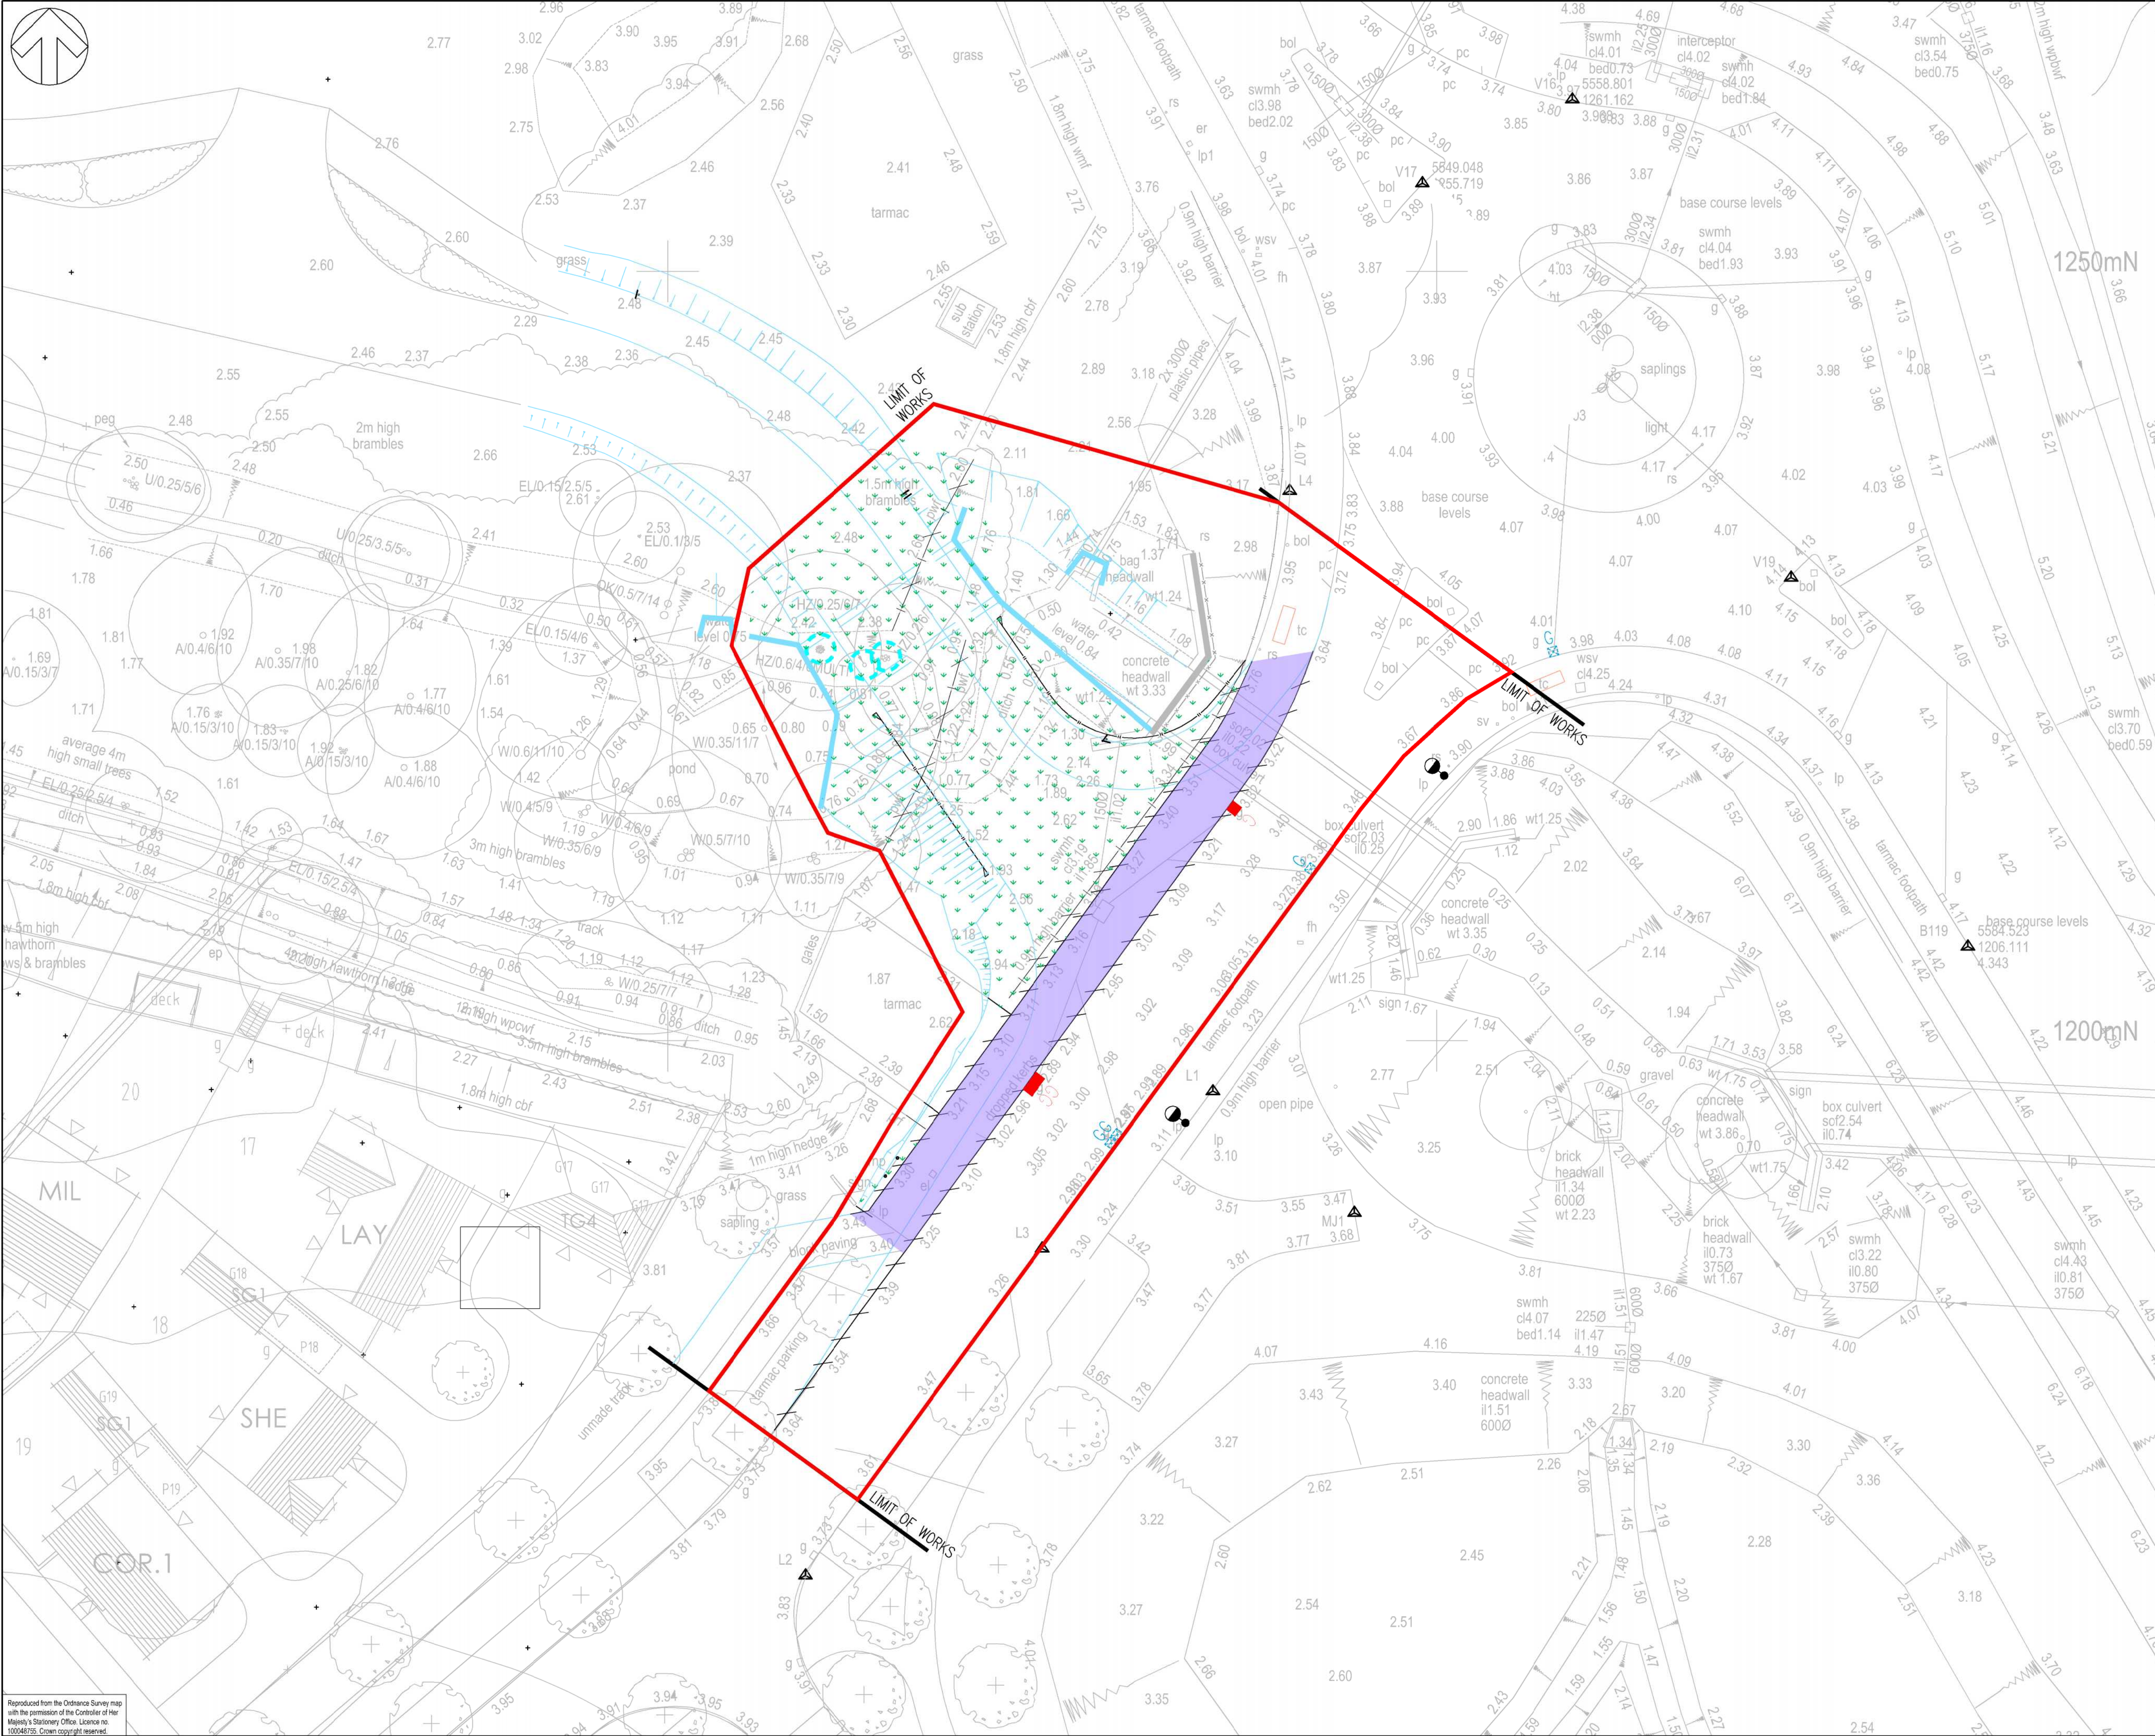

DO NOT SCALE

- NOTES:
- 1, UNLESS SPECIFIED OTHERWISE ALL TREES, HEDGES, AND GATES, WITHIN THE SITE BOUNDARY TO BE REMOVED TO THE CONTRACTORS TIP.
 - 2, PRIOR TO INFILLING OF DITCHES OR ABANDONMENT OF ANY EXISTING DRAINAGE COURSES THE CONTRACTOR SHALL PUT IN PLACE MEASURES TO MAINTAIN OR DIVERT EXISTING DRAINAGE ROUTES PENDING COMPLETION OF PROPOSED DRAINAGE SYSTEMS
 - 3, ALL ROAD MARKINGS WITHIN THE SITE BOUNDARY ARE TO BE REMOVED ONCE THEY ARE REDUNDANT TO THE SATISFACTION OF WSCC.
 - 4, ALL EXISTING STREET FURNITURE, SIGNS, KERB ETC WITHIN THE PUBLIC HIGHWAY TO BE REMOVED FOLLOWING PRIOR AGREEMENT WITH WSCC ONLY AND TAKEN TO WSCC'S LOCAL DEPOT UNLESS OTHERWISE STATED.

- KEY:
- SITE CLEARANCE BOUNDARY
 - KERBS TO BE TAKEN UP
 - FENCING TO BE REMOVED
 - EXISTING FOOTWAY TO BE REMOVED
 - EXISTING VERGE/LANDSCAPING/VEGETATION TO BE CLEARED
 - SURVEY STATION
 - EXISTING GULLY TO REMAIN
 - EXISTING GULLY TO BE REMOVED
 - TREE TO BE REMOVED

C	21/06/2015	MFB	ISSUED FOR PLANNING APPLICATION	LWK	GT
B	12/06/2015	MFB	ACCESS UPDATED FOLLOWING WSCC COMMENTS	LWK	GT
A	26/06/2015	AM	FIRST ISSUE	LWK	GT
REV	DATE	BY	DESCRIPTION	CHK	APD

DRAWING STATUS:	PLANNING APPLICATION
-----------------	----------------------



Regus House, Southampton International Business Park
George Curl Way, Southampton, Hampshire, SO18 2RZ
Tel: +44 (0)2380 302529 Fax: +44 (0)2380 302001
<http://www.wspgroup.com>

CLIENT:	BDW
---------	-----

ARCHITECT:	-
------------	---

PROJECT:	BOGNOR NORTHERN RELIEF ROAD
----------	-----------------------------

TITLE:	SPORTS PITCH ACCESS SITE CLEARANCE
--------	---------------------------------------

SCALE @ A1:	1:200	CHECKED:	LWK	APPROVED:	GT
-------------	-------	----------	-----	-----------	----

CAD FILE:	SC-700	DESIGN/DRAWN:	AM	DATE:	May 2015
-----------	--------	---------------	----	-------	----------

PROJECT No:	11030854	DRAWING No:	0854/SC/700	REV:	C
-------------	----------	-------------	-------------	------	---

© WSP Group Ltd

Reproduced from the Ordnance Survey map with the permission of the Controller of Her Majesty's Stationary Office. Licence no. 100048735. Crown copyright reserved.

WSP DISTRICT COUNCIL 11/2015/003