


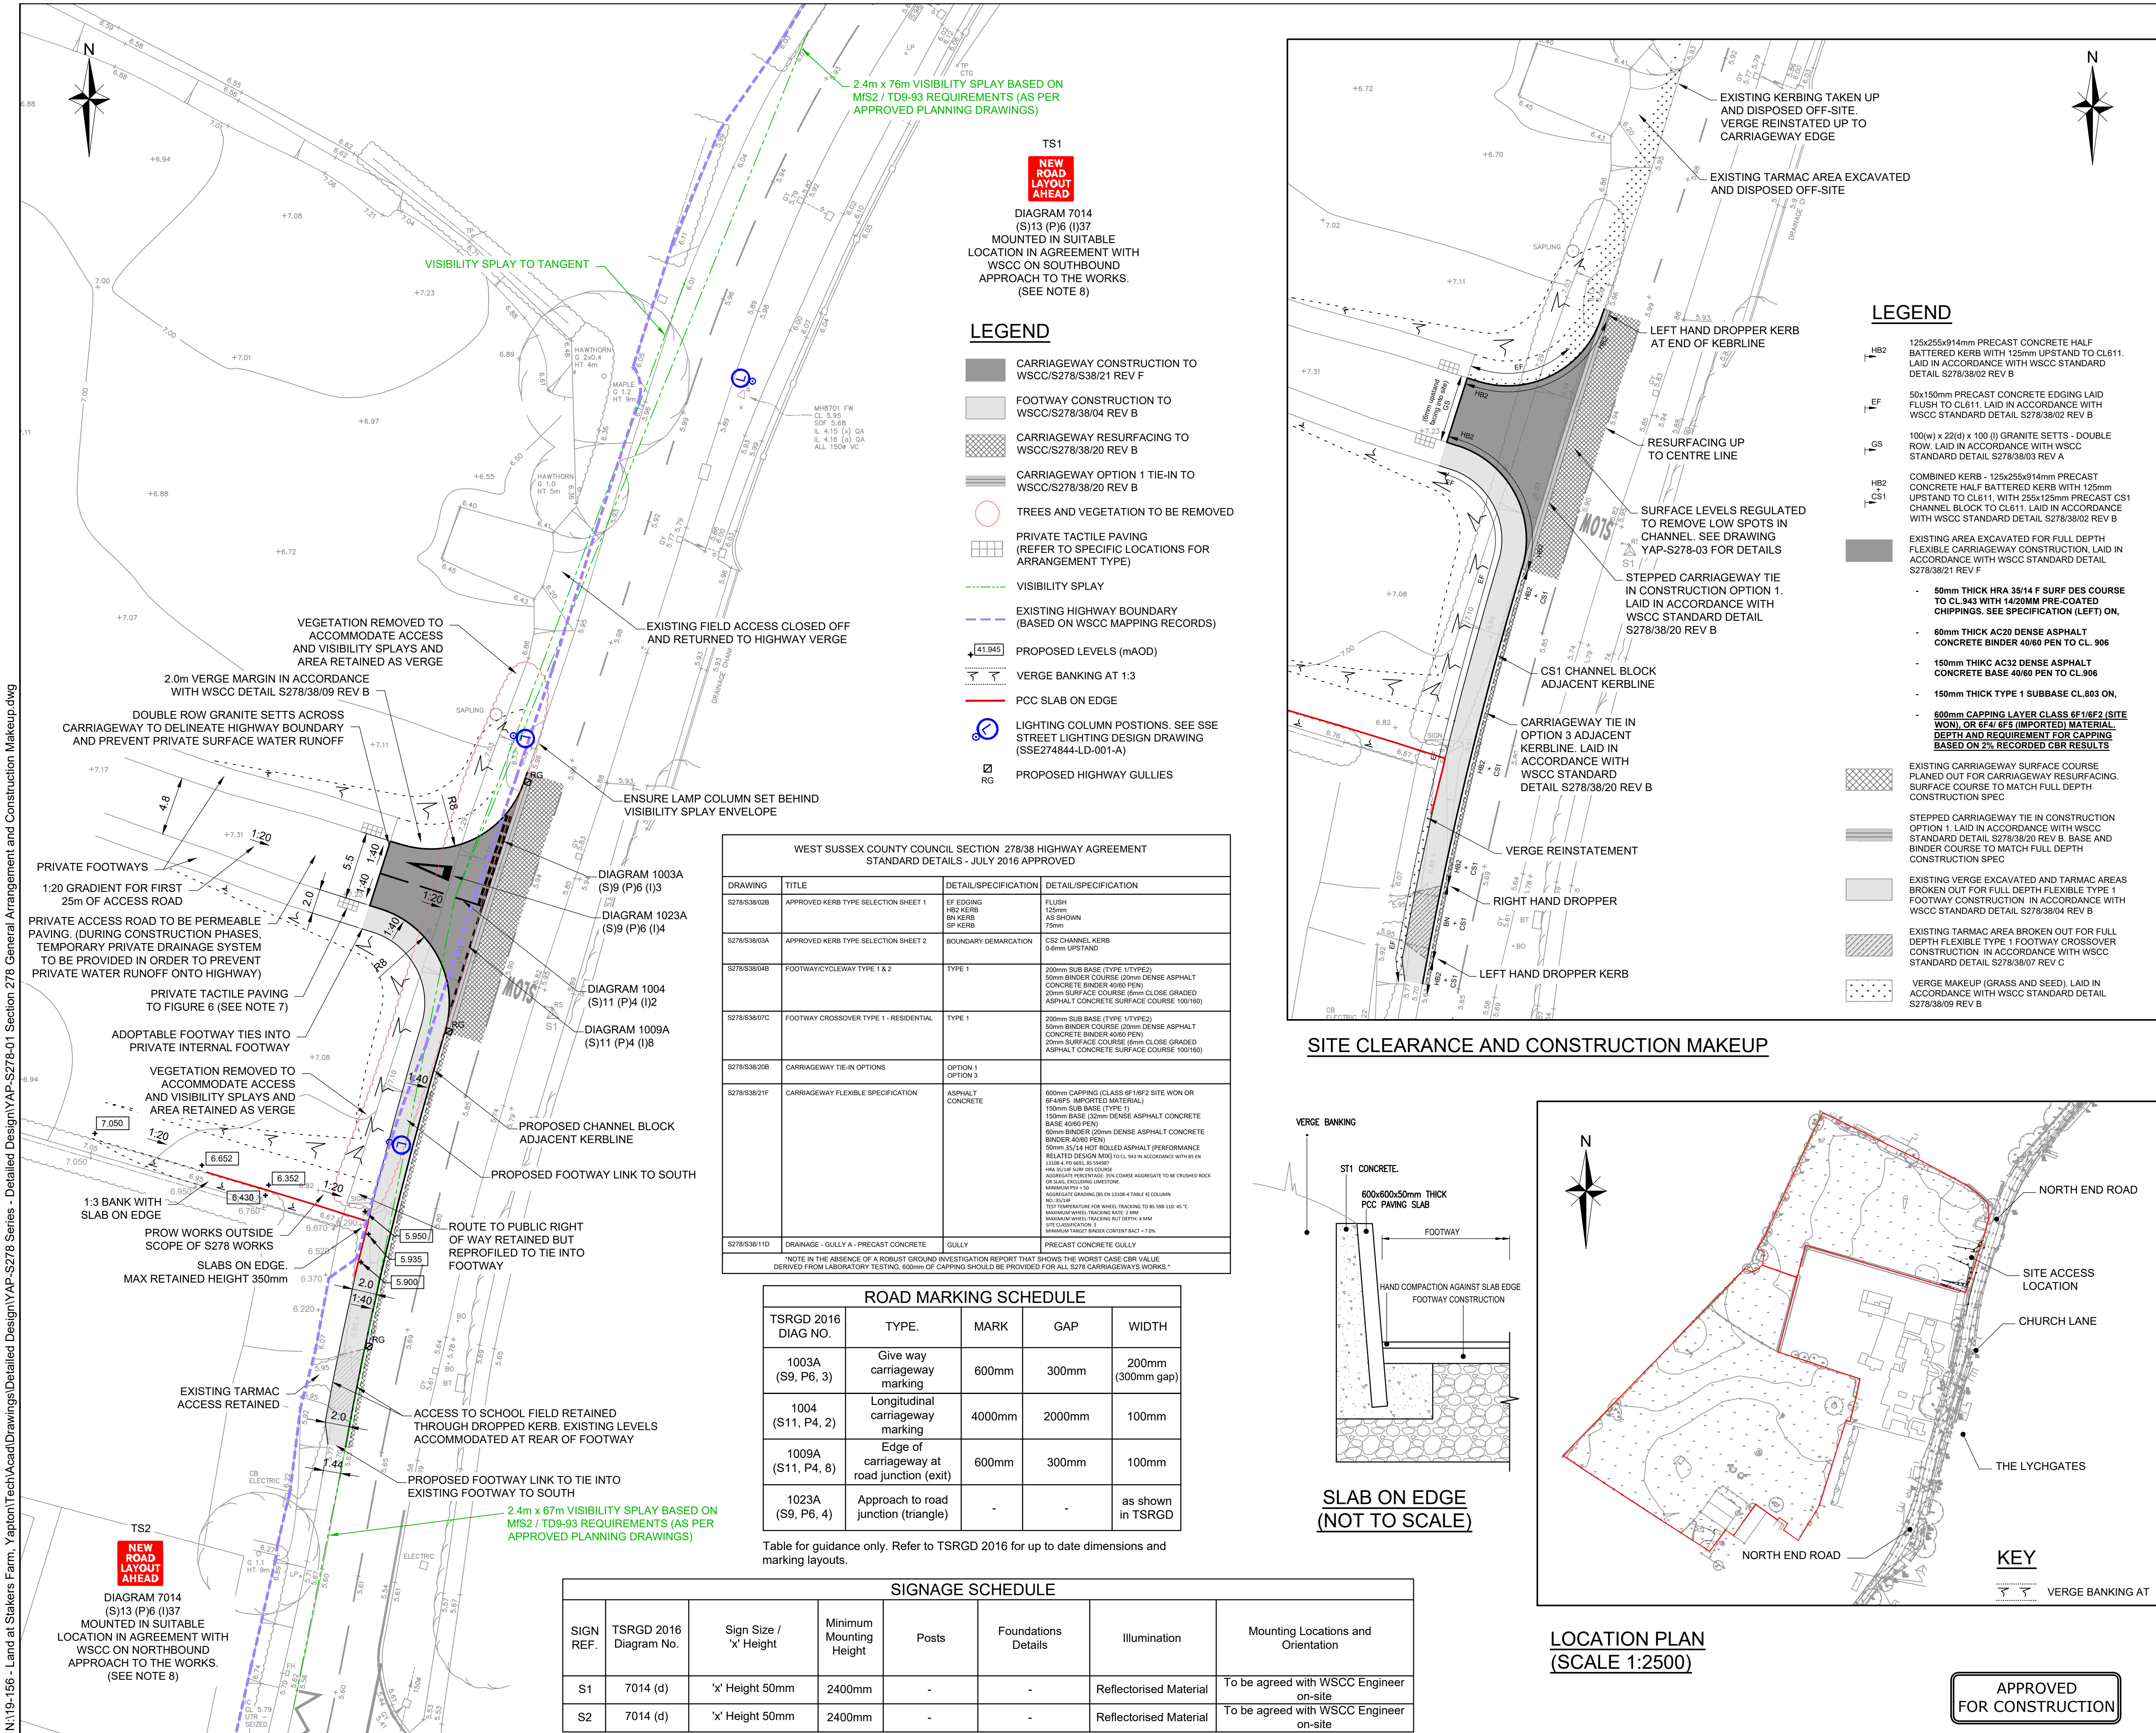

NOTES

- THIS DRAWING IS TO BE READ IN CONJUNCTION WITH THE MANUAL FOR CONTRACT DOCUMENTS, VOLUME 1 SPECIFICATION FOR HIGHWAY WORKS, WEST SUSSEX COUNTY COUNCIL SPECIFICATION, "SEWERS FOR ADOPTION 6TH EDITION" A DESIGN GUIDE FOR DEVELOPERS AND ALL OTHER RELATED DRAWINGS ISSUED.
- IF THERE IS ANY AMBIGUITY BETWEEN THE SPECIFICATION & THE DRAWINGS, THE CONTRACTOR SHALL IMMEDIATELY INFORM THE ENGINEER.
- DO NOT SCALE FROM THIS DRAWING. WORK FROM FIGURED DIMENSIONS ONLY.
- ALL WORKS TO BE CONSTRUCTED WITHIN HIGHWAY LAND AND LAND TO BE DEDICATED TO THE HIGHWAY AUTHORITY.
- VISIBILITY SPLAYS FOR THE PROPOSED SITE ACCESS BASED ON APPROVED PLANNING DRAWING '2014/2270001 REV C' BY RGP.
- TREE PROTECTION AND REMOVAL TO BE CARRIED OUT IN ACCORDANCE WITH ARBORICULTURE CONSULTANT.
- TACTILE PAVING LAYOUTS TO FIGURE 'X' ARE PRESCRIBED LAYOUTS DEFINED IN DETR GUIDANCE ON THE USE OF TACTILE PAVING SURFACE.
- TEMPORARY SIGNS S1 TO S2 (DIA.7014) TO BE MOUNTED WHERE REQUIRED AND TO BE REMOVED AFTER 3 MONTHS. LOCATION TO BE AGREED ONSITE. REAR OF SIGN TO INCLUDE DATED STICKER STATING DATE OF REMOVAL.
- ALL EXISTING LEVELS, GRADIENTS, DEPTHS, ETC., ARE TO BE CHECKED ON SITE PRIOR TO CONSTRUCTION. ANY DISCREPANCIES ARE TO REPORTED TO THE ENGINEER IMMEDIATELY.
- ANY SOFT SPOTS WITHIN THE PROPOSED HIGHWAY SHALL BE DUG OUT AND THE VOID BACKFILLED IN LAYERS UP TO FORMATION LEVEL WITH SELECTED GRANULAR MATERIAL AS DIRECTED AND TO THE SATISFACTION OF THE HIGHWAYS INSPECTOR.
- ALL FILL MATERIAL UP TO FOUNDATION LEVEL OF THE PROPOSED HIGHWAYS TO BE APPROVED AND COMPACTED IN LAYERS AS DIRECTED AND TO THE SATISFACTION OF THE HIGHWAYS INSPECTOR.
- ANY EXISTING LIVE DRAINS, SEWERS, DUCTS, CABLES, ETC. THAT WILL PASS UNDER THE PROPOSED HIGHWAY SHALL BE SURVEYED, PROBED, TRACED, RODDED, JETTED, COTYD, ETC. TO ASCERTAIN THEIR STRUCTURAL CONDITION AND SUITABILITY TO FALL WITHIN THE NEW HIGHWAY. IF DEEMED NECESSARY, SPECIAL PROTECTION AND/OR REPLACEMENT MAY BE REQUIRED AS DIRECTED AND TO THE SATISFACTION OF THE HIGHWAYS INSPECTOR, AREA ENGINEER AND/OR UTILITY COMPANY INVOLVED.
- ANY EXISTING LIVE MANHOLES, CHAMBERS, BOXES, ETC. THAT WILL BE LOCATED WITHIN THE PROPOSED HIGHWAY SHALL BE SURVEYED TO ASCERTAIN THEIR STRUCTURAL CONDITION AND SUITABILITY TO FALL WITHIN THE NEW HIGHWAY. IF DEEMED NECESSARY, SPECIAL PROTECTION AND/OR REPLACEMENT MAY BE REQUIRED AS DIRECTED AND TO THE SATISFACTION OF THE HIGHWAYS INSPECTOR, AREA ENGINEER AND/OR UTILITY COMPANY INVOLVED.
- NO CONCRETE TO BE POURED OR LAID IN TEMPERATURES BELOW 20°C ON A FALLING MAXIMUM THERMOMETER OR BEFORE THE TEMPERATURE REACHES 20°C ON A RISING MAXIMUM THERMOMETER (TO BE PROVIDED BY THE CONTRACTOR AND DISPLAYED IN A POSITION AGREED BY THE HIGHWAYS INSPECTOR).
- ALL ROAD MARKINGS TO BE THERMOPLASTIC.
- CONTRACTOR TO COMPLY WITH CHAPTER 8 OF THE TRAFFIC SIGNS MANUAL 2009.
- CDM REGULATIONS 2015
- (i) IN COMPLIANCE WITH CDM 2015 ODYSSEY HAS FOLLOWED ITS DESIGN RISK MANAGEMENT PROCESS FOR HAZARD ELIMINATION AND RISK REDUCTION IN DEVELOPING THE ODYSSEY DESIGNS SHOWN ON THIS DRAWING.
- (ii) THERE ARE NO ABNORMAL OR UNUSUAL RESIDUAL RISKS ASSOCIATED WITH THE DESIGN. ANY OTHER RESIDUAL RISKS ARE THOSE THAT WOULD NORMALLY BE EXPECTED BY COMPETENT PERSONS OR CONTRACTORS WITH NECESSARY SKILLS KNOWLEDGE AND EXPERIENCE TO BE ENGAGED ON WORK OF THIS NATURE OR TYPE.
- ACCESS ROAD TO HAVE GRADIENT OF 1:20 FOR THE FIRST 25m FROM JUNCTION CHANNEL TO BRING SITE UP TO LEVELS.

KEY TO HEALTH AND SAFETY SYMBOLS

ABNORMAL OR UNUSUAL RESIDUAL RISKS ASSOCIATED WITH THE DESIGN OUTCOMES SHOWN ON THIS DRAWING MAYBE INDICATED BY MEANS OF THE FOLLOWING SYMBOLS.

- INDICATES A RESIDUAL RISK REQUIRING A COMPULSORY ACTION
- INDICATES A RESIDUAL RISK FOR INFORMATION
- INDICATES A RESIDUAL RISK REQUIRING A PROHIBITIVE ACTION
- INDICATES A RESIDUAL RISK AS A WARNING

Rev	Amendments	Dm	Chk	App	Date
J	APPROVED FOR CONSTRUCTION				20.03.20
H	RESPONSE TO WSCC COMMENTS - SURFACE COURSE SPEC IN DETAILS TABLE				18.03.20
G	RESPONSE TO WSCC COMMENTS #2				05.03.20
F	RESPONSE TO WSCC DESIGN CHECK #1				28.02.20
E	ISSUED FOR WSCC S278 REVIEW				04.02.20
D	HWAY BOUNDARY UPDATED RAY REVISED				22.01.20
C	LEVELS INFO MOVED TO NEW DRAWING				18.12.19
B	INDICATIVE STREET LIGHTING ADDED				05.12.19
A	CLIENT COMMENTS, BOUNDARIES UPDATED				15.11.19

ODYSSEY

Odyssey House
Unit 3 Winchester Hill Business Park
Winchester Hill, Romsey
Southampton SO51 7UT

Telephone: 01794 537980
Fax: 01265 331134
E: info@odysseyconsult.co.uk
W: www.odysseyconsult.co.uk

Job Title

LAND AT STAKERS FARM, YAPTON

Drawing Title

S278 GENERAL ARRANGEMENT AND CONSTRUCTION MAKEUP

Client

DANDARA LIMITED (SOUTHERN)

Scale	Date	Designed
1:250 @A1	OCT 19	CJL

Drawn	Checked	Approved
CJL	SW	JHM

Job No	Drawing No	Rev
19-156	YAP-S278-01	J

APPROVED FOR CONSTRUCTION