



TYPICAL MANHOLE DETAIL - TYPE 2

Maximum depth from cover level to soffit of pipe 3.0 m

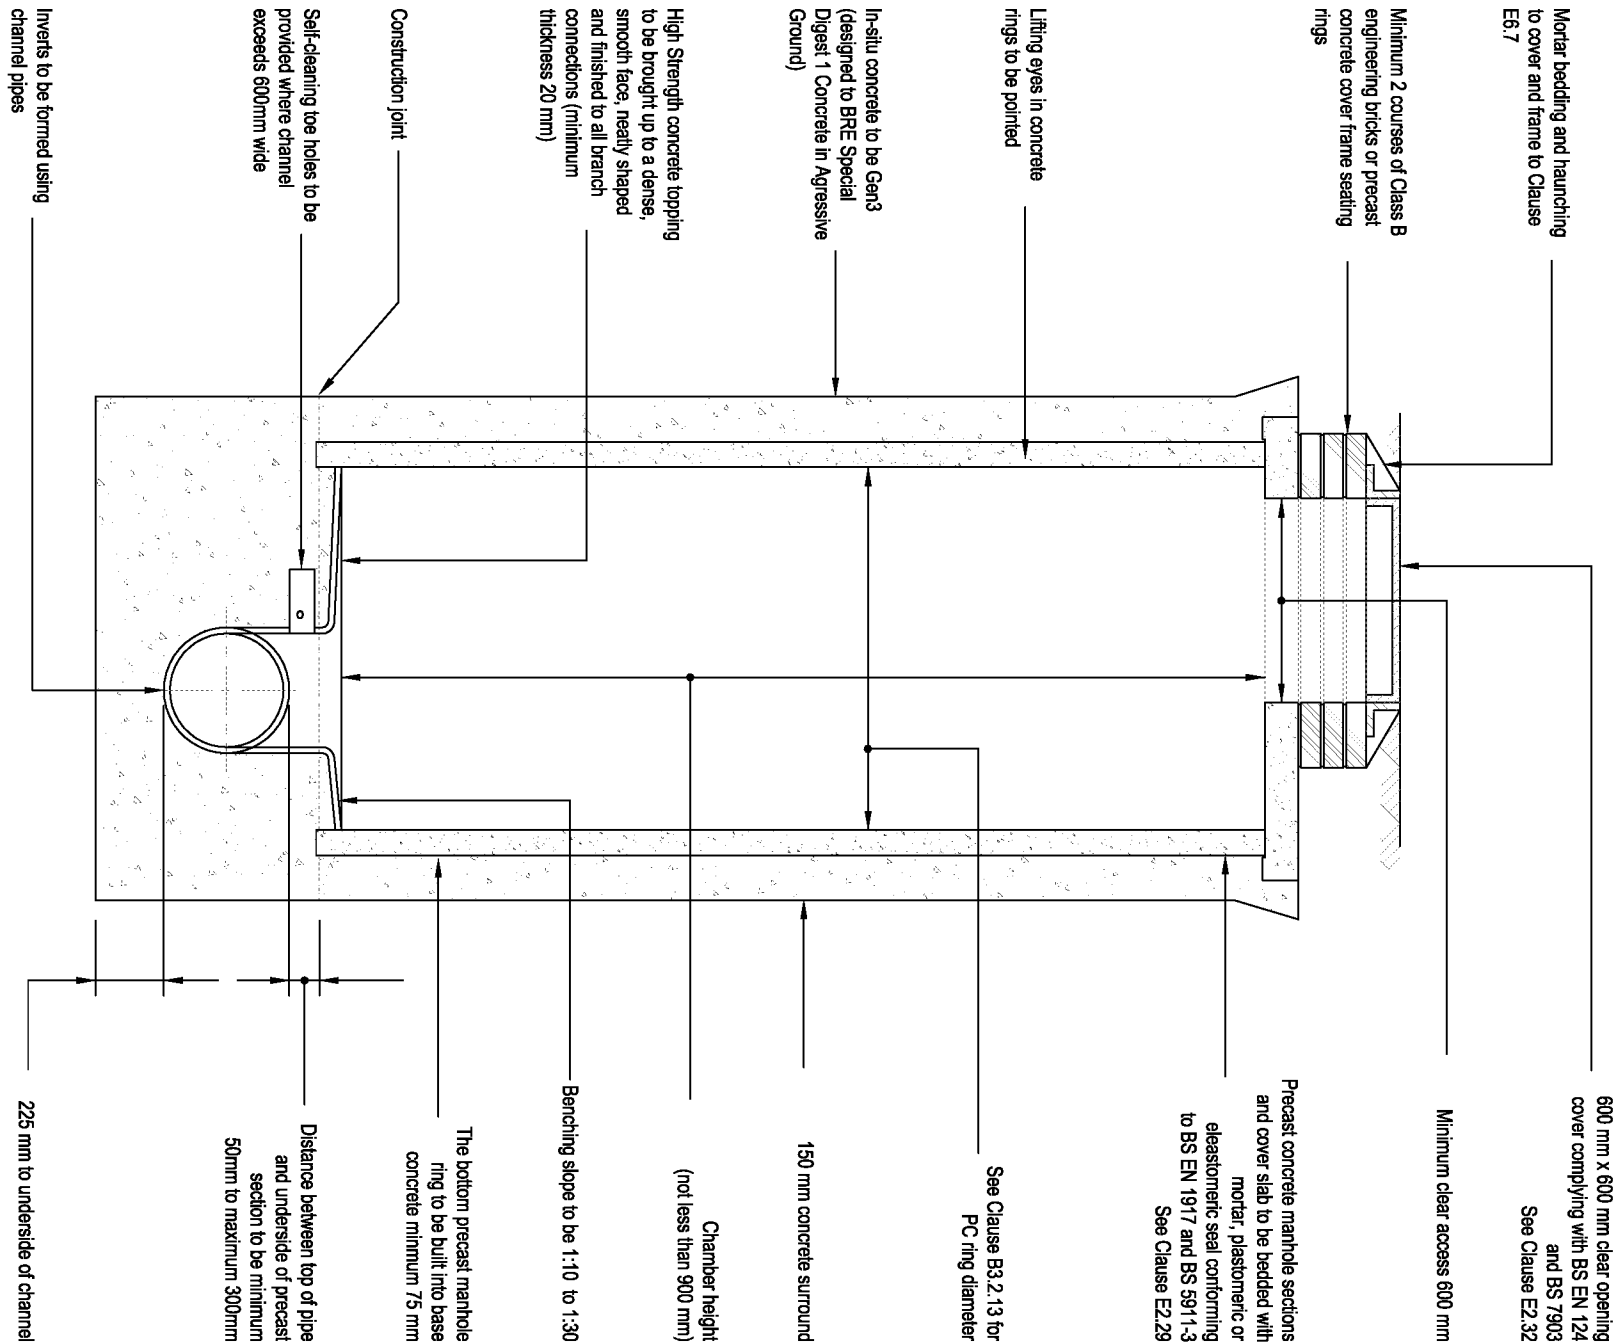


Manhole Details

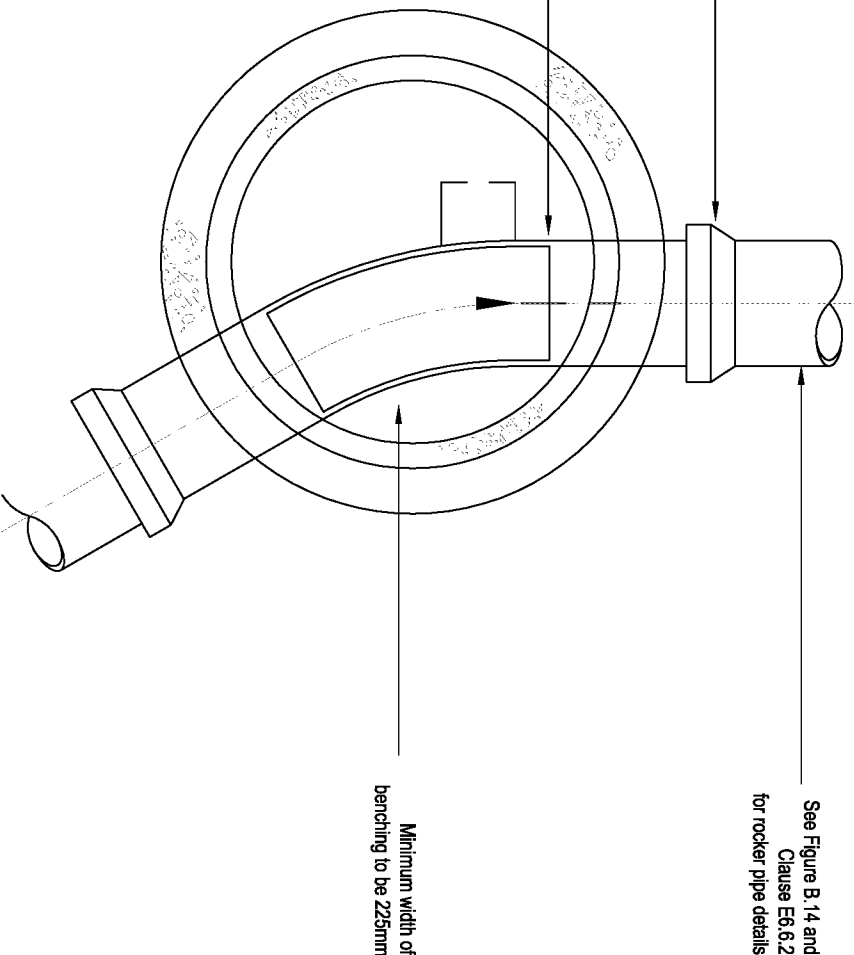

TYPICAL OSMA INSPECTION CHAMBER DETAIL - TYPE 3

(Flexible material detail)


Maximum depth from cover to soffit level of pipe in areas subject to vehicle loading 3 m, non-entry

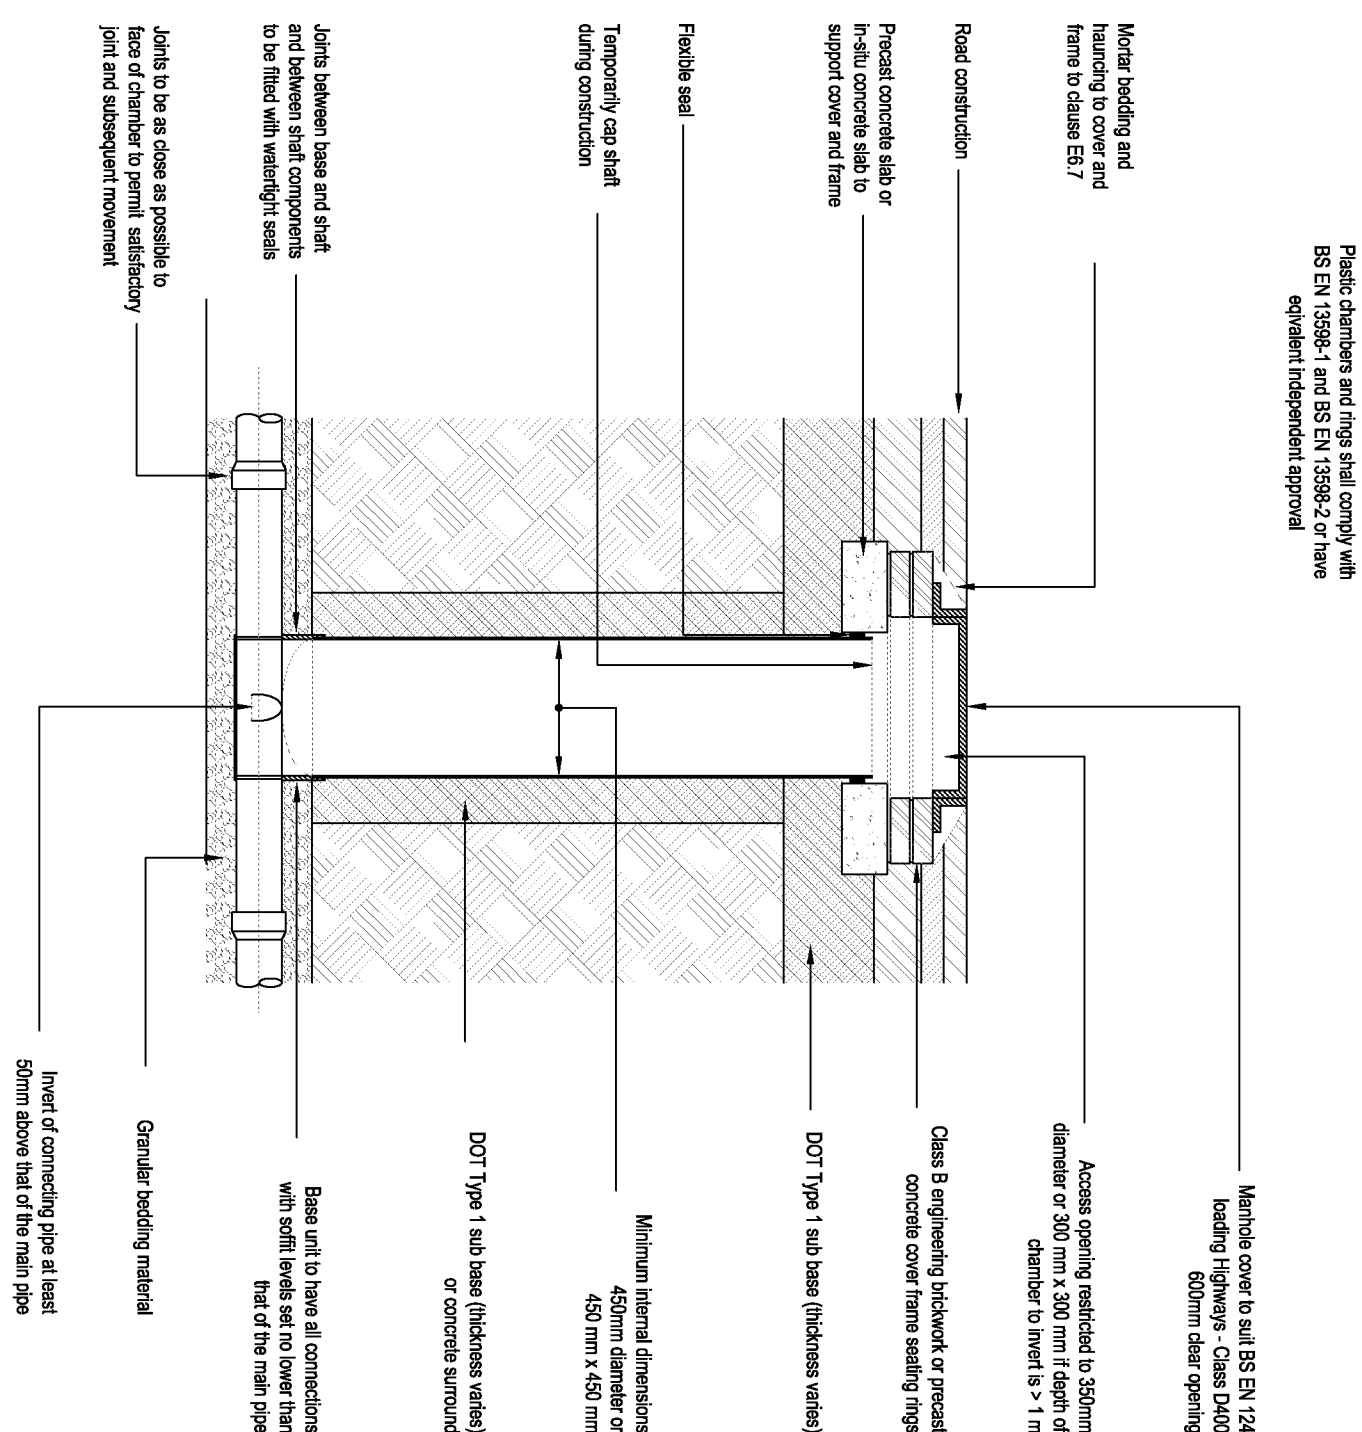

Inspection Chamber Details

ALTERNATIVE TOP DETAILS FOR LIGHT VEHICLE LOADING AND LANDSCAPED AREAS - TYPE 3


Plastic chambers and rings shall comply with BS EN 13596-1 and BS EN 13596-2 or have equivalent independent approval

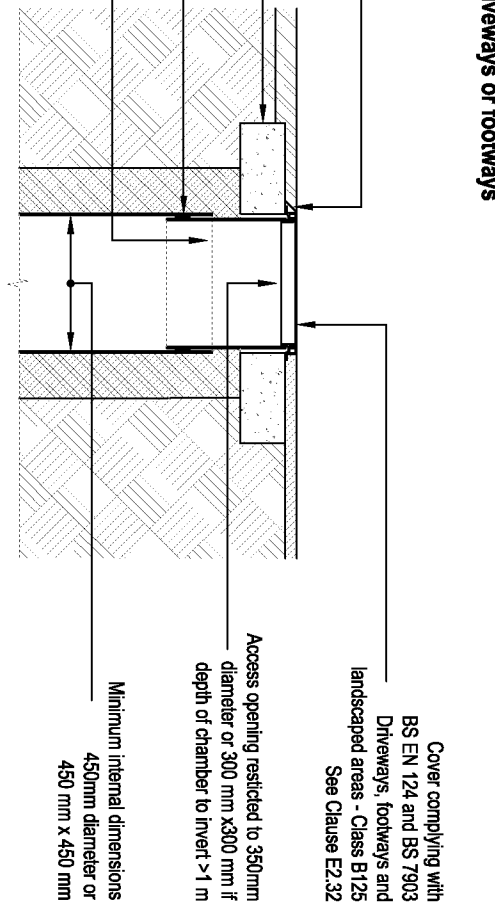

TYPICAL OSMA INSPECTION CHAMBER DETAIL - TYPE 4

(Flexible material construction)


Maximum depth from cover level to soffit of pipe 2 m, non-entry

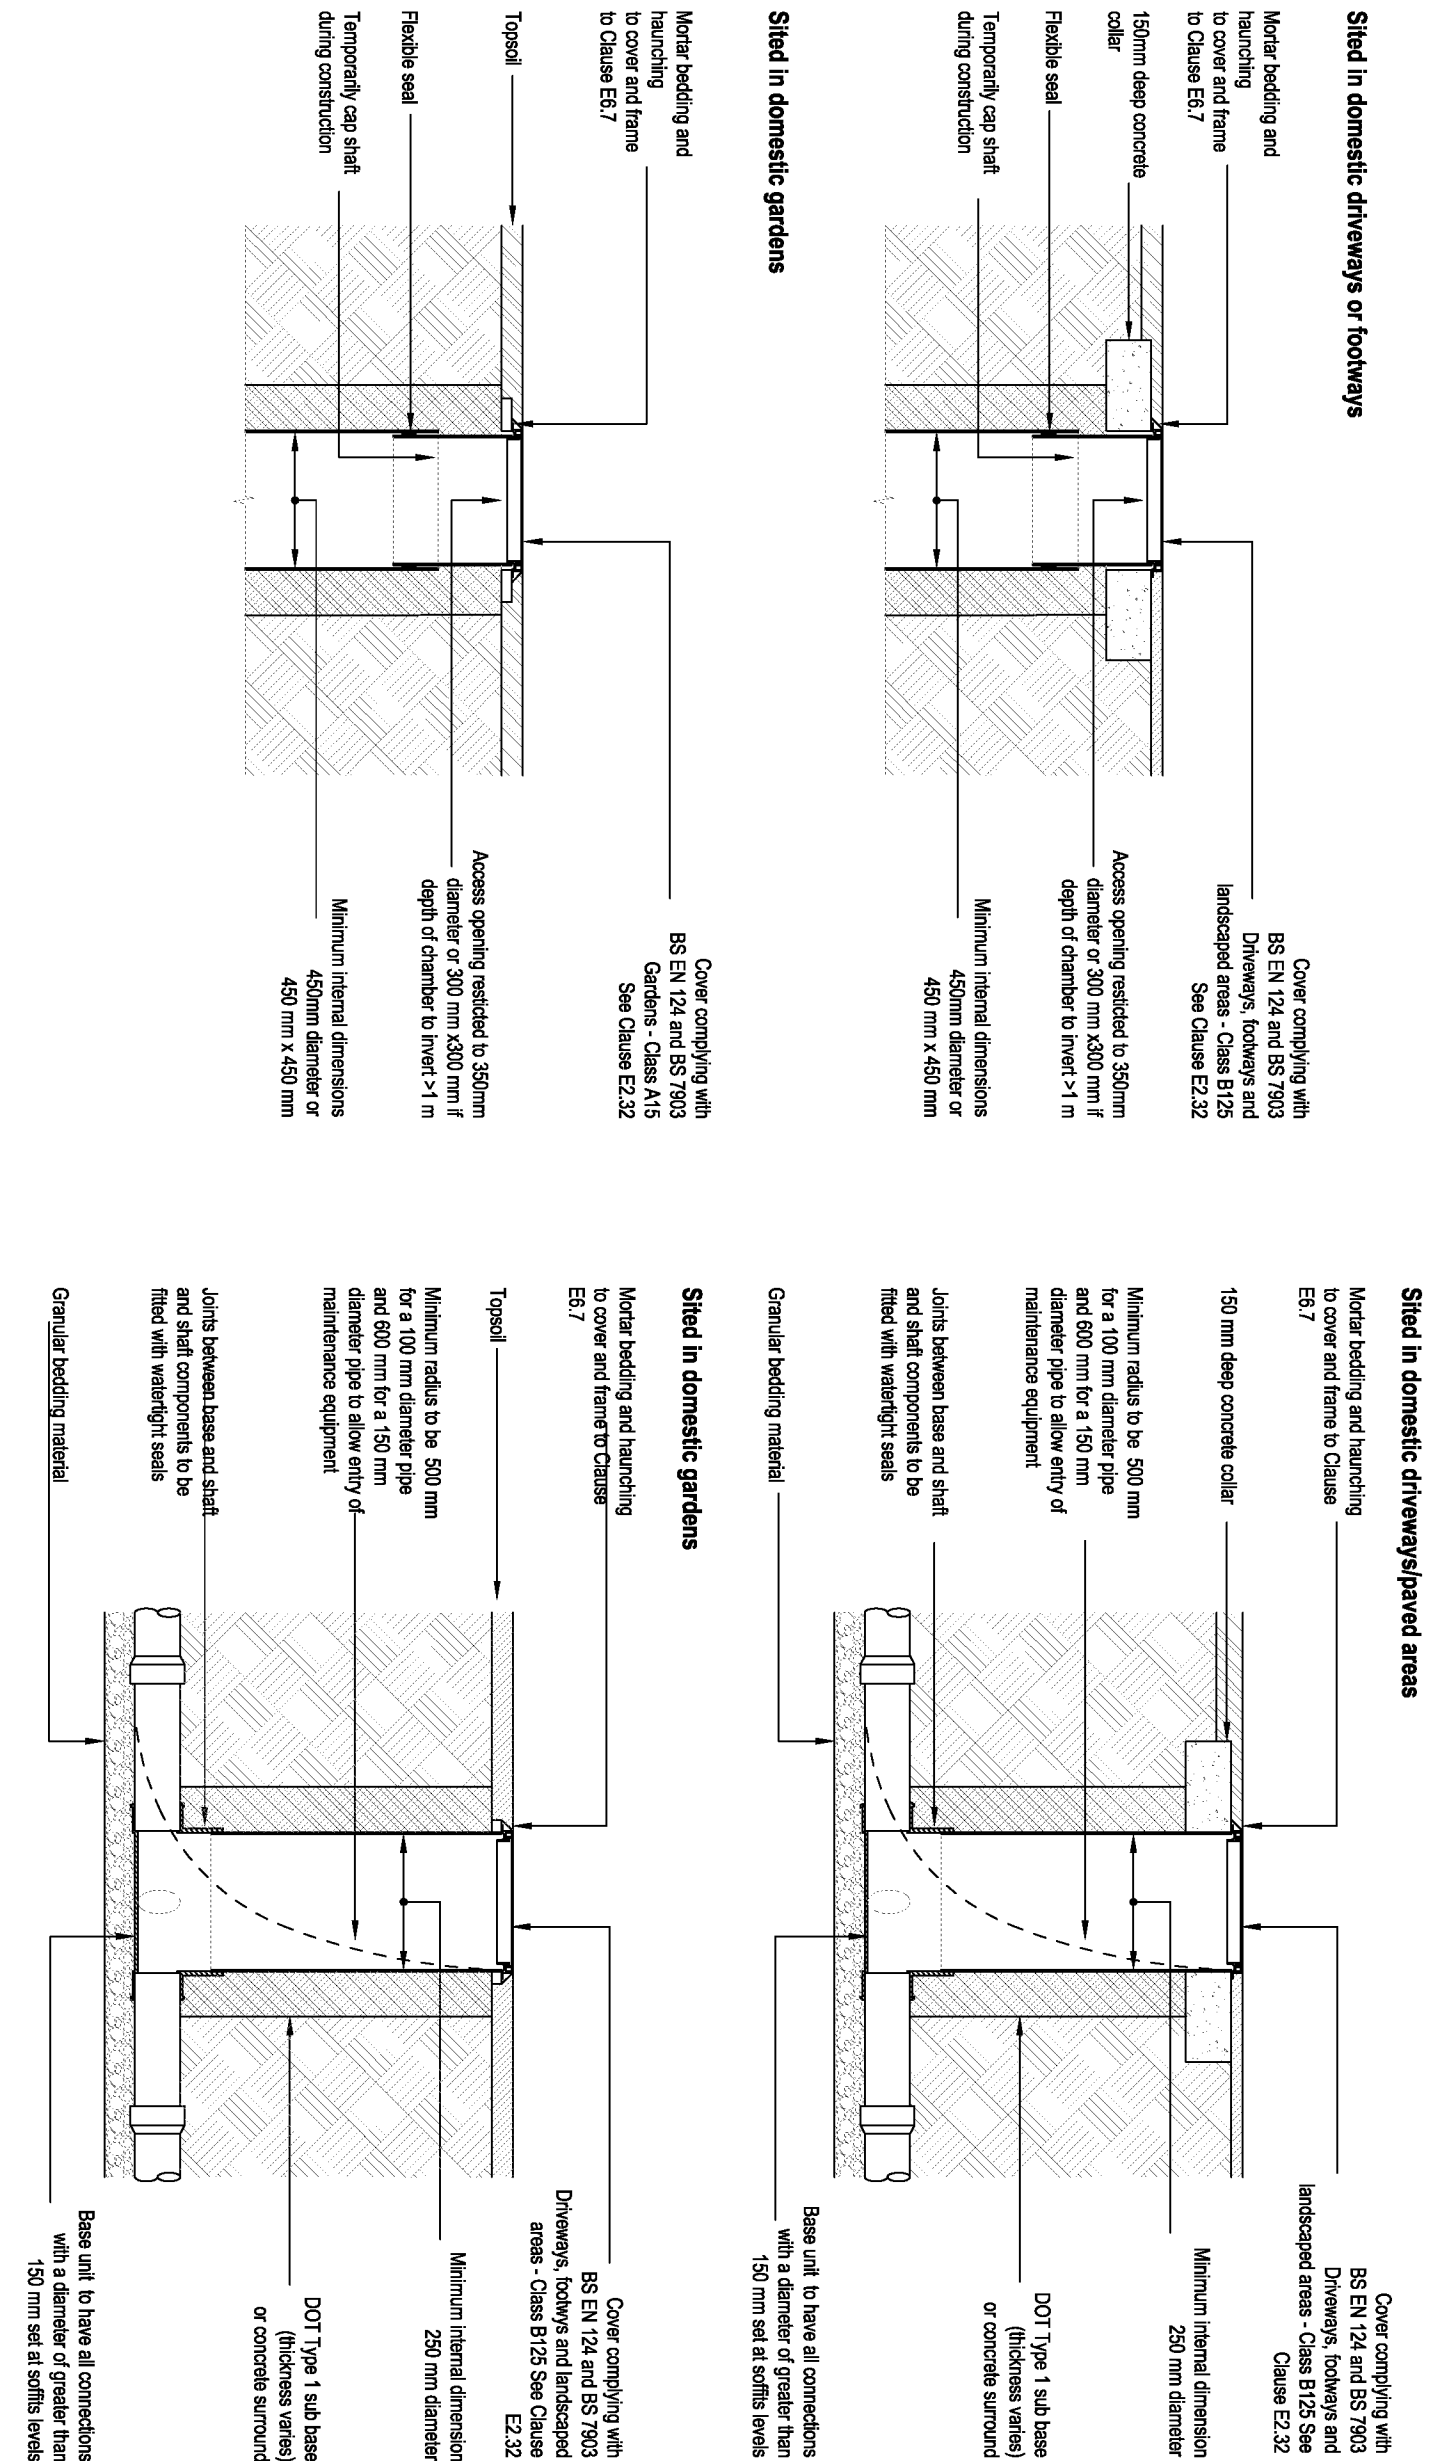

TYPICAL OSMA CATCHPIT CHAMBER DETAIL - TYPE 5

(Flexible material construction)


Maximum depth from cover level to soffit of pipe 2 m, non-entry

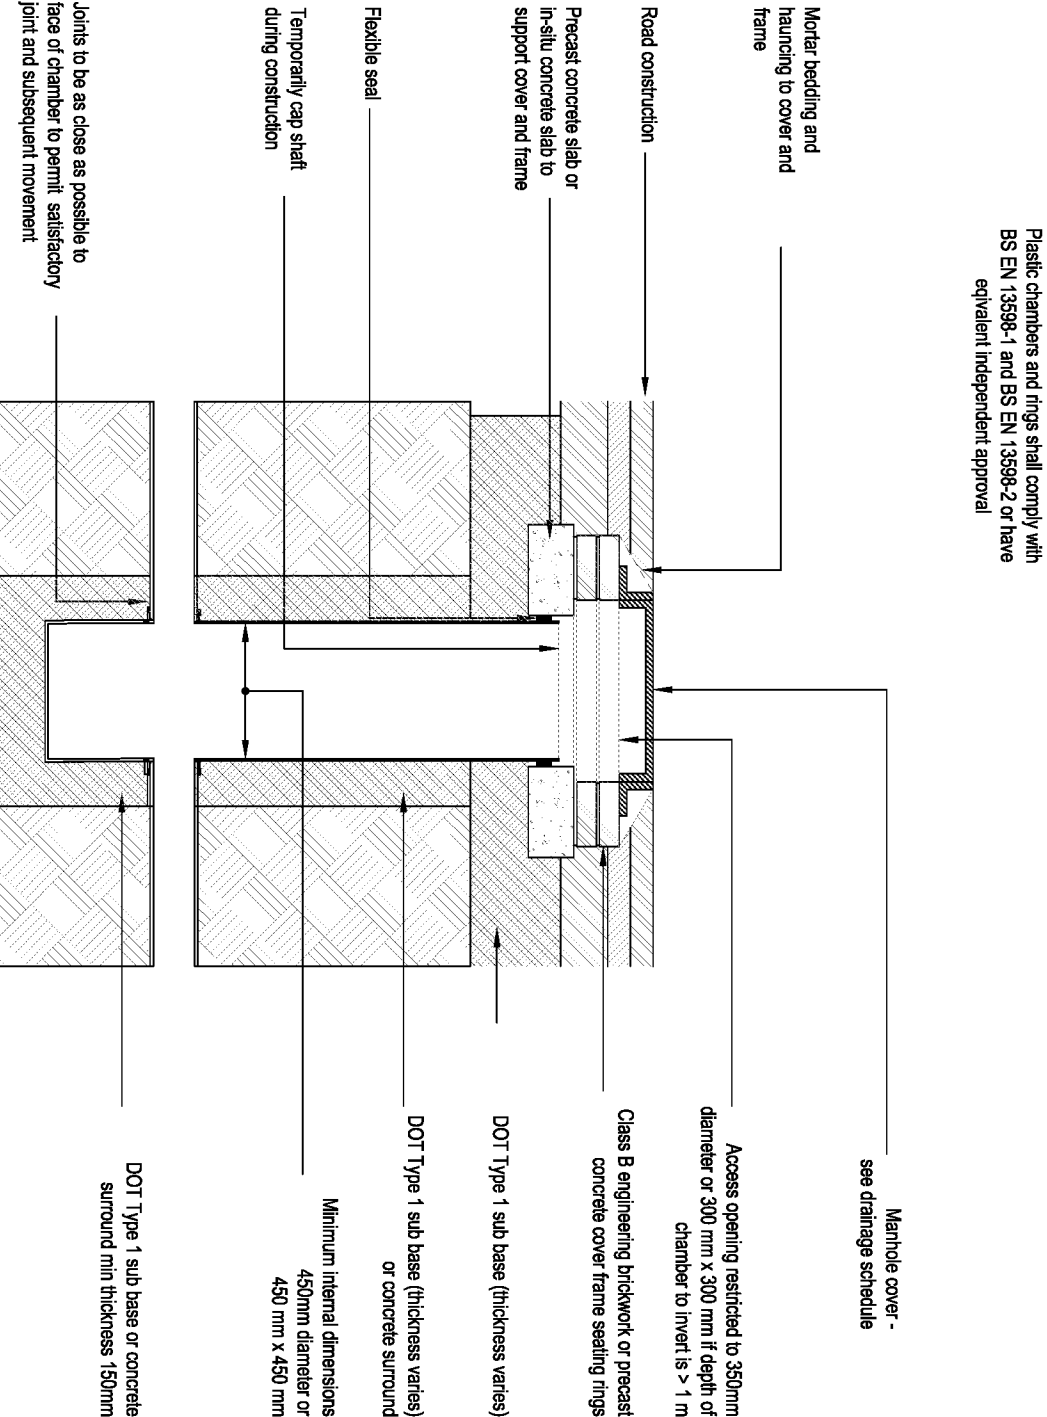


CATCHPIT MANHOLE DETAIL - TYPE 6

(Connection between West and East ditches)


Maximum depth from cover level to soffit of pipe 2 m, non-entry

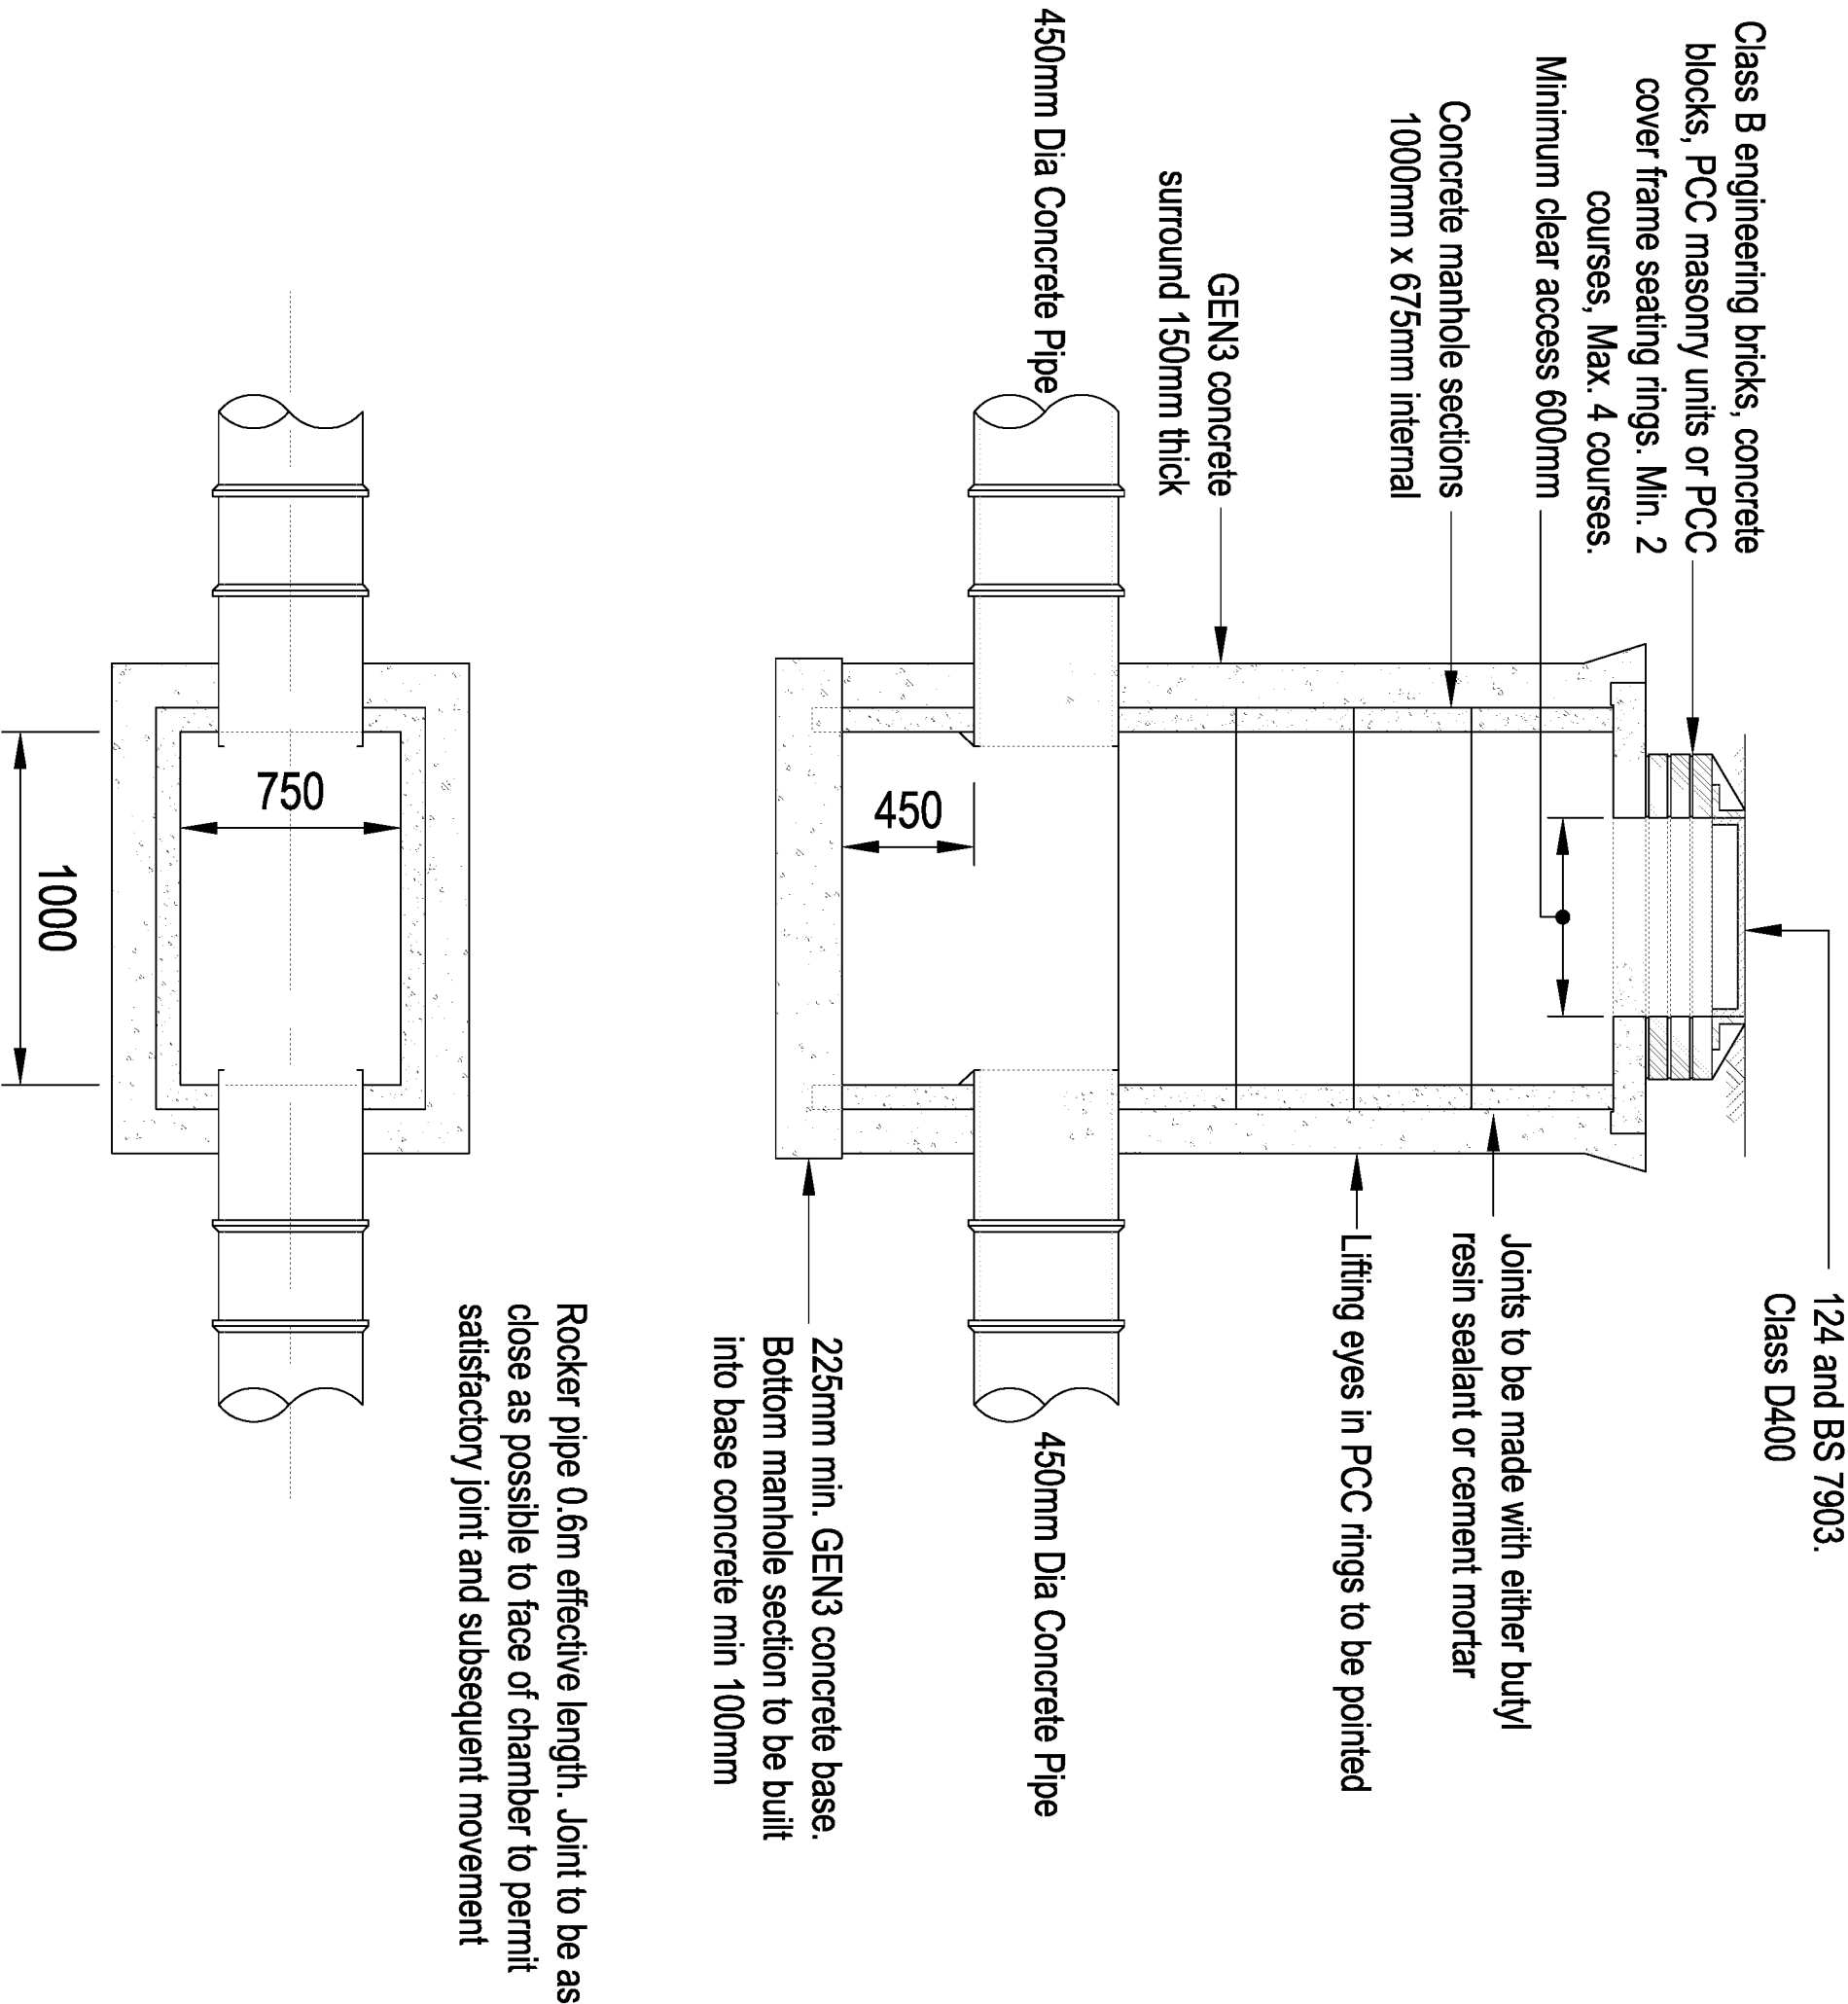

Catchpit Details

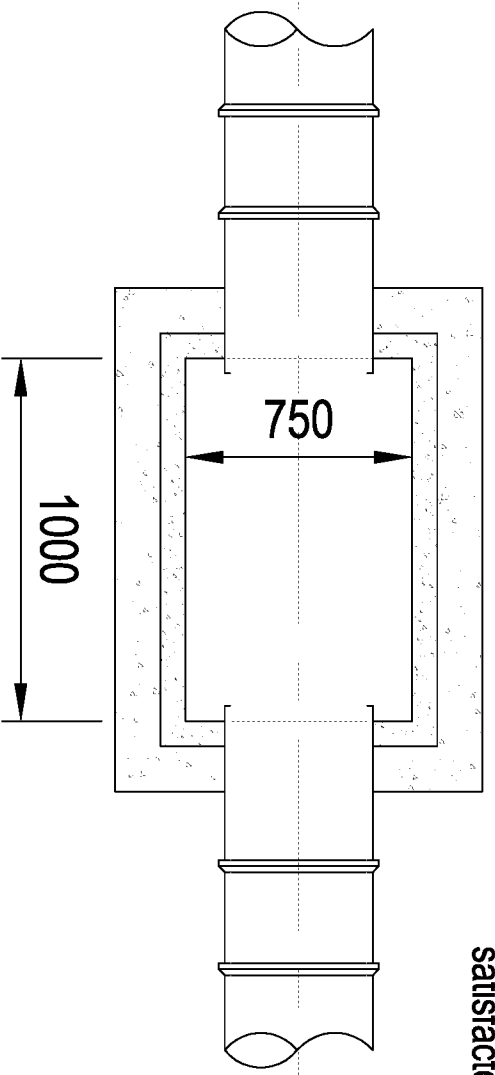

Rocker pipe 0.6m effective length. Joint to be as close as possible to face of chamber to permit satisfactory joint and subsequent movement

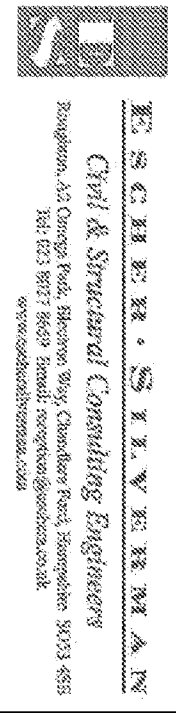



Engineering Details			
Drawn	Checked	Scale	Page No.
KN	AI	1:25	12.18
Standard Construction Details			
