


TYPICAL MANHOLE DETAIL - TYPE C

(For Rigid Pipe Construction)


Depth from cover level to soffit of pipe 1.0m to 1.5m

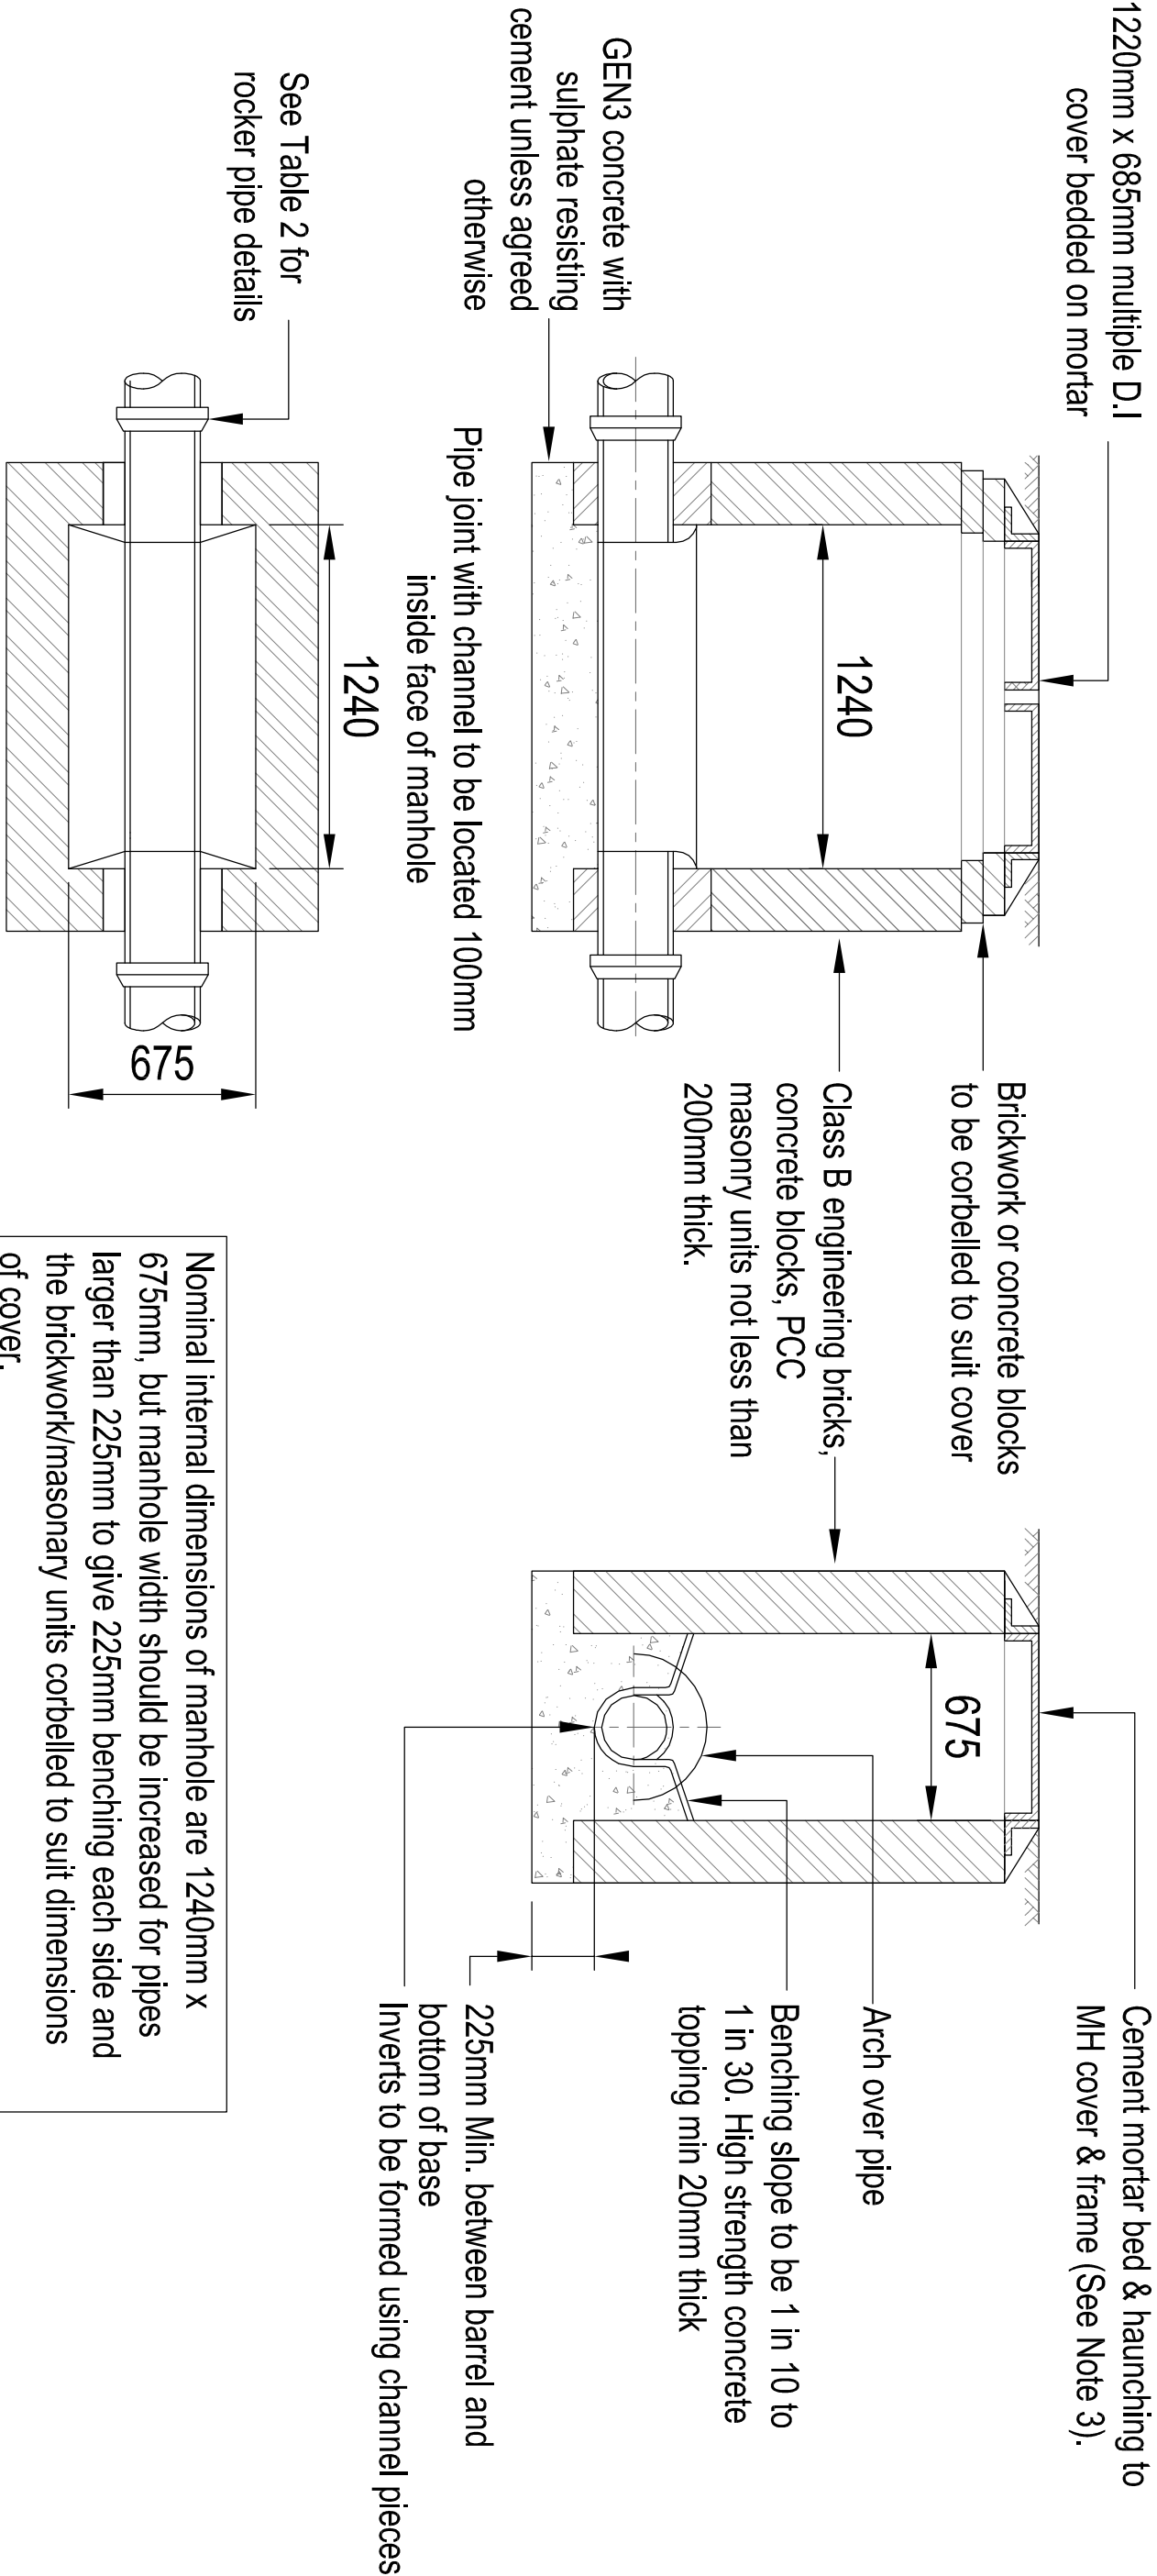

TYPICAL MANHOLE DETAIL - TYPE D


(For Rigid Pipe Construction)

Depth from cover level to soffit of pipe less than 1.0m

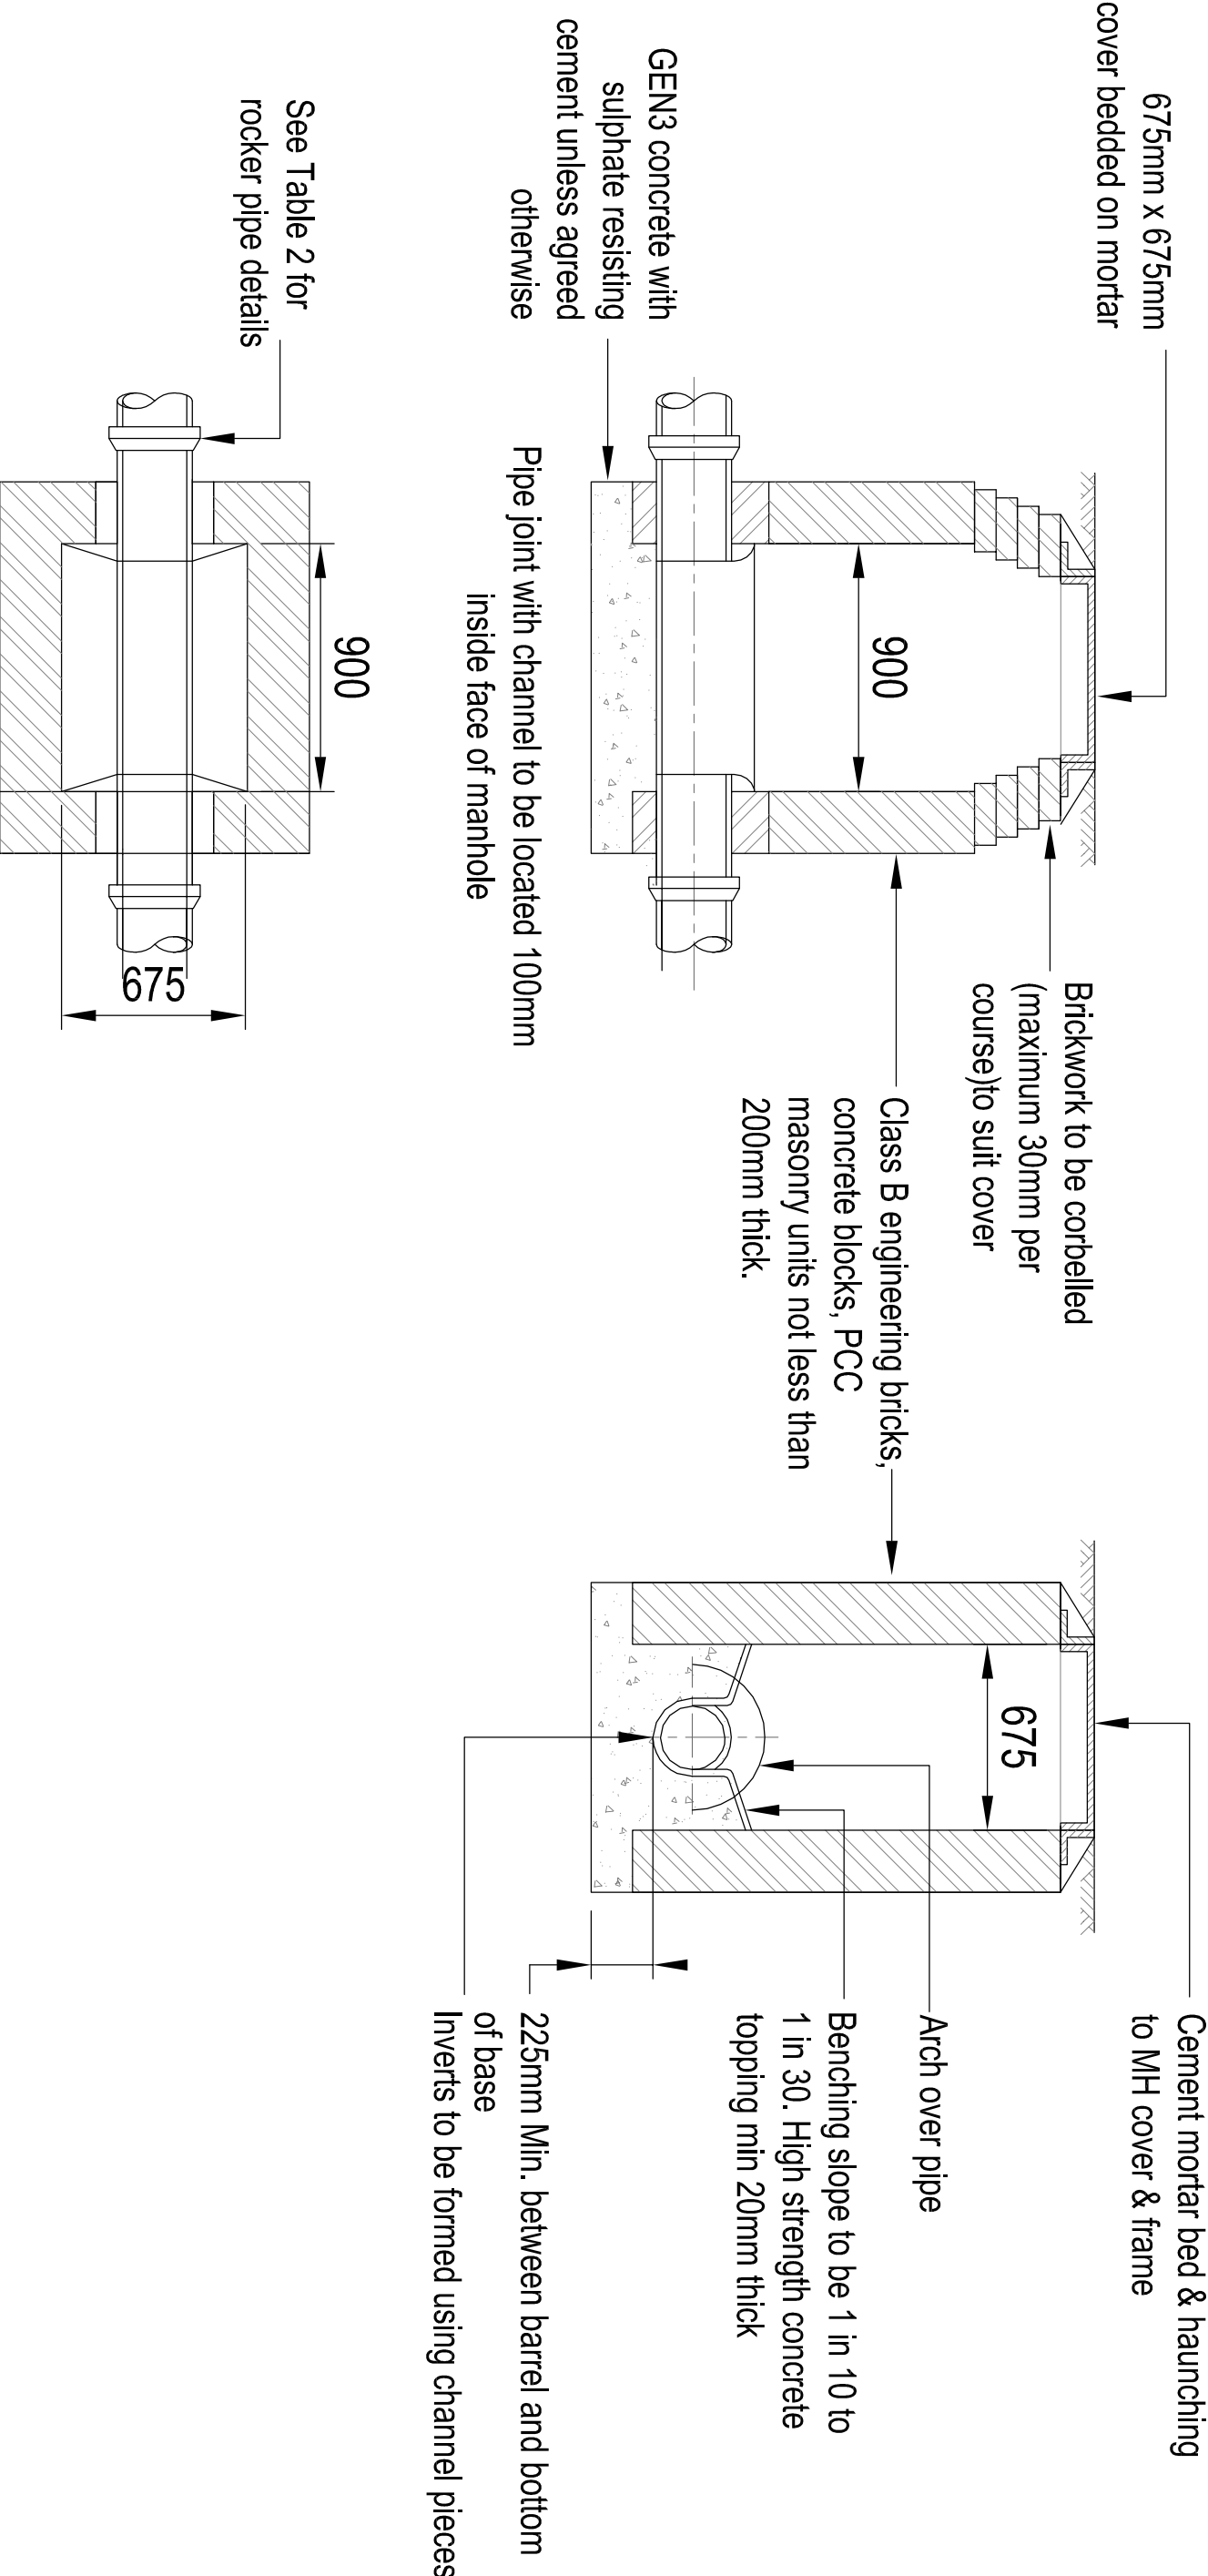


Manhole Details

SOAKAWAY CONNECTION TO DOMESTIC DRAINAGE

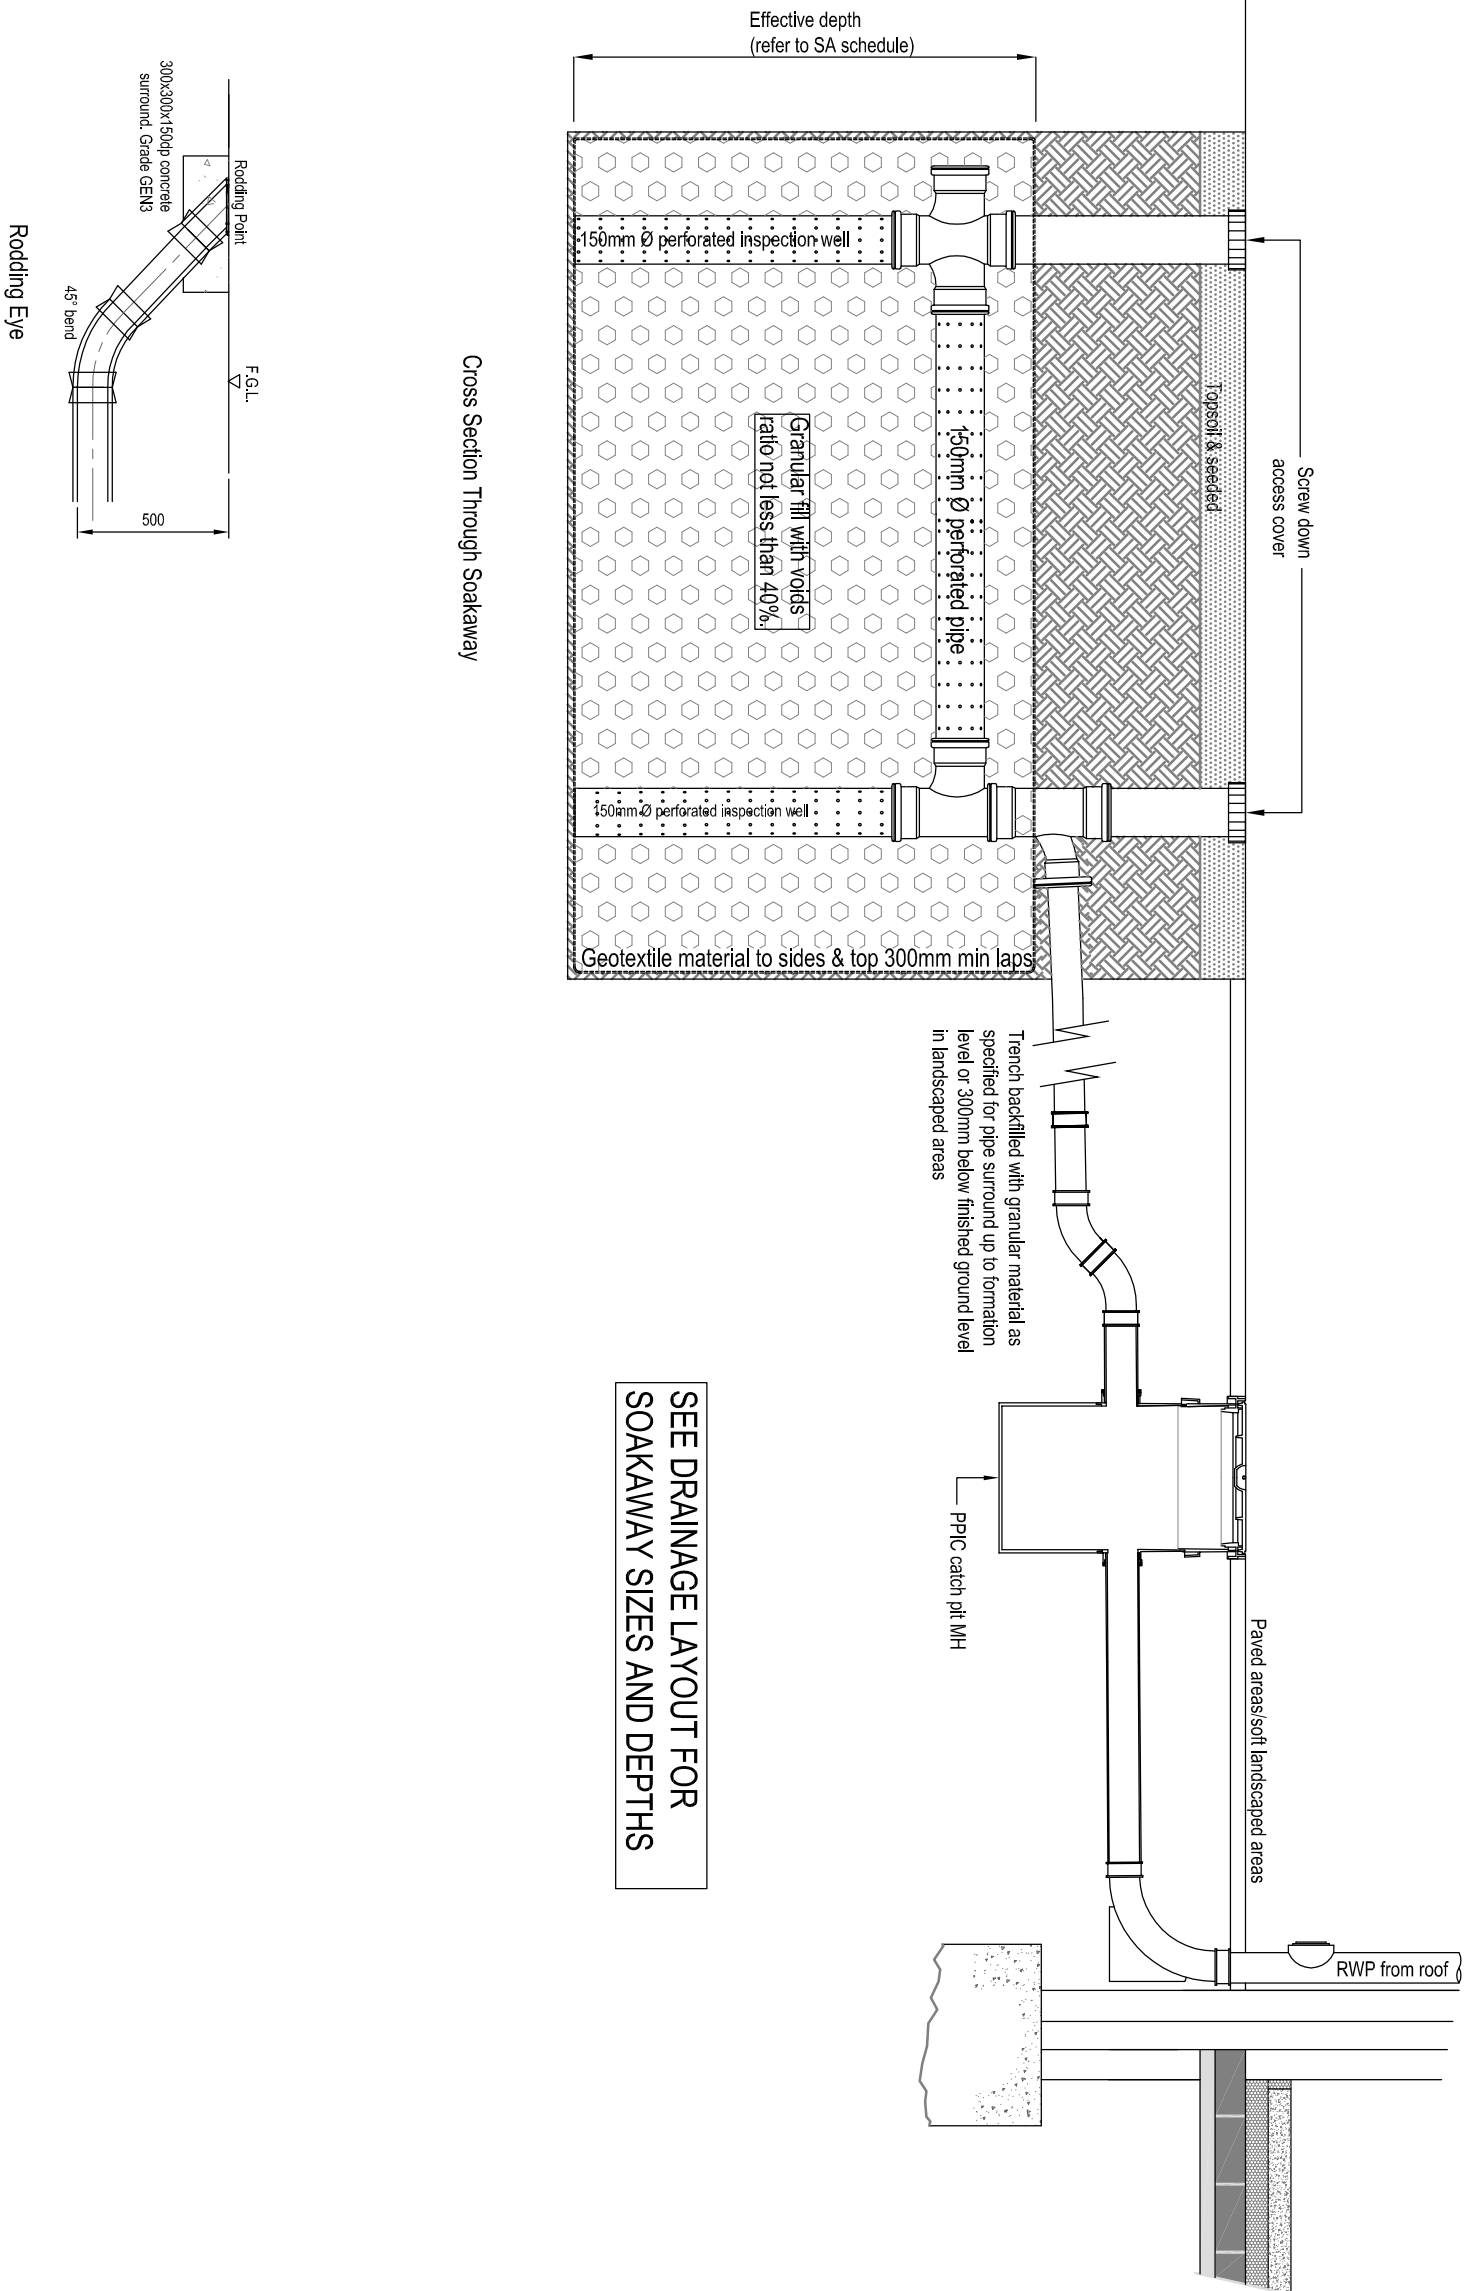

SEE DRAINAGE LAYOUT FOR SOAKAWAY SIZES AND DEPTHS


Bedding Classes

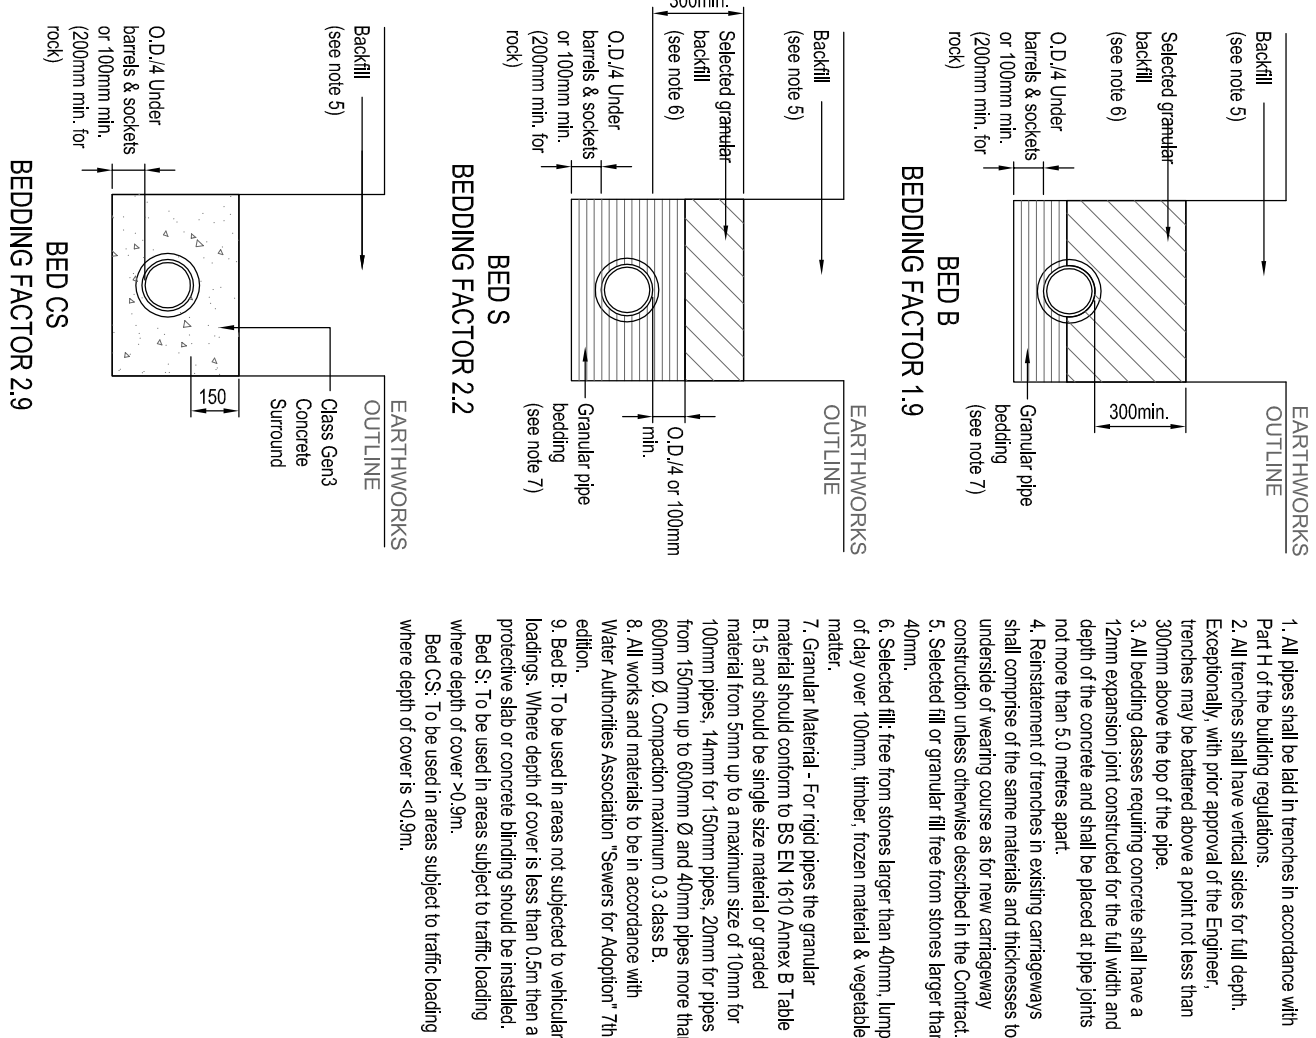


BEDDING NOTES:

1. All pipes shall be laid in trenches in accordance with Part 4 of the Building Regulations.
2. All trenches shall have vertical sides for full depth.


Joint to be as close as possible to face of manhole to facilitate satisfactory jointing and permit any subsequent movement

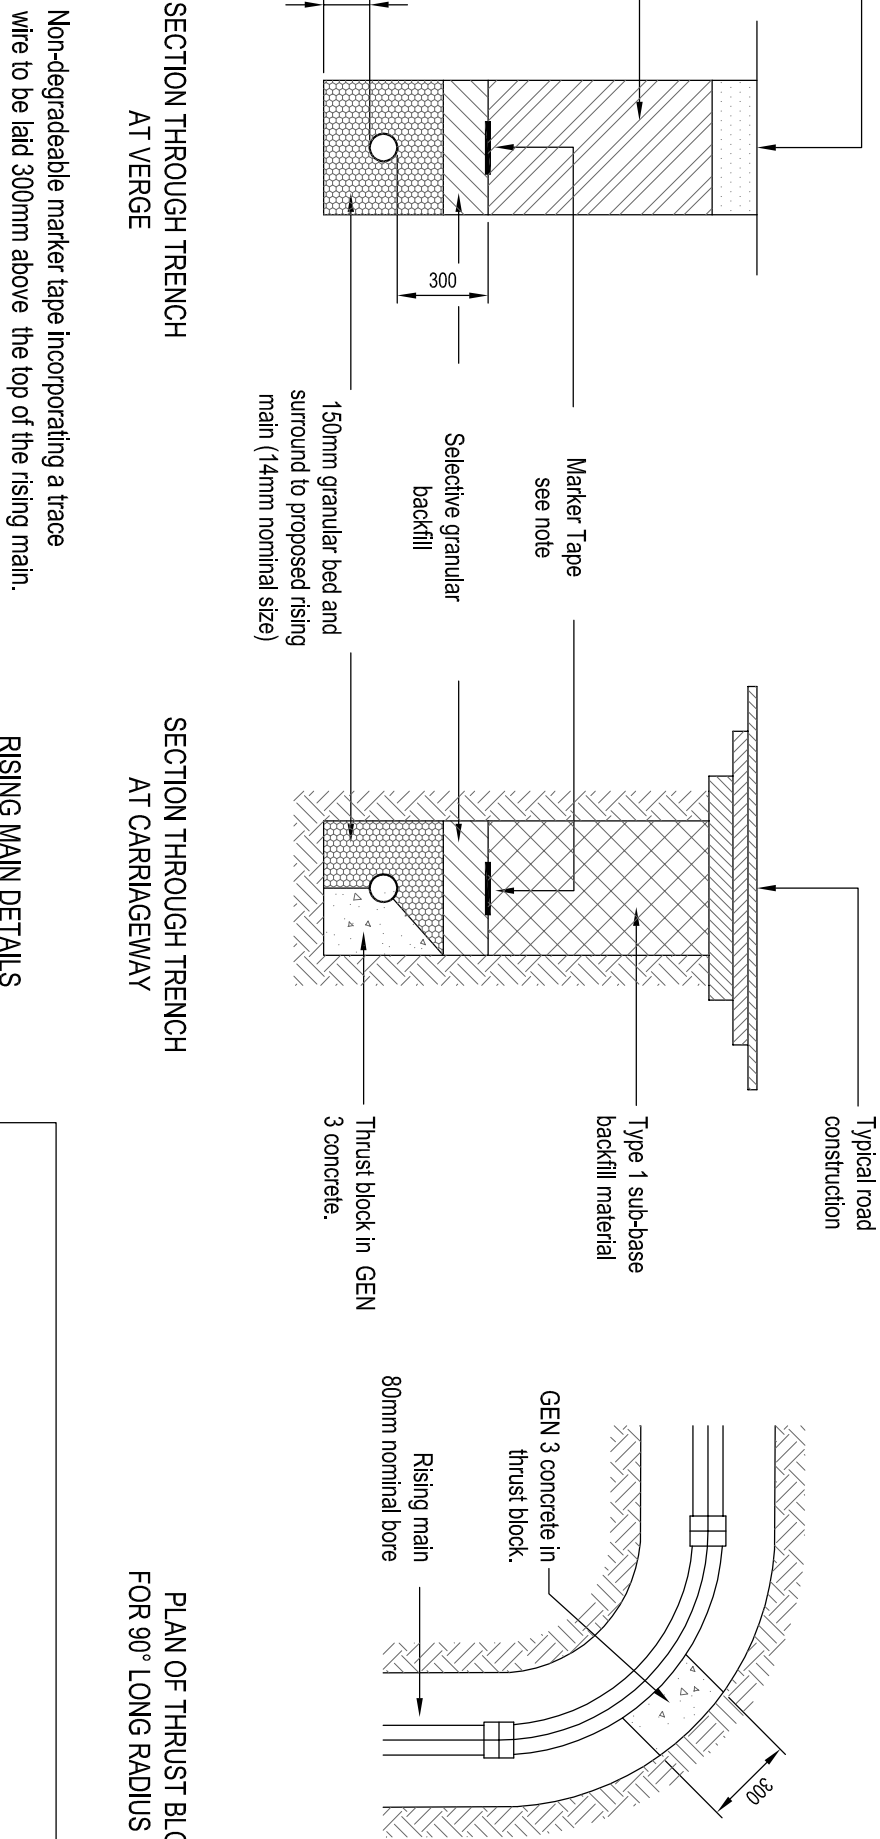

PLAN OF THRUST BLOCK FOR 90° LONG RADIUS BEND

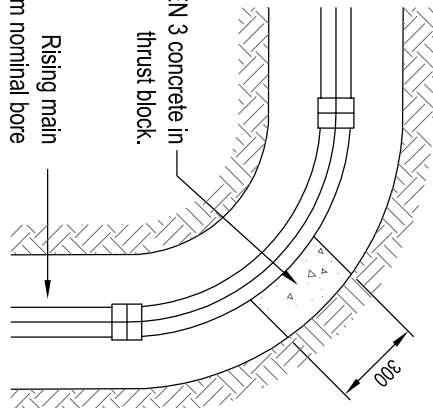

Granular Filled Soakaway & Rodding EyeDetails

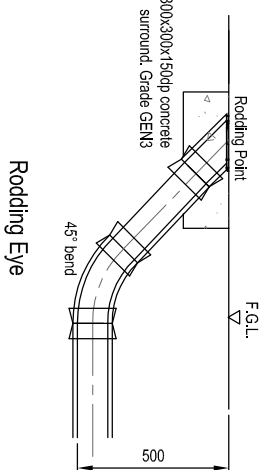

ESCHER SILVERMAN HOMES

Project	CINDERS NURSERY
Client	YAPTON
Drawn	ES1826
Checked	ES1826
Scale	1:25
Page No.	1
Date	07/19

Drawn	ES1826
Checked	ES1826
Scale	1:25
Page No.	1
Date	07/19