

NOTES:



Dimensions to be checked on site before commencing work. Any discrepancies shall be reported to the architect immediately.

Do not scale from these drawings except for planning purposes.

Use figured dimensions only.



Where applicable this drawing is to be read in conjunction with other consultants' drawings.

All drawings to be read in conjunction with specification and all other drawings including structural engineer and mechanical and electrical drawings / specification

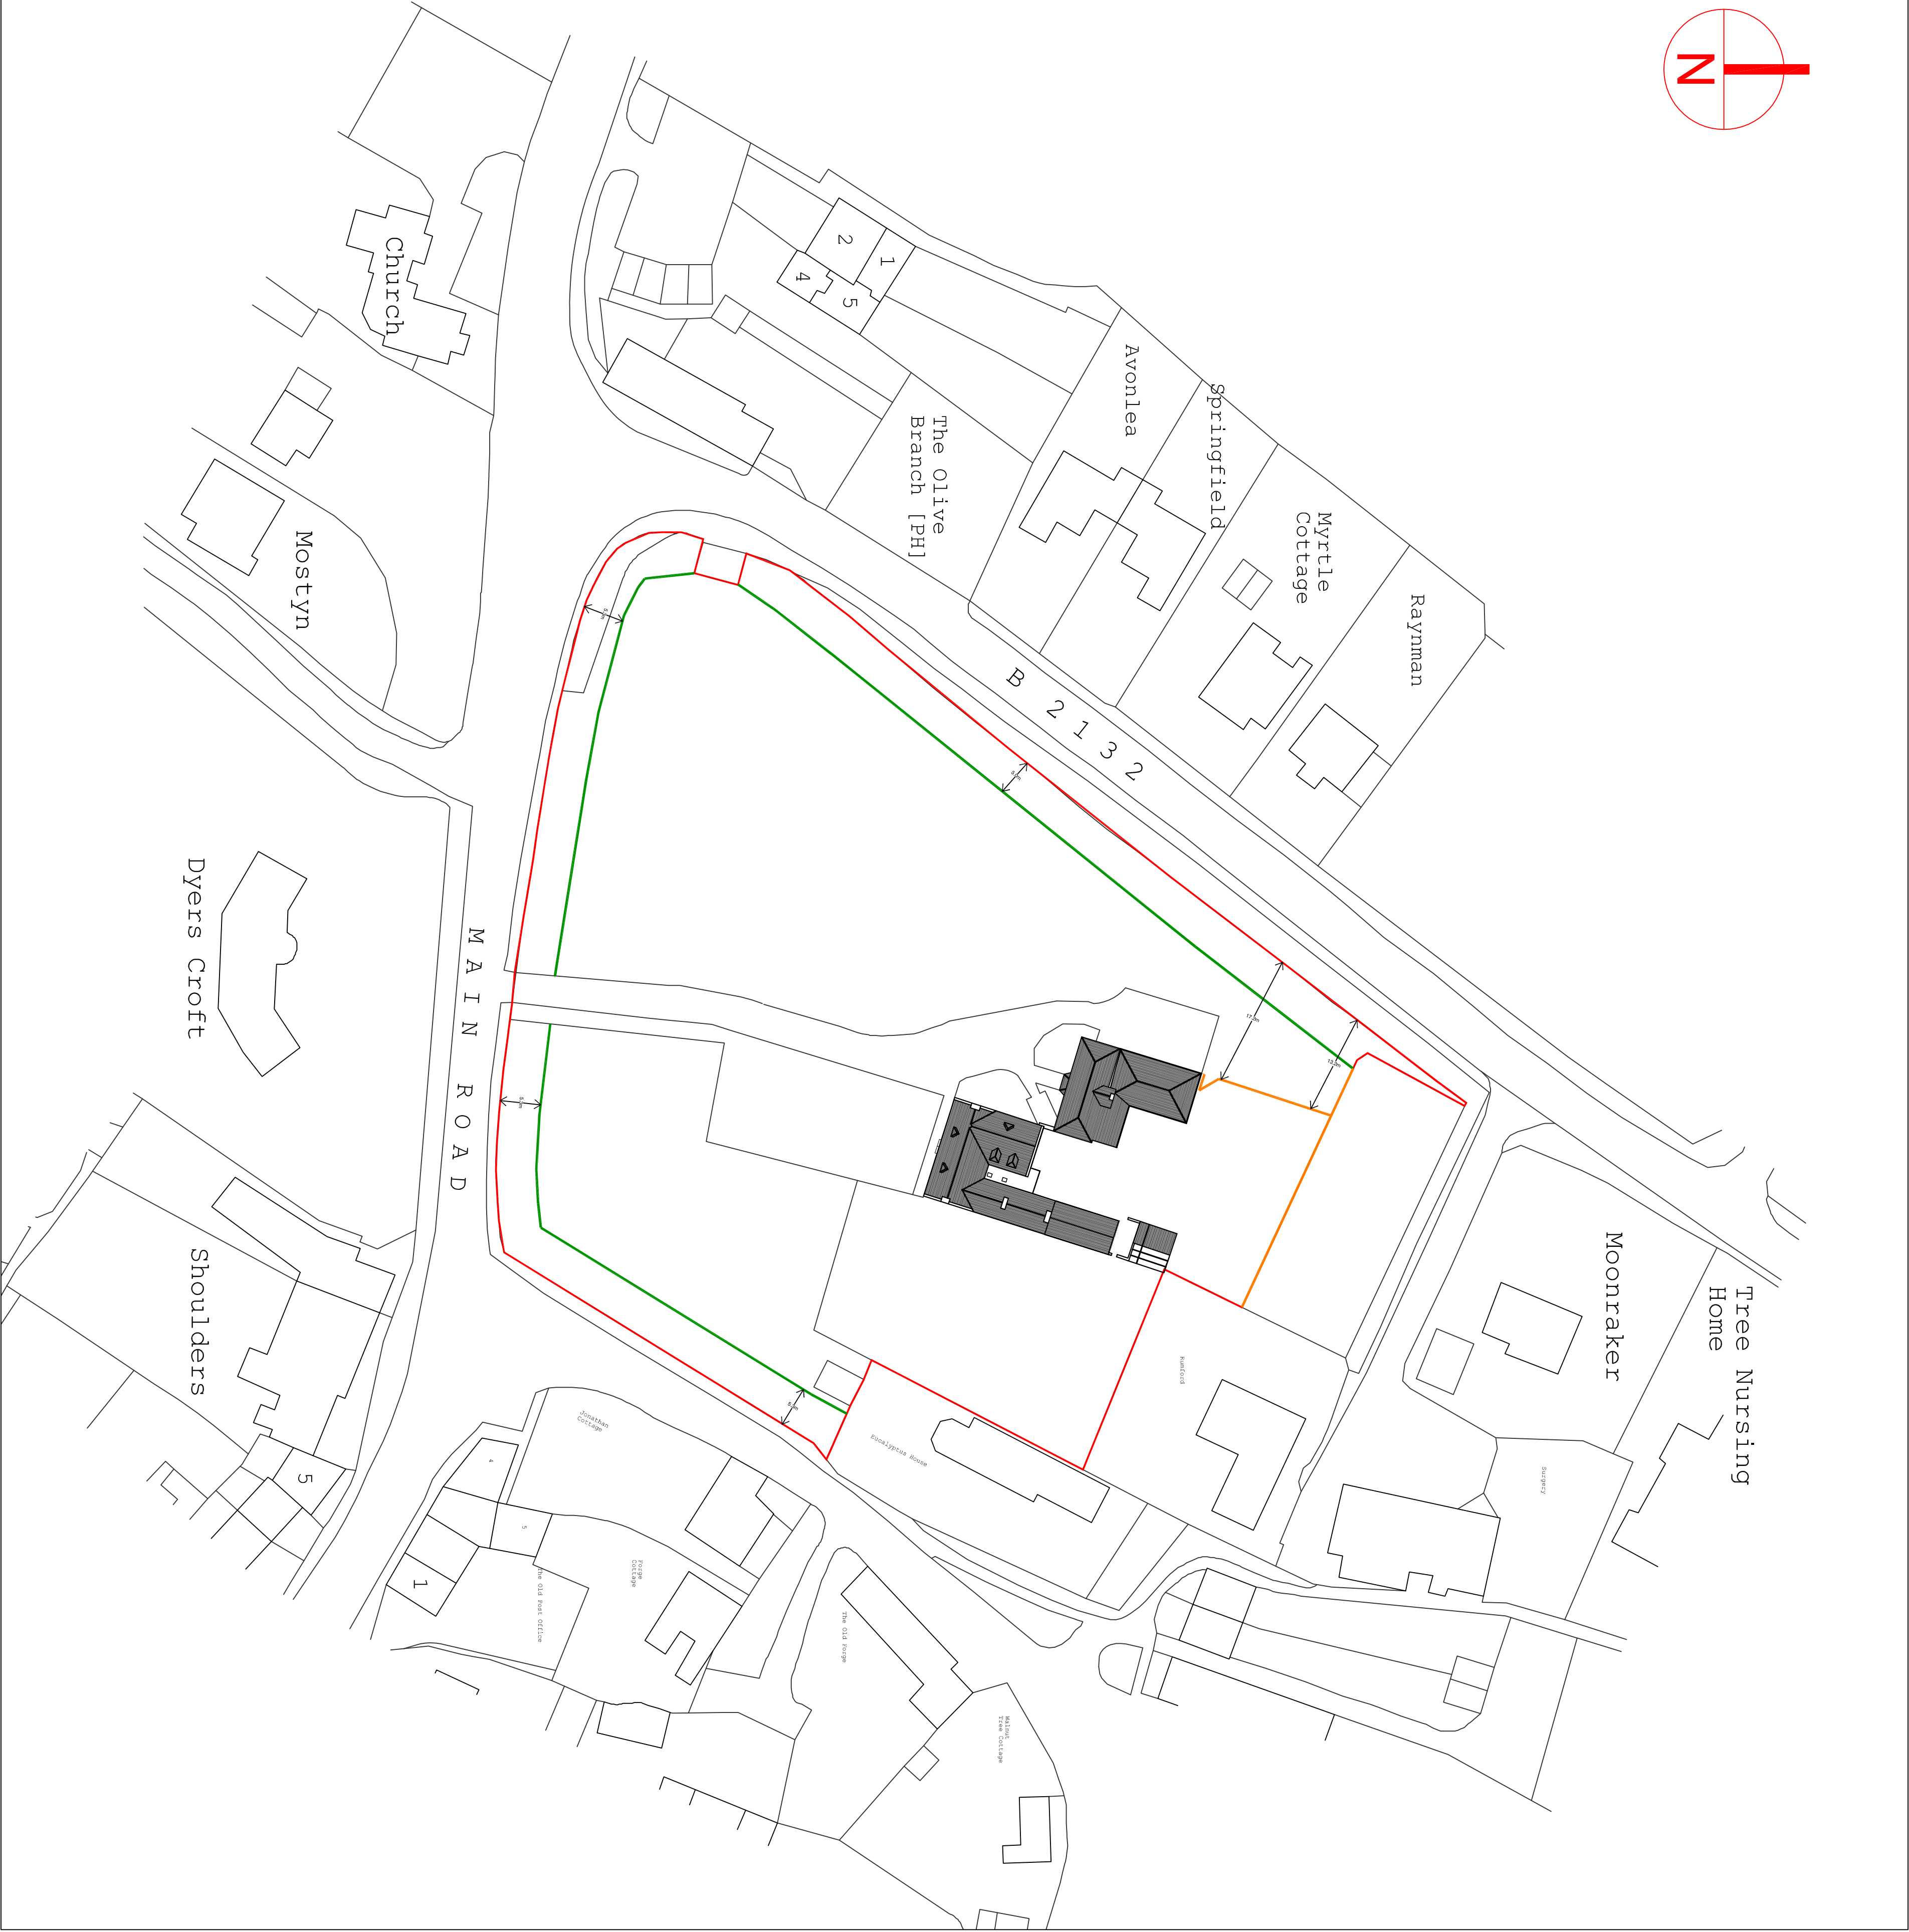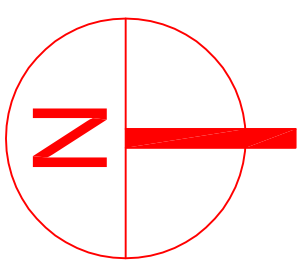

Proposed Plan @ 1:500

Ordnance Survey, (c) Crown Copyright 2012. All rights reserved. Licence number 100020449

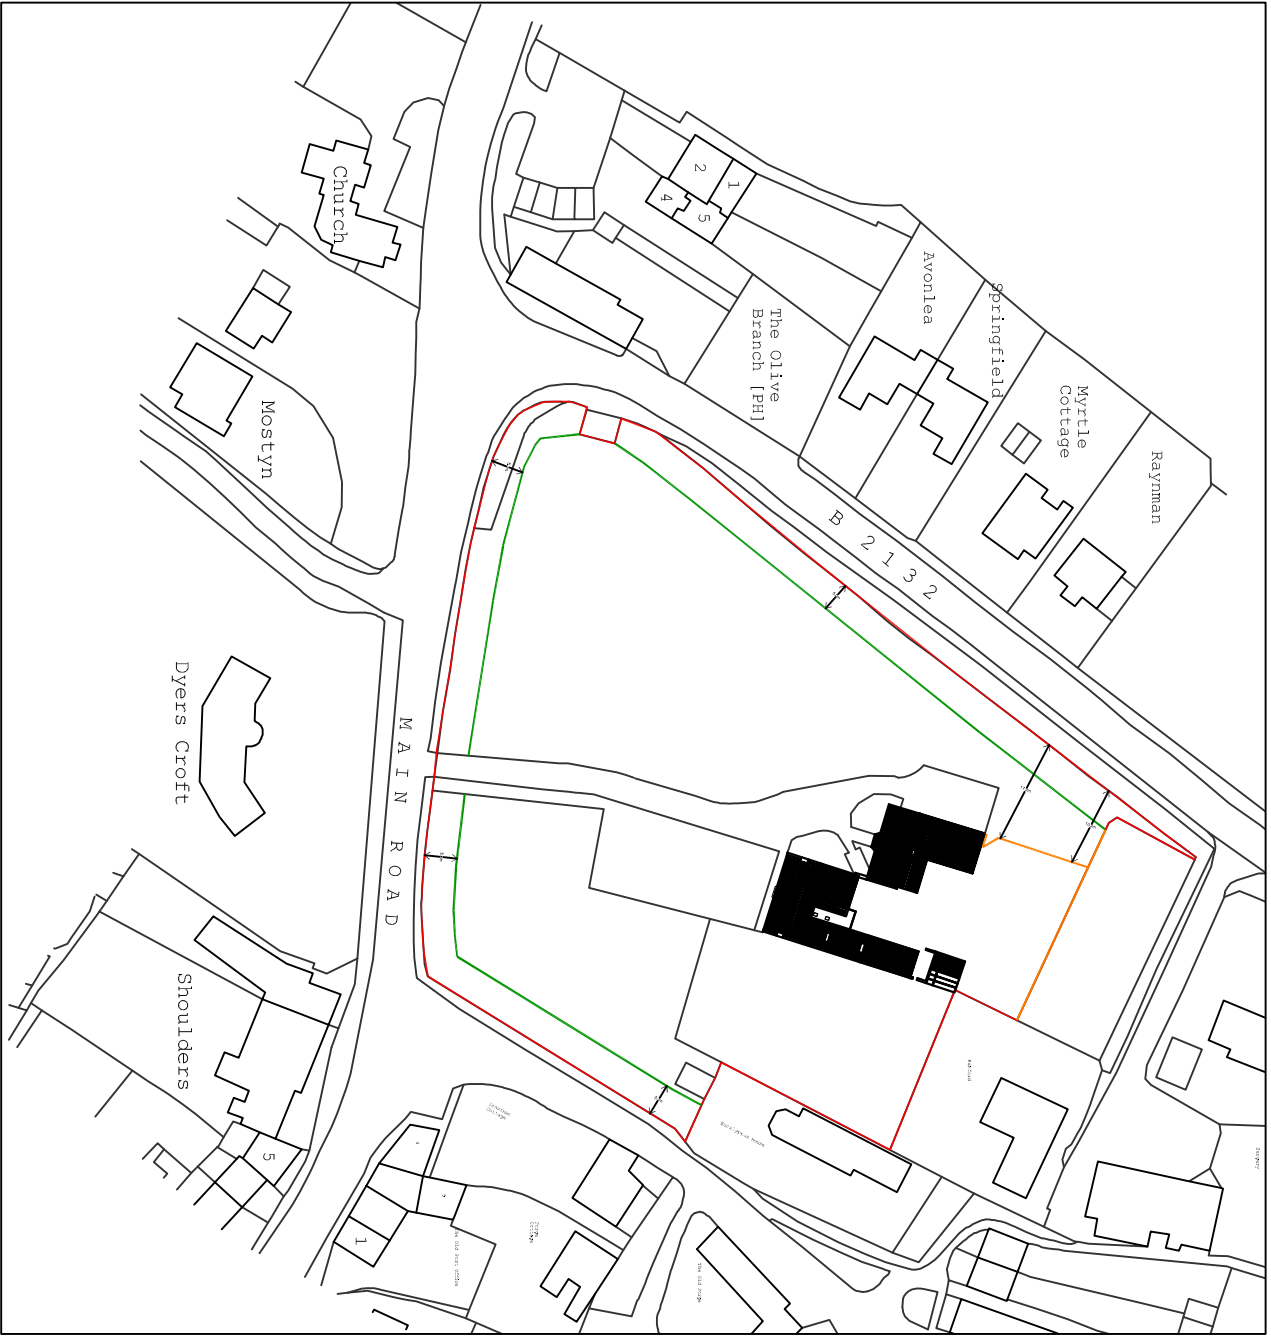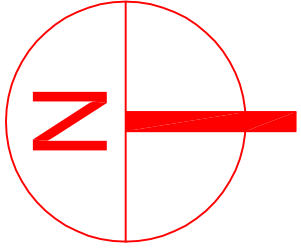

Site Location Plan @ 1:1250

Ordnance Survey, (c) Crown Copyright 2012. All rights reserved.

Licence number 100020449

KEY: Examples of Fences



1.8m high close board fencing with capping rail, using 125mm x 100mm round top timber posts mortised for 3 ards rails and set in concrete 600mm in ground at 3m centres maximum, unless stated otherwise all closeboard fencing will comprise of 2 ex 100 x 22mm feather edge, 150 x 25mm gravelboard, 65 x 32mm counter rail and 65 x 32mm twice weathered capping.



1800mm high protek 1000 mesh panels and posts powder coated green

REV	DATE	AMENDMENT	DRAWN
A	11.9.14	Draws added from fence to boundary	DRAWN

hd

architects

Hayler Davies Architects Ltd

1 The Old Flour Mill,

Ensworth, PO10 7BT

01243 370 715

mail@hdaarchitects.co.uk

CLIENT
Mr Mike Harding

PROJECT
Proposed Renovation and Extension
Bart Court

DRAWING	SCALE
Proposed Fencing Plan	Values

DATE	Aug 2014	DRAWN	SR
DRAWING NUMBER	121271/35	REVISION	A