


NOTES:

Dimensions to be checked on site before commencing work. Any discrepancies shall be reported to the architect immediately. Do not scale from these drawings except for planning purposes.

Use figured dimensions only. Where applicable this drawing is to be read in conjunction with other consultants' drawings.

All drawings to be read in conjunction with specification and all other drawings including structural engineer and mechanical and electrical drawings / specification

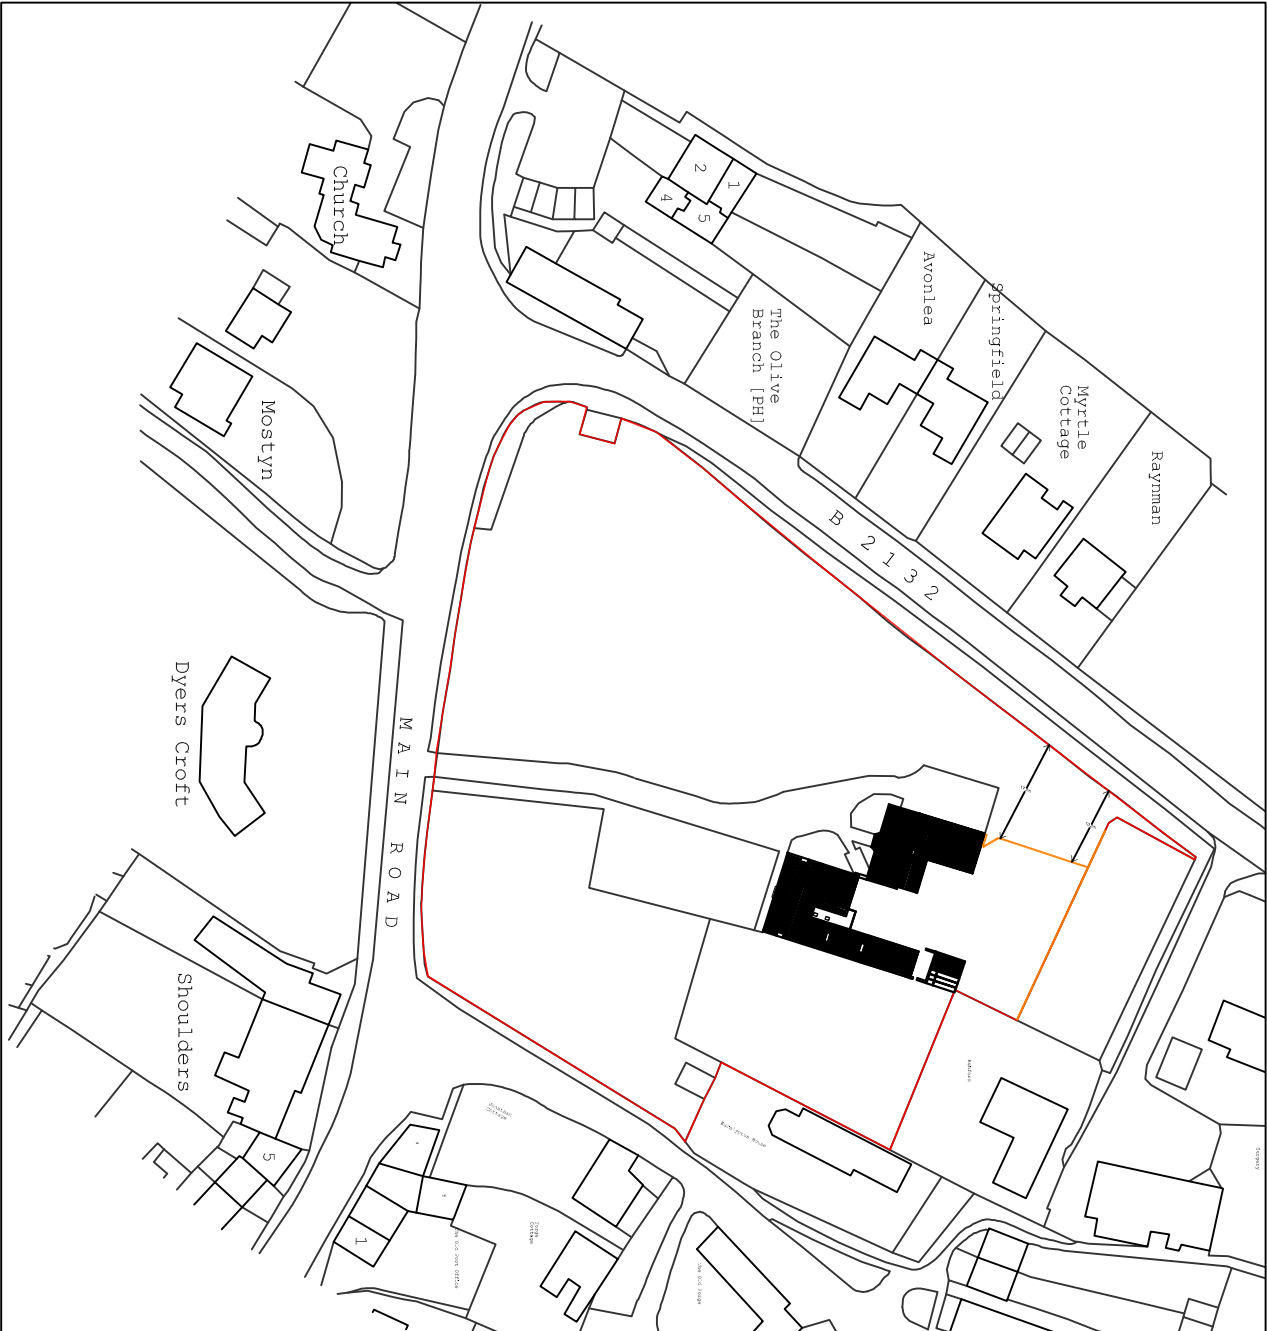


Site Location Plan @ 1:1250

Ordnance Survey, (c) Crown Copyright 2012. All rights reserved.
Licence number 100020449

KEY: Examples of Fences



1.8m high close board fencing with capping rail, using 125mm x 100mm round top timber posts mortised for 3 aris rails and set in concrete 600mm in ground at 3m centres maximum, unless stated otherwise all closeboard fencing will comprise of 2 ex 100 x 22mm feather edges, 150 x 25mm gravelboard, 63 x 32mm counter rail and 63 x 32mm twice weathered capping.

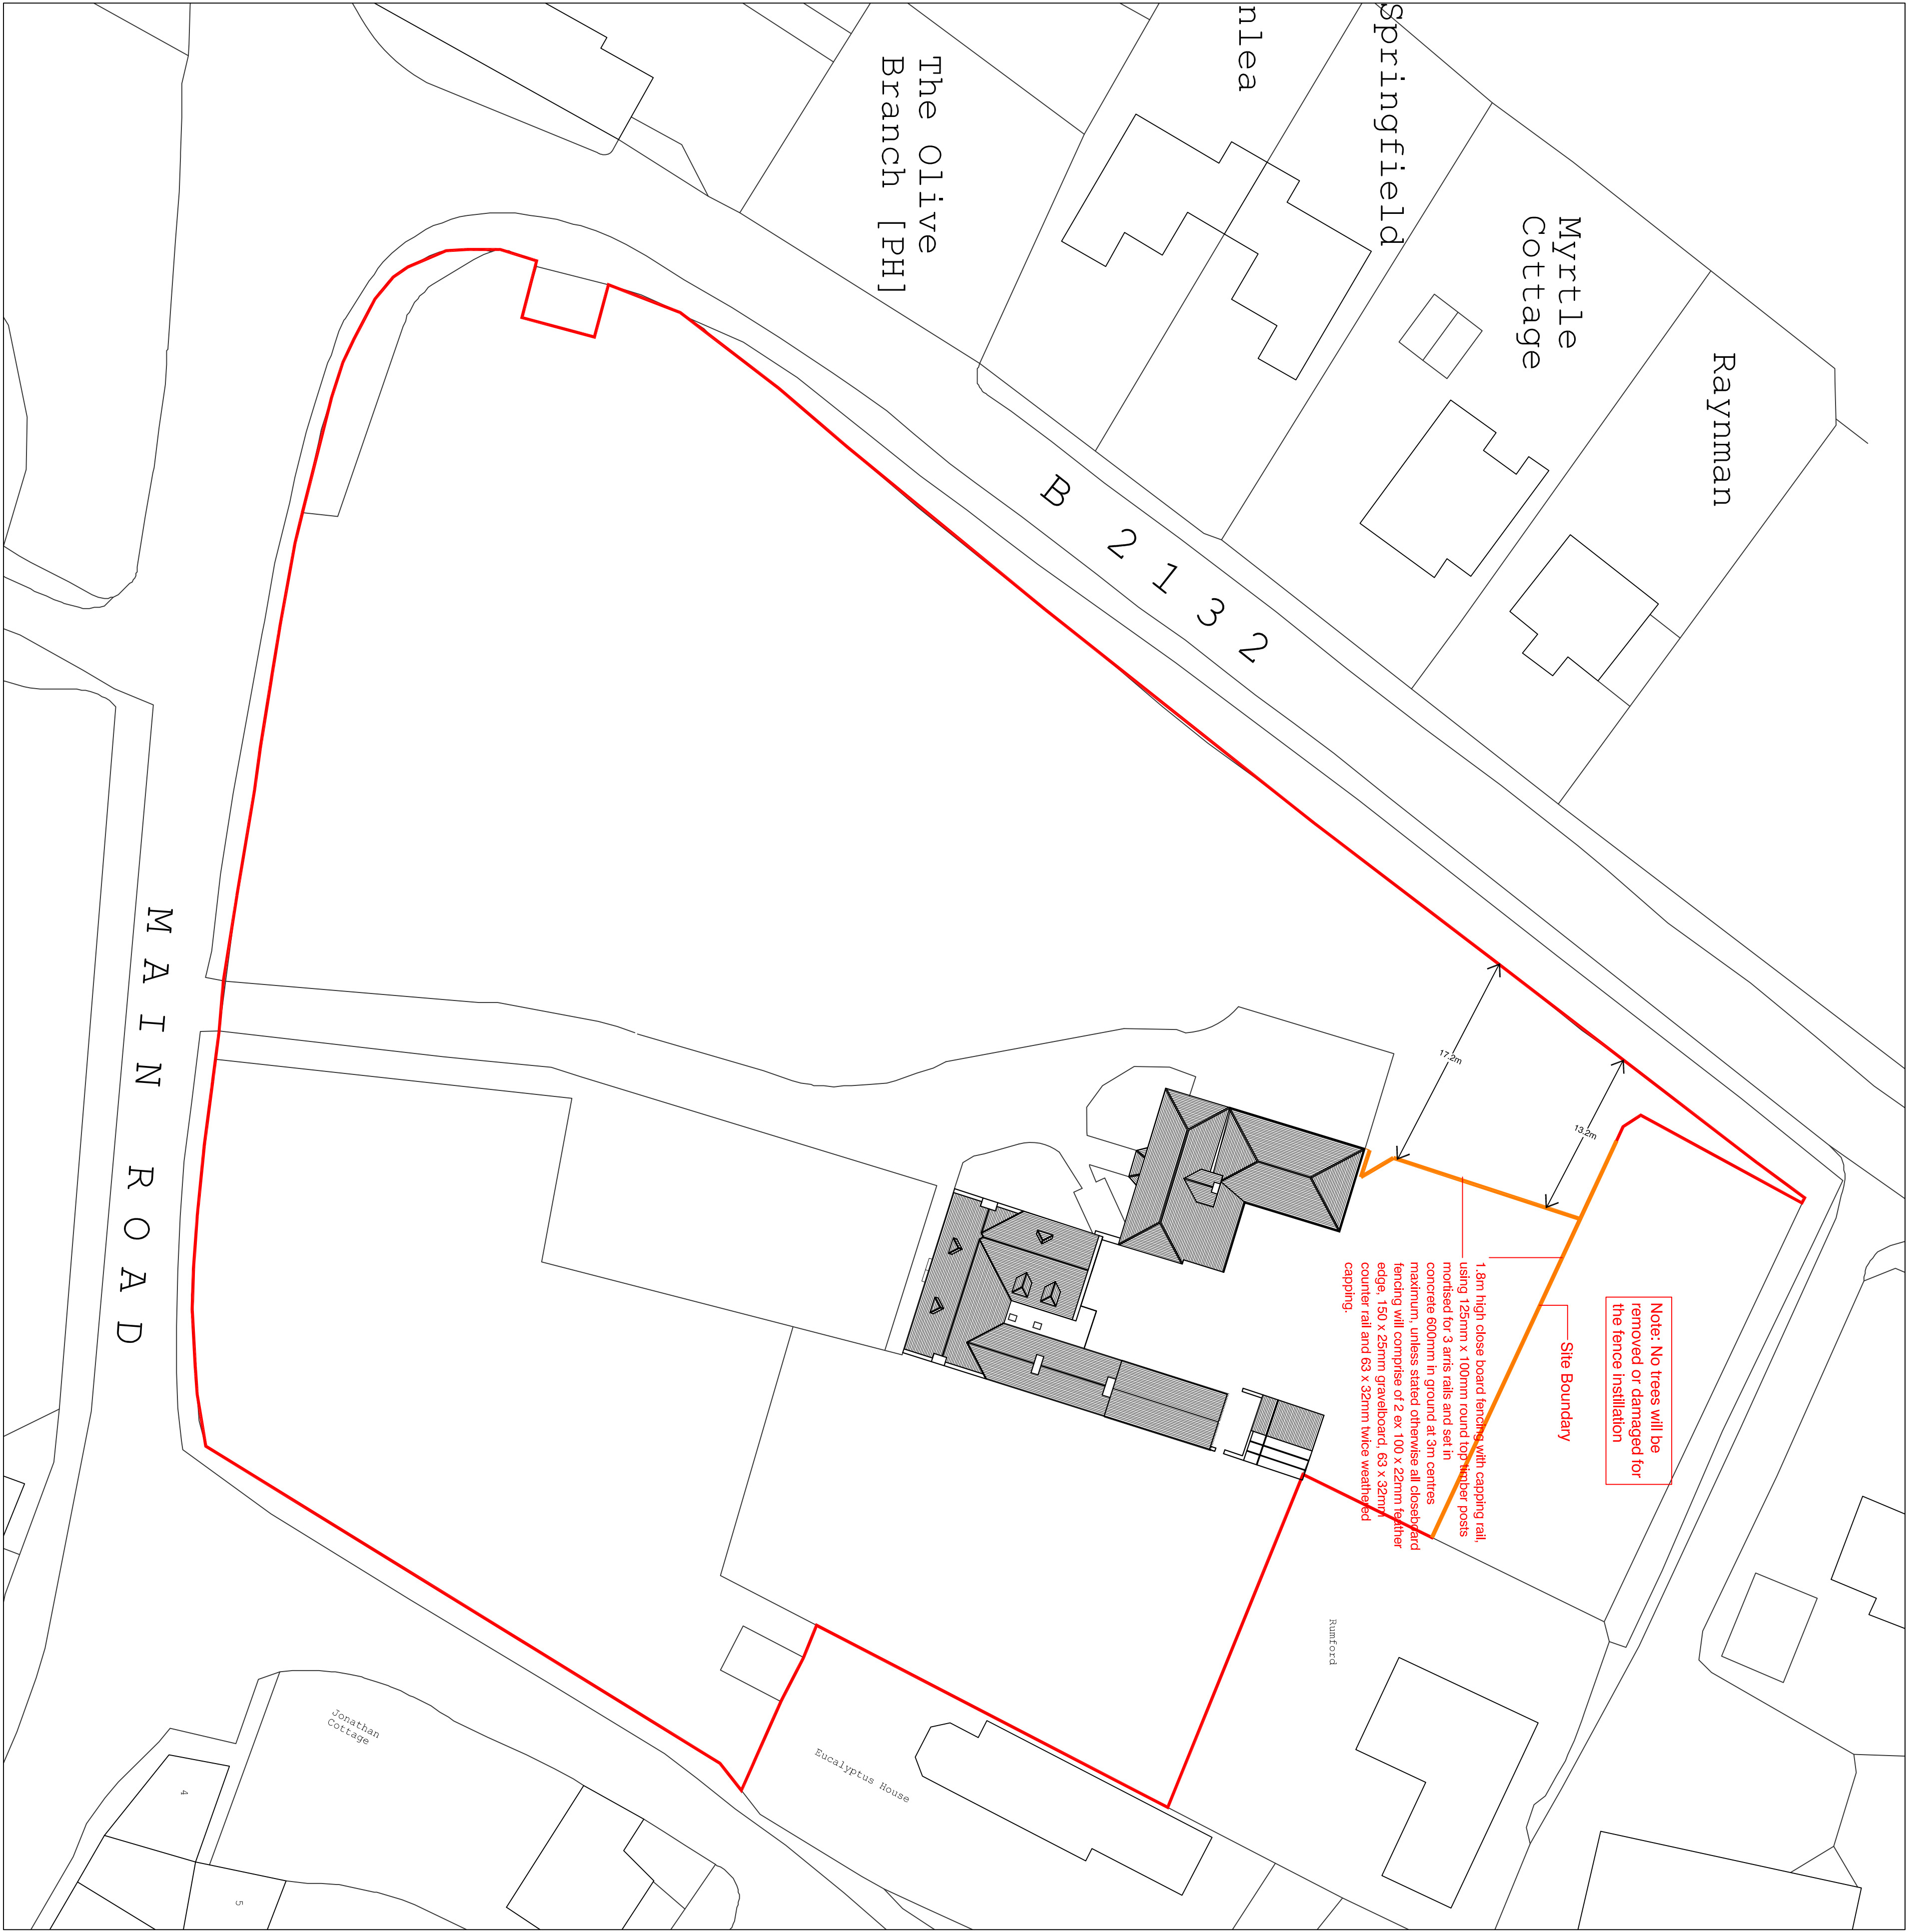

Proposed Plan @ 1:300

Ordnance Survey, (c) Crown Copyright 2012. All rights reserved. Licence number 100020449

DATE	Aug 2014	DRAWN	SR
DRAWING NUMBER	121271155	REVISION	B

DRAWING	Proposed Fencing Plan	SCALE	Varies
---------	-----------------------	-------	--------

PROJECT	Proposed Renovation and Extension Bart Court
---------	---

CLIENT	Mr Mike Harding
--------	-----------------

hd architects	Hayler Davies Architects Ltd 1 The Old Flour Mill, Emsworth, PO10 7BT 01243 370 715 mail@hdarchitects.co.uk
-------------------------	--

REV	DATE	AMENDMENT	DRAWN
B	17.10.14	High fence removed	THGD
A	11.9.14	Dims added from fence to boundary	DRAWN