


SITE WIDE PIPELINE SCHEDULE

PIPE DIAMETER	PIPE MATERIAL	LENGTH (m)
63mm	PEB	98
90mm	PEB	333

KEY:

- EXISTING WATER MAIN
- PROPOSED WATER MAIN
- PROPOSED DUCT
- SLUICE VALVE
- WASHOUT
- FIRE HYDRANT
- PROPOSED SERVICE
- WALL MOUNTED METER BOX

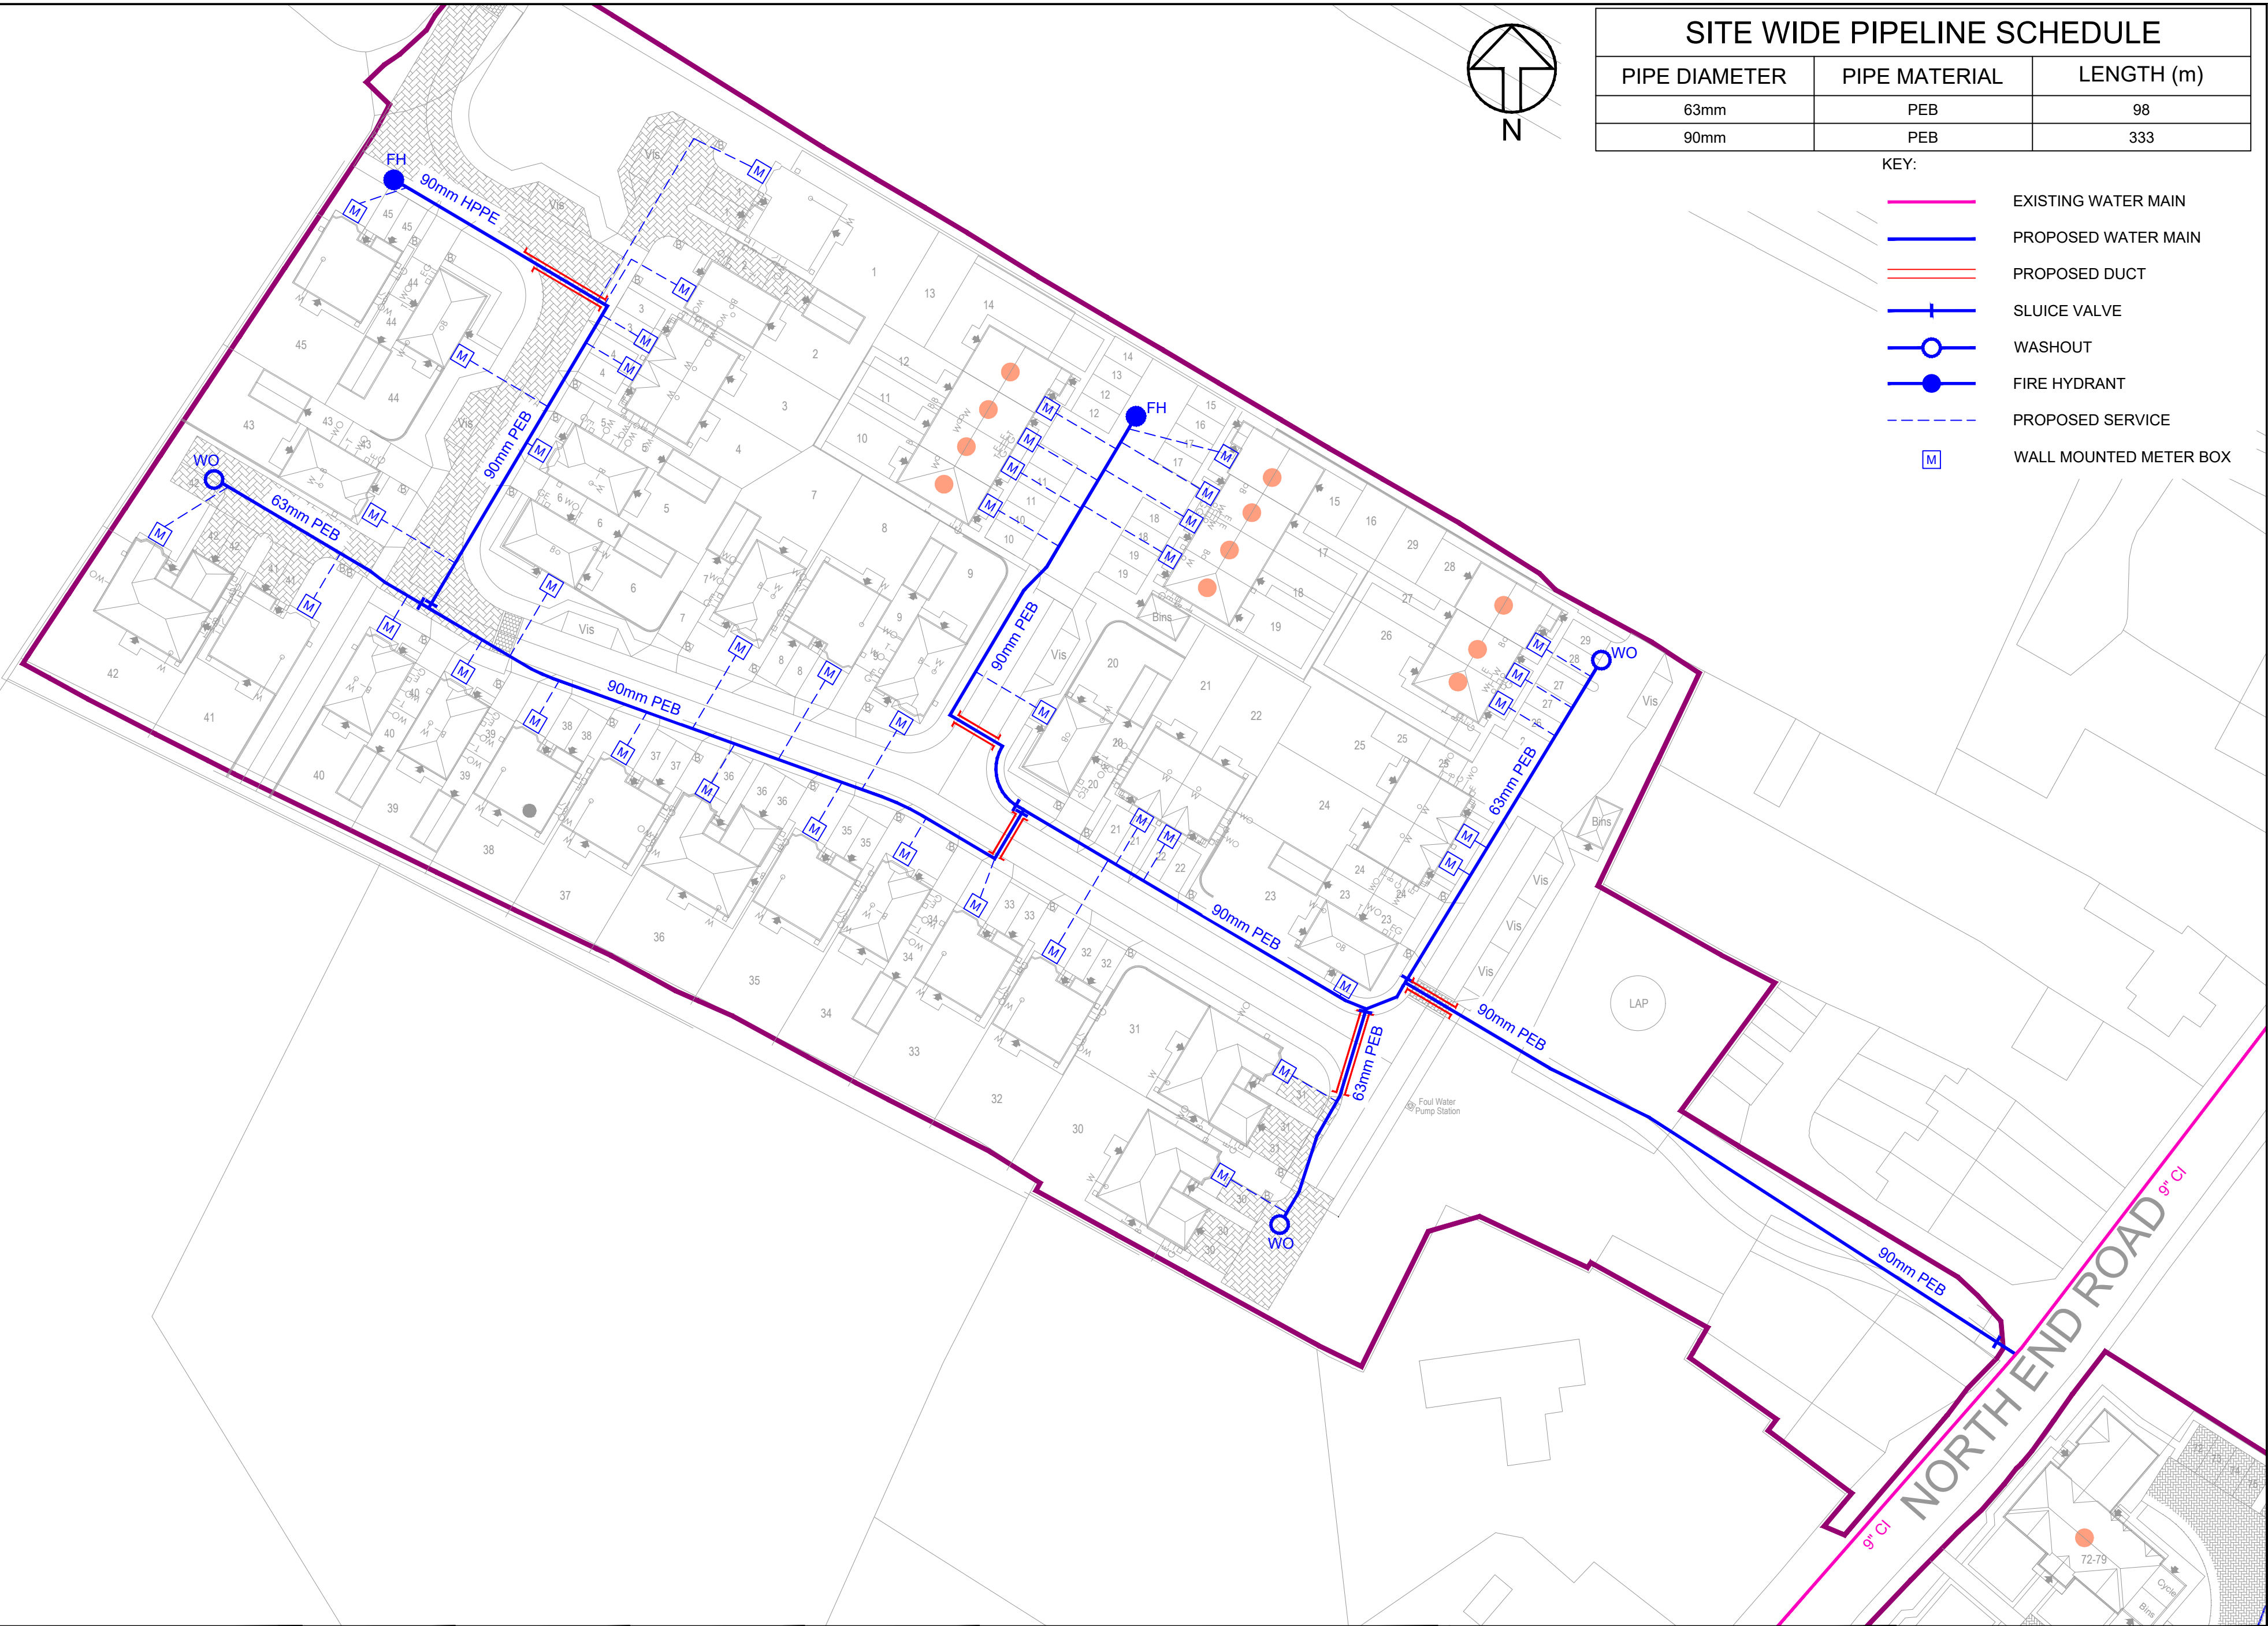

Telephone: Havant (023) 9249 9888
Fax: Havant (023) 9245 3632 Website:
www.portsmouthwater.co.uk
Registered Office: PO Box 8 West Street
Havant Hampshire PO9 1LG
REGISTERED IN ENGLAND No. 2536455

REVISION	A	B	C
DESCRIPTION	FIRST ISSUE	UPDATED WITH WSFR HYDRANT REQUIREMENTS	
DATE	13/11/2020	01/12/2020	

NORTH END ROAD, YAPTON
MAINS DESIGN

Drawing No. F4937/MD/01	Job No. F4937	Date NOV 2020	Scale 1:500
Drawn By SJW	Traced By	Checked By JMH	B