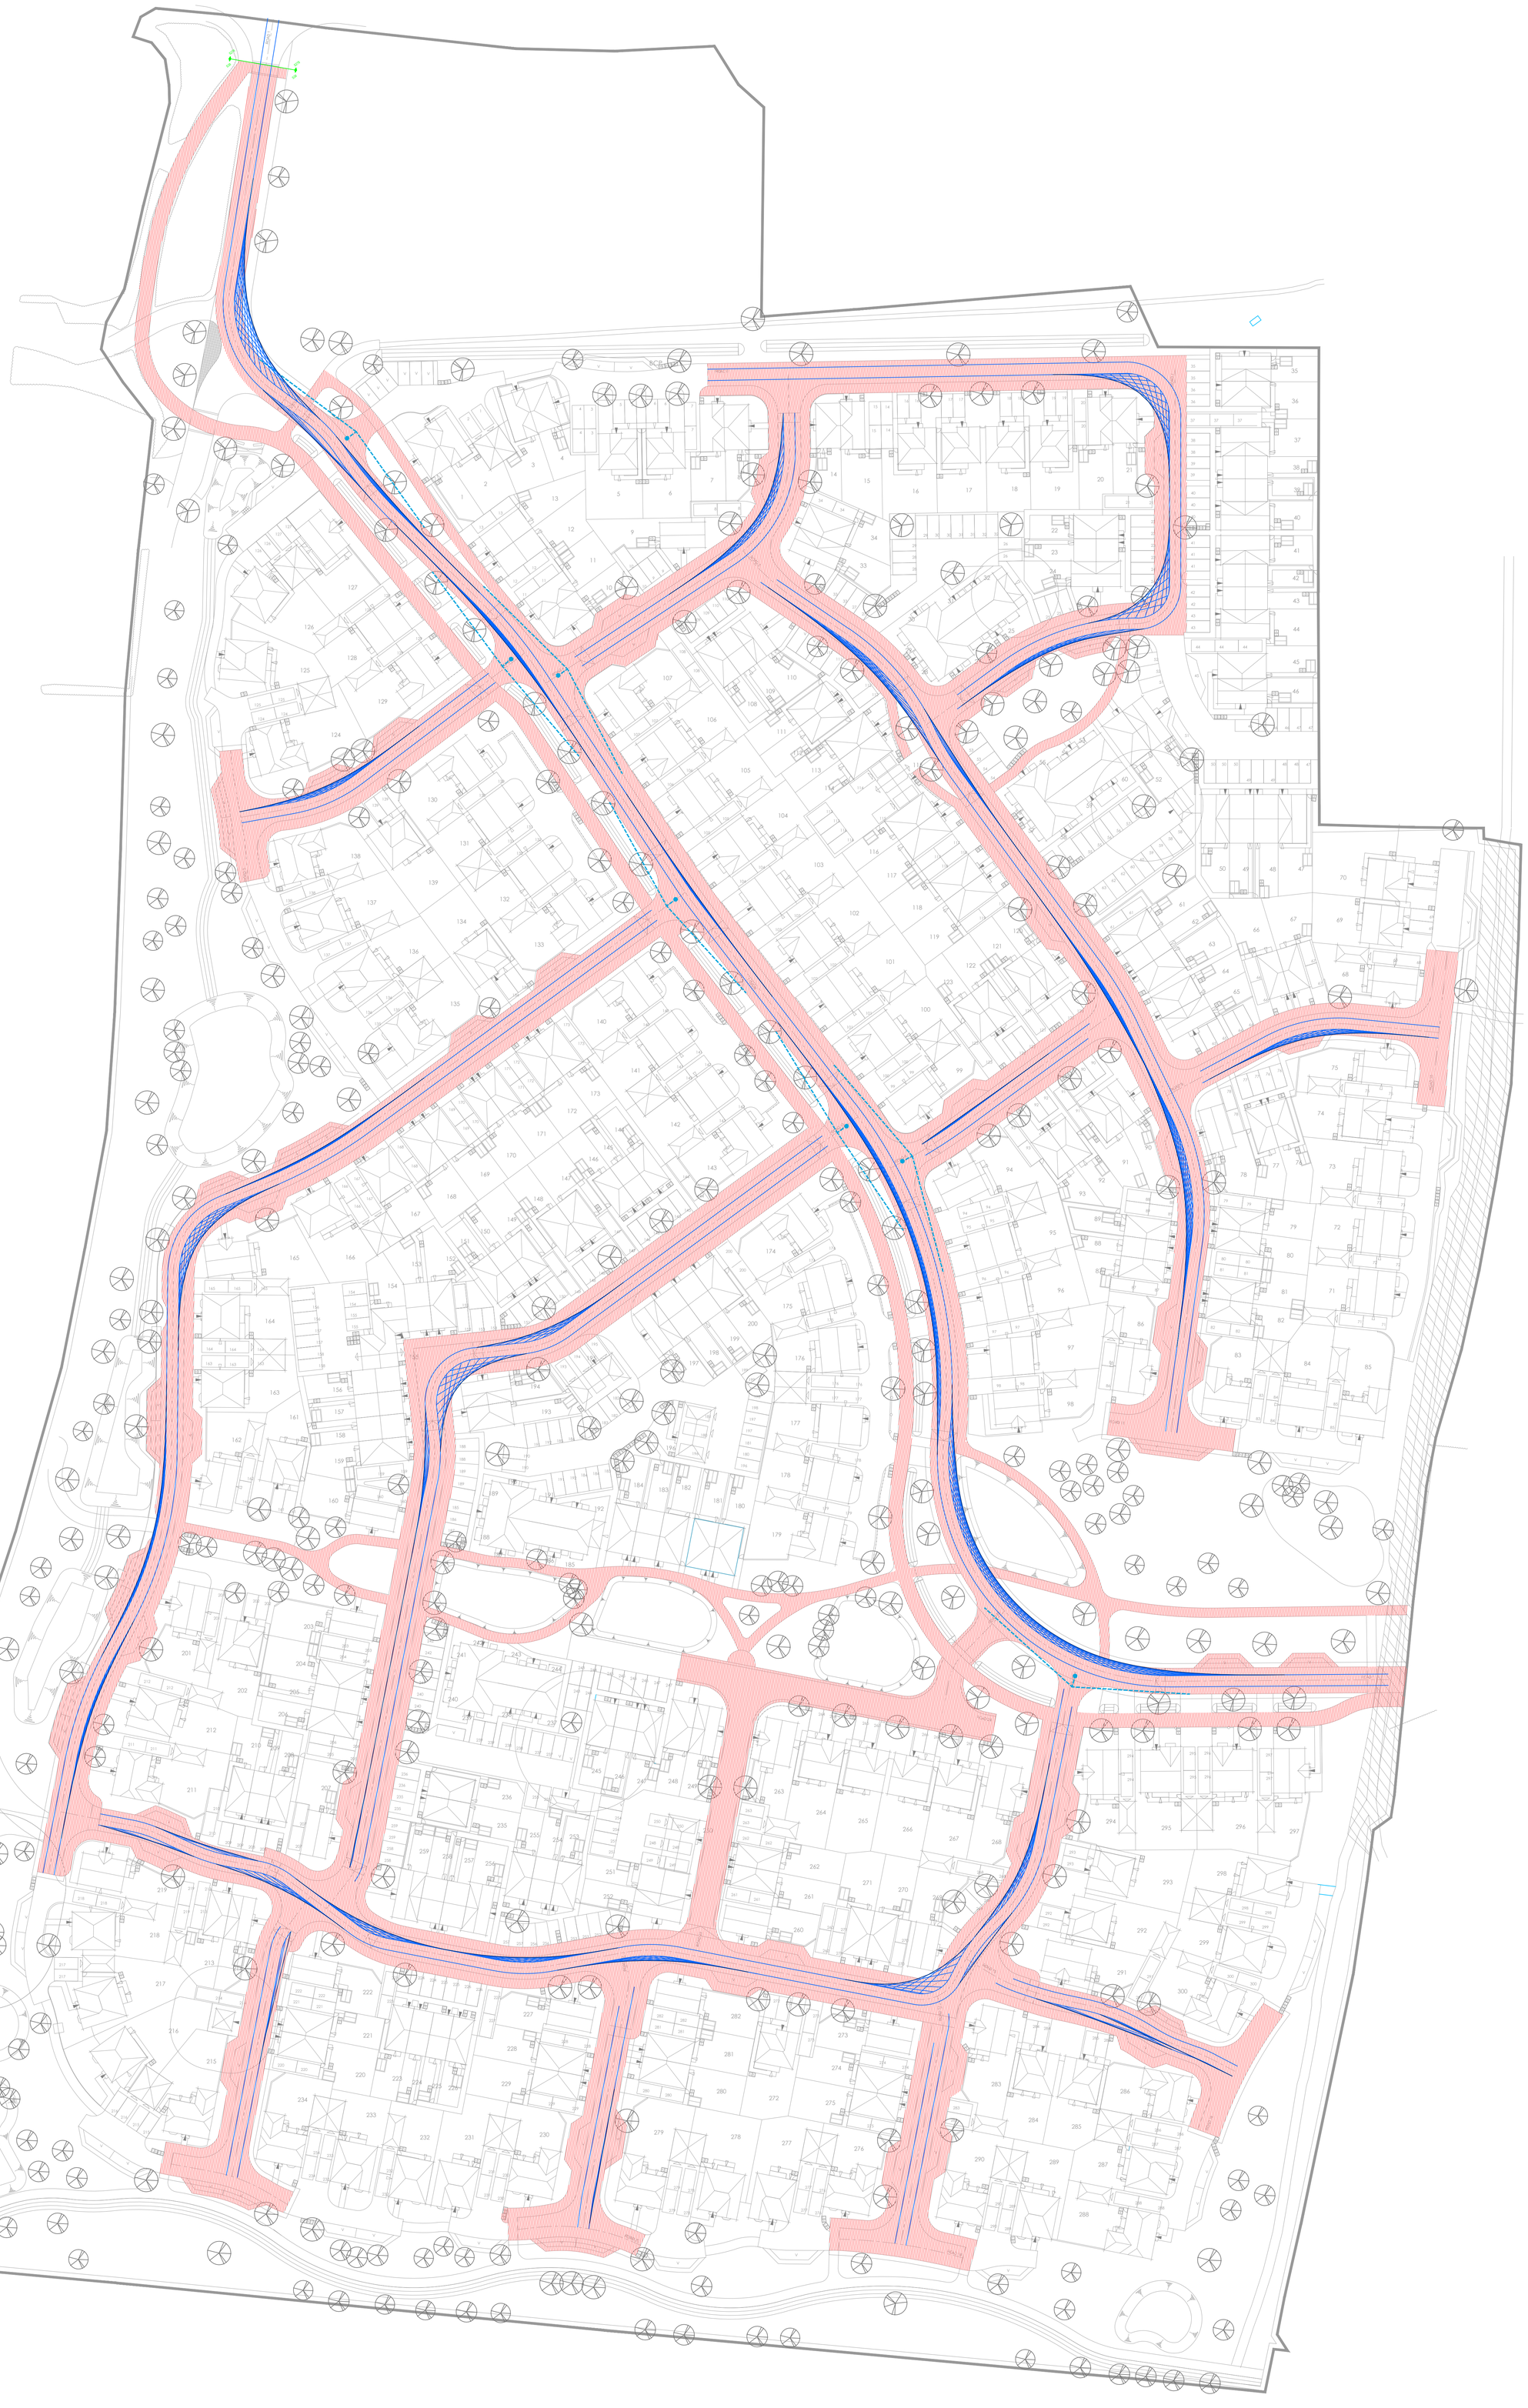


## CIVIL / STRUCTURAL DESIGN RISK MANAGEMENT

Abnormal or unusual residual risks associated with the design outcomes shown on this drawing are:–

RSK LDE LTD has followed its Design Risk Management process for Hazard Elimination and Risk reduction in developing the designs shown on this drawing.
Abnormal or unusual residual risks may be shown above where it is considered that such risk may not normally be expected by competent persons engaged on work of this nature or type.

Section 38 Legend:

- Extent Of Carriageway Offered for Adoption
- Site Boundary

| Rev. | Date | Amendment | Drawn | Chkd. | Appd. |
|---|---|---|---|---|---|
| D | 14.08.2020 | Adoption extents updated to latest architects information. | MFP | SM | SM |
| C | 13.07.2020 | issued to support reserved matters application. | EE | SM | SM |
| B | 10.07.2020 | Updated as per client comments. Adoption extents updated. | EE | SM | SM |
| A | 02.07.2020 | Issued for comment. | CPM | SM | SM |


RSK

LAND & DEVELOPMENT ENGINEERING LTD

18 Frogmore Road
Hemel Hempstead
Hertfordshire
HP3 9RT
United Kingdom

Tel: +44 (0) 1442 437500
Fax: +44 (0) 1442 437550
Email: info@rsk.co.uk
Web: www.rsk.co.uk


Client

BARRATT HOMES built around you

DAVID WILSON HOMES

Project Title

# DROVE LANE, YAPTON

Status: PRELIMINARY

Drawing Title

# SECTION 38 AGREEMENT PLAN

| Drawn | Date | Checked | Date | Approved | Date |
|---|---|---|---|---|---|
| CPM | 12.04.2020 | SM | 02.07.2020 | SM | 02.07.2020 |

| Scale | Orig Size | Dimensions |
|---|---|---|
| 1:500 | A0 | Metres |

| Project No. | Drawing File |
|---|---|
| 133647 | 133647-RSK-PLN-1-4010 Section 38 Agreement Plan.dwg |

| Drawing No. | Rev. |
|---|---|
| PLN_1_4010 | D |

Scale 1:500

0 5 10 15 20 25m