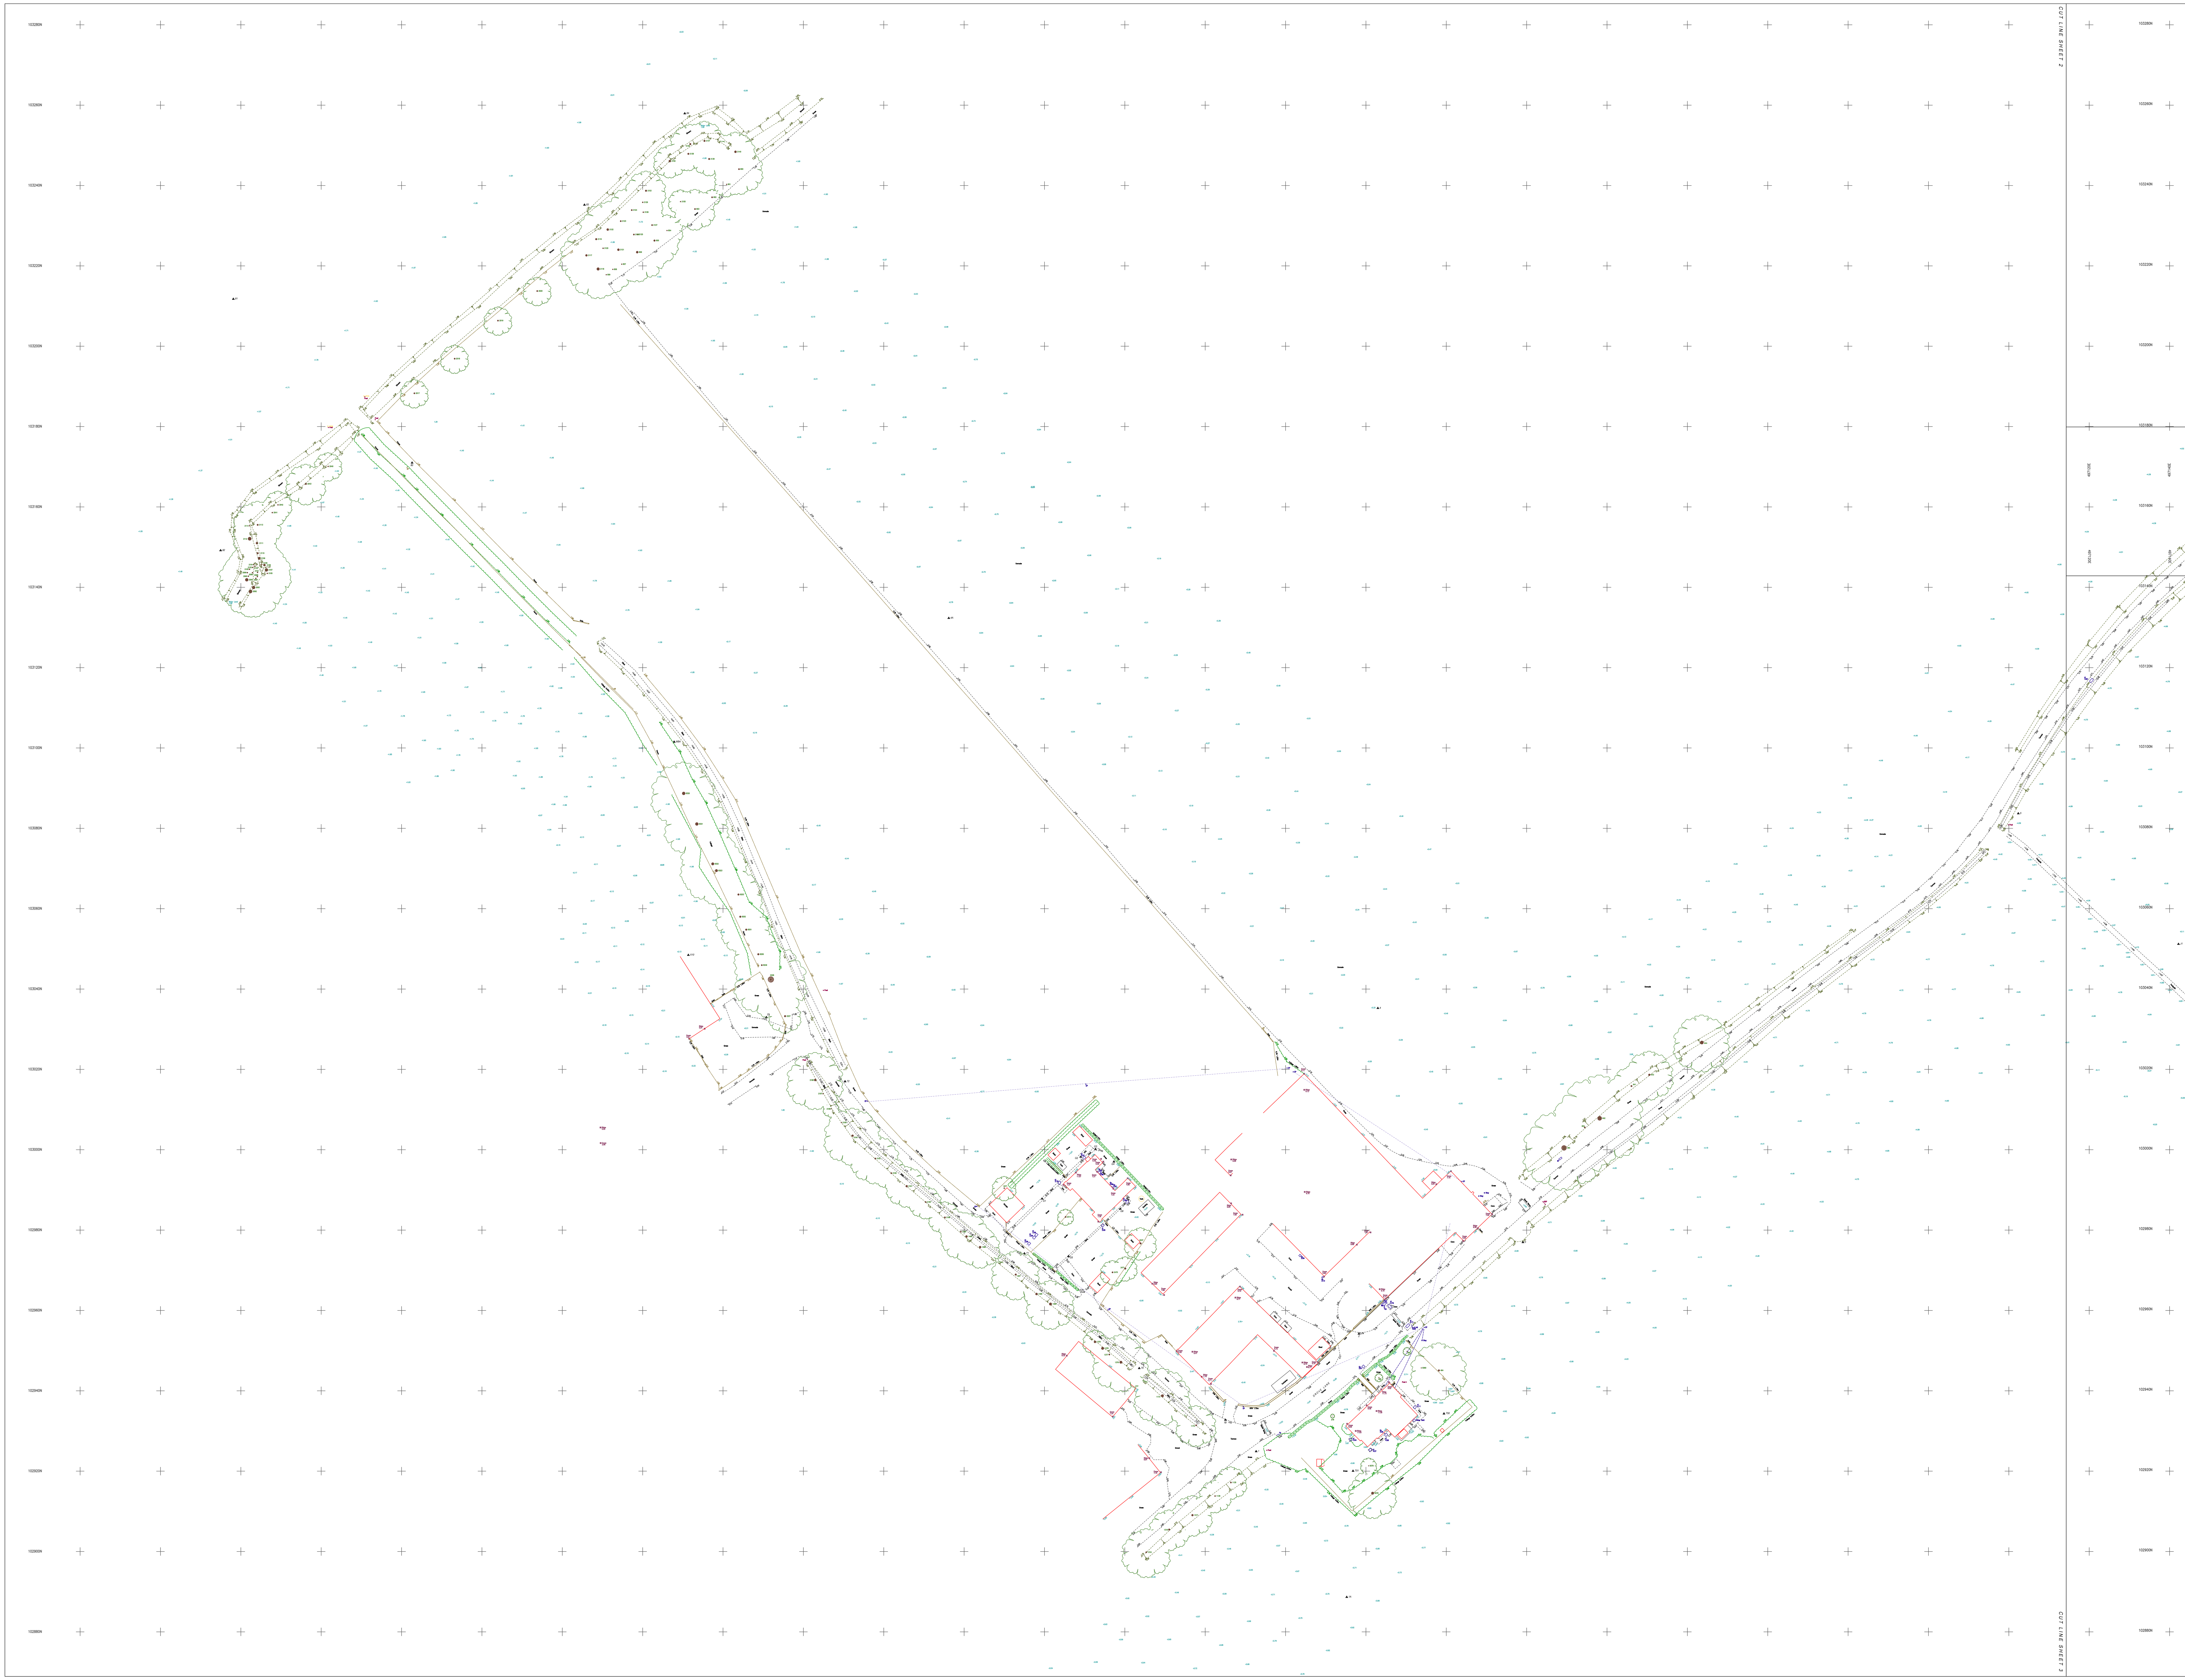


Important Information:

We advise that an arborologist be appointed to correctly determine the species and condition of all trees surveyed prior to any design work.

All information contained in this drawing (including digital data) should be checked and verified prior to any fabrication or construction.

Survey Legend

FENCES

BARBED WIRE FENCE	B/W	Trees	
CORRUGATED IRON FENCE	C/I		
CLOSE BOARD FENCE	C/B		
CHESTNUT PALING FENCE	C/P	Hedges	Privet 1.2
IRON RAILING FENCE	I/R		
POST AND CHAIN FENCE	P/C		
POST AND RAIL FENCE	P/R	Walls	Wall 2.0m (Width to Scale)
POST AND WIRE FENCE	P/W		
CHAIN LINK FENCE	C/L		
LARCH LAP FENCE	L/L	Fences	C/B 1.8m
INTERWOVEN FENCE	I/W		
WIRE MESH FENCE	W/M		

ABBREVIATIONS

BOLLARD	Bo	MARKER	Mk
BRITISH TELECOM IC	BT	NOTICE BOARD	NB
CONCRETE PAVING SLABS	CPS	PARKING METER	PM
DROP KERB	DK	ROAD NAME PLATE	RNP
ELECTRIC INSPECTION COVER	EC	ROAD SIGN	RS
ELECTRICITY POLE	EP	RODDING EYE	RE
FIRE HYDRANT	FH	RETAINING WALL	Rtw
FLOWER BED	FB	RAINWATER PIPE	RWP
FOOTPATH	FP	STOP VALVE	SV
GAS VALVE	GV	TELEGRAPH POLE	TP
GULLY	Gy	TRAFFIC LIGHT	TL
INSPECTION COVER	IC	UNABLE TO LIFT	UTL
PIPE INVERT LEVEL	IL	UNKNOWN	Unk
KERB OUTLET	KO	VENT PIPE	VP
MAN HOLE	MH	WATER METER	WM
THRESHOLD	TH	DIAMETER	Ø

Tree Schedule

Pt No	Spread	Bole	Height	Feature
75	8	0.3	8	HAWTHORN
278	1	0.075		SAPLING
288	2	0.15	2.5	FRUIT
289	2	0.15	2	FRUIT
392	20	1.2	20	TREEUNK
393	8	0.3	10	TREEUNK
438	16	0.5	17	ASH
476	12	0.45	6	HAWTHORN
477	20	1	17	OAK
478	10	0.4	9	HAWTHORN
484	14	0.4	10	TREEUNK
509	5	0.3	7	HAWTHORN
510	9	0.4	8	HAWTHORN
641	10	0.34	10	ASH
642	22	1	22	TREEUNK
643	12	0.44	12	ASH
644	14	0.8	9	TREEUNK
800	12	0.3	9	OAK
801	6	0.2	9	ASH
802	4	0.3	12	TREEUNK
803	10	0.3	10	ASH
804	8	0.2	10	TREEUNK
805	12	0.4	11	TREEUNK
806	14	0.5	12	OAK
807	8	0.2	9	OAK
808	10	0.2	9	OAK
809	10	0.2	9	OAK
968	8	0.2	6	HOLLY
969	8	0.2	6	HOLLY
1135	8	0.3	8	TREEUNK
1136	8	0.26	8	BEECH
1172	10	0.32	9	MAPLE
1173	14	0.6	14	SYCAMORE
1317	10	0.44	12	TREEUNK
1318	10	0.4	10	TREEUNK
1319	12	0.3	10	TREEUNK
1376	14	0.6	10	HORSE CHESTNUT
1377	6	0.3	14	TREEUNK
1378	6	0.6	16	TREEUNK
1379	6	0.5	16	TREEUNK
1495	12	0.6	14	HORSE CHESTNUT
1496	6	0.5	18	POPLAR
1497	12	0.4	8	ASH
1498	10	0.5	12	ASH
1499	12	0.5	14	ELYPTUS
1603	8	0.6	6	HOLLY
1737	10	0.7	14	CYPRESS
1738	10	1	12	CYPRESS
1813	4	0.4	2.5	HAWTHORN
1836	24	1.8	24	TREEUNK
1837	14	0.6	14	TREEUNK
2017	7	0.3	9	ASH
2018	7	0.3	9	ASH
2019	7	0.3	9	ASH
2020	7	0.3	9	ASH
2040	7	0.25	8	ASH
2041	7	0.25	8	ASH
2042	7	0.25	8	ASH
2043	10	0.4	7	ASH
2092	12	0.8	12	BEECH
2093	14	0.7	12	BEECH
2094	14	0.7	12	BEECH
2095	12	0.25	12	BEECH
2096	12	0.25	12	BEECH
2097	12	0.25	12	BEECH
2098	12	0.25	12	BEECH
2099	12	0.25	12	BEECH
2100	12	0.25	12	BEECH
2101	12	0.25	12	BEECH
2102	12	0.25	12	BEECH
2103	12	0.25	12	BEECH
2104	12	0.25	12	BEECH
2105	12	0.25	12	BEECH
2106	12	0.25	12	BEECH
2107	12	0.7	14	BEECH
2108	8	0.5	12	BEECH
2109	8	0.6	14	BEECH
2110	8	0.4	14	BEECH
2111	10	0.5	14	BEECH
2112	8	0.8	14	BEECH
2113	12	0.35	12	ASH
2114	8	0.2	8	BEECH
2117	13	0.45	14	PINE
2118	14	0.65	14	PINE
2119	10	0.4	14	BEECH
2120	7	0.25	14	BEECH
2121	14	0.5	14	BEECH
2122	14	0.5	14	BEECH
2123	12	0.3	12	ELM
2124	12	0.3	12	ELM
2125	8	0.3	14	BEECH
2126	8	0.3	14	BEECH
2127	8	0.3	14	OAK
2128	10	0.25	14	ASH
2129	10	0.25	14	ASH
2136	10	0.4	12	OAK
2137	10	0.4	12	OAK
2138	8	0.36	12	OAK
2139	8	0.36	12	OAK
2140	10	0.5	12	OAK
2152	8	0.5	8	TREEUNK
2153	10	0.4	14	PINE
2155	6	0.2	12	TREEUNK
2186	10	0.3	12	ASH
2189	8	0.34	9	SYCAMORE
2190	8	0.3	8	ASH
2191	10	0.46	10	HORSE CHESTNUT
2192	8	0.3	9	ASH
2193	12	0.33	10	ASH
2194	14	0.46	11	ASH
2195	6	0.2	8	ASH
2196	4	0.15	5	ASH
2197	6	0.2	7	ASH
2198	14	0.5	14	OAK
2227	8	0.4	7	BIRCH
2228	18	1.4	26	LIME
2271	6	0.24	6	ASH
2314	4	0.3	6	TREEUNK
2470	6	0.3	8	ASH
2471	6	0.4	9	WILLOW
2537	8	0.4	9	WILLOW
2546	8	0.2	9	TREEUNK
2547	8	0.4	9	TREEUNK
2548	8	0.3	9	TREEUNK
2549	8	0.3	9	TREEUNK
2550	8	0.3	9	TREEUNK
2551	8	0.3	9	TREEUNK
2552	8	0.2	9	TREEUNK
2553	8	0.2	9	TREEUNK
2554	10	0.3	12	TREEUNK
2585	10	0.3	10	LIME
2586	8	0.2	10	ASH
2587	6	0.2	7	HAWTHORN
2588	10	0.3	10	TREEUNK
2639	4	0.3	2	TREEUNK
2640	4	0.3	2	TREEUNK
3069	16	0.9	16	ASH
3070	18	0.8	16	OAK
3107	8	0.2	10	OAK
3108	10	0.3	12	OAK
3109	10	0.3	12	OAK
3110	10	0.3	12	OAK
3111	18	0.8	16	OAK
3112	14	0.7	14	OAK
5060	3	0.15	2	FRUIT
5078	12	0.6	12	WILLOW
5079	4	0.15	6	TREEUNK
8145	10	0.3	11	ASH
8146	6	0.2	9	ASH
8226	12	0.5	9	OAK
8227	18	0.9	9	OAK
8249	10	0.3	10	BEECH
8250	12	0.4	10	BEECH
8251	12	0.4	10	BEECH
8252	12	0.4	10	BEECH
8253	12	0.4	10	BEECH
8320	16	0.7	14	BEECH
8321	16	0.7	16	SYCAMORE
8322	16	0.6	16	SYCAMORE
8323	16	0.6	16	WILLOW

North:

Grid: OS GPS.

Levelling: OS GPS.

Drawing Title: Topographical Survey Sheet 1

Site Address: Drove Lane Farm, Yapton, BN18 0EB

Client: BARRATT HOMES

Surveyor	LP	Drawn By	BP	Verified By	AF	Date	18.12.19

CM No: CM/19796/1


Rev:

Scale: 1:500m @ A0

Date: December 2019

Cadmap Ltd
Unit 131 Dunsfold Park
Cranleigh
Surrey, GU6 8TB
T: 01483 429385
E: info@cadmap.co.uk
W: www.cadmap.co.uk

worksafe consultant www.smasltd.com
Accredited Contractor
THE SURVEY ASSOCIATION
Constructionline
ARUN DISTRICT COUNCIL V/7/820/RES

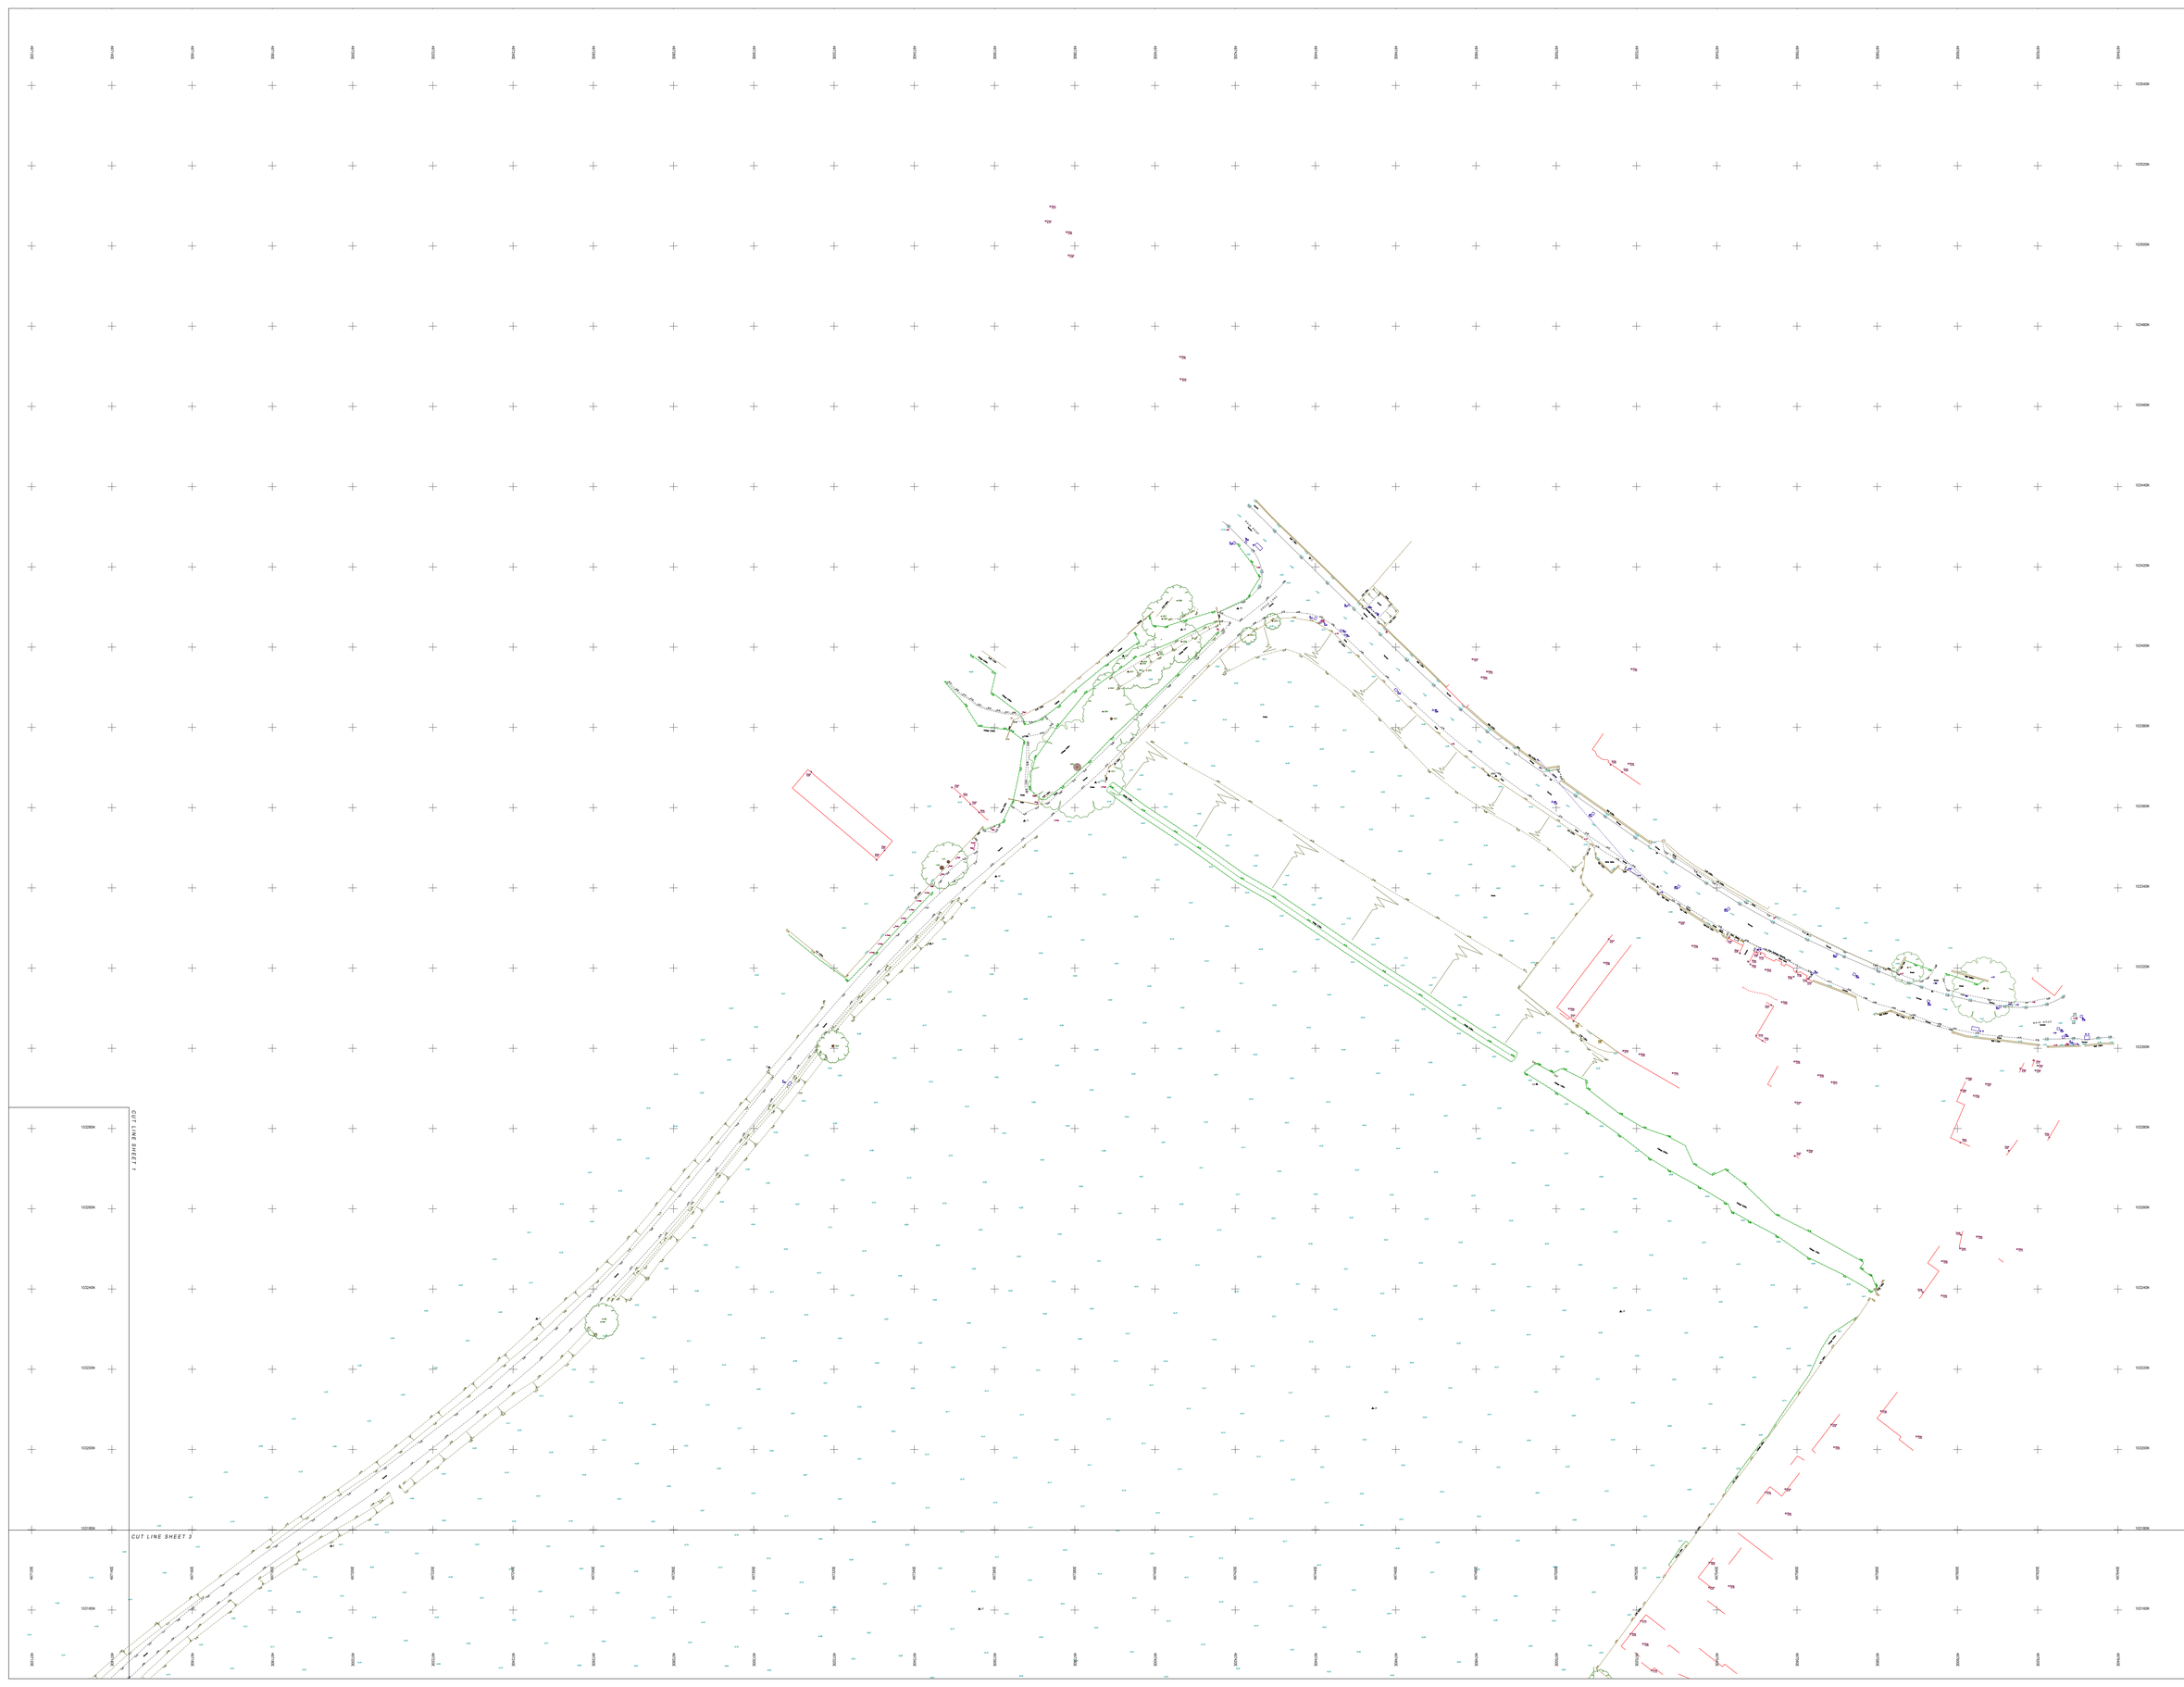

Important Information:

We advise that an arborologist be appointed to correctly determine the species and condition of all trees surveyed prior to any design work.

All information contained in this drawing (including digital data) should be checked and verified prior to any fabrication or construction.

Survey Legend

FENCES

BARBED WIRE FENCE	BWF	
CORRUGATED IRON FENCE	CI	
CLOSE BOARD FENCE	CB	
CHESTNUT PALING FENCE	CP	
IRON RAILING FENCE	IR	
POST AND CHAIN FENCE	PC	
POST AND RAIL FENCE	PR	
POST AND WIRE FENCE	PW	
CHAIN LINK FENCE	CL	
LARCH LAP FENCE	LL	
INTERWOVEN FENCE	IW	
WIRE MESH FENCE	WM	

Trees

Hedges — Post 1.5°

Walls — Wall 0.5m (Height to Scale)

Fences — C/R 1.8m

ABBREVIATIONS

BOLLARD	Bo	MANHOLE	Mh
BRITISH TELECOM IC	BT	NOTICE BOARD	NB
CONCRETE PAVING SLABS	CPS	PARKING METER	PM
DROP KERB	DK	ROAD NAME PLATE	RNP
ELECTRIC INSPECTION COVER	EC	ROAD SIGN	RS
ELECTRICITY POLE	EP	RODDING EYE	RE
FIRE HYDRANT	FH	RETAINING WALL	Rtw
FLOWER BED	FB	RAINWATER PIPE	RWP
FOOTPATH	FP	STOP VALVE	SV
GAS VALVE	GV	TELEGRAPH POLE	TP
GULLY	Gy	TRAFFIC LIGHT	TL
INSPECTION COVER	IC	UNABLE TO LIFT	UTL
PIPE INVERT LEVEL	IL	UNKNOWN	UN
KERB OUTLET	KO	VENT PIPE	VP
MAIN VALLE	MH	WATER METER	WM
THRESHOLD	TH	DIAMETER	Ø

Tree Schedule

Pt No	Spread	Bole	Height	Feature
75	8	0.3	8	HAWTHORN
278	1	0.075		SAPLING
288	2	0.15	2.5	FRUIT
289	2	0.15	2	FRUIT
392	20	1.2	20	TREELINK
393	8	0.3	10	TREELINK
394	10	0.4	10	TREELINK
476	10	0.45	8	HAWTHORN
477	20	1	17	OAK
478	10	0.4	9	HAWTHORN
484	14	0.4	10	TREELINK
509	5	0.3	7	HAWTHORN
510	9	0.4	8	HAWTHORN
641	10	0.34	10	ASH
642	22	1	22	TREELINK
643	14	0.8	9	OAK
644	14	0.8	9	TREELINK
800	13	0.3	9	OAK
801	6	0.2	9	ASH
802	4	0.3	12	TREELINK
803	10	0.3	10	ASH
804	8	0.2	10	TREELINK
805	12	0.4	11	TREELINK
806	16	0.5	12	OAK
807	8	0.2	9	OAK
808	10	0.2	9	OAK
809	10	0.2	9	OAK
968	8	0.2	6	HOLLY
969	8	0.2	6	HOLLY
1135	8	0.3	8	TREELINK
1136	8	0.26	8	BEECH
1372	10	0.32	8	MAPLE
1373	16	0.6	14	SYCAMORE
1374	14	0.6	14	SYCAMORE
1318	10	0.4	10	TREELINK
1319	12	0.3	10	TREELINK
1376	14	0.6	10	HORSE CHESTNUT
1377	6	0.3	14	TREELINK
1378	6	0.5	16	TREELINK
1379	6	0.5	16	TREELINK
1380	8	0.6	16	HORSE CHESTNUT
1496	4	0.3	8	ASH
1497	12	0.4	8	ASH
1498	10	0.5	12	ASH
1499	12	0.5	14	ELYPTUS
1803	8	0.4	6	HOLLY
1737	10	0.7	14	CYPRESS
1738	10	1	12	CYPRESS
1813	4	0.4	2.5	HAWTHORN
1814	4	0.4	2.5	HAWTHORN
1837	14	0.6	14	TREELINK
2017	7	0.3	9	ASH
2018	7	0.3	9	ASH
2019	7	0.3	9	ASH
2020	7	0.3	9	ASH
2040	7	0.25	8	ASH
2041	7	0.25	8	ASH
2042	7	0.25	8	ASH
2061	12	0.8	12	BEECH
2062	12	0.8	12	BEECH
2093	14	0.7	12	BEECH
2094	14	0.5	12	BEECH
2095	12	0.25	12	BEECH
2096	12	0.25	12	BEECH
2097	12	0.25	12	BEECH
2098	12	0.25	12	BEECH
2099	12	0.25	12	BEECH
2100	12	0.25	12	BEECH
2101	12	0.25	12	BEECH
2102	12	0.25	12	BEECH
2103	12	0.25	12	BEECH
2104	12	0.25	12	BEECH
2105	12	0.25	12	BEECH
2106	12	0.25	12	BEECH
2107	8	0.5	12	BEECH
2108	8	0.5	12	BEECH
2109	8	0.6	14	BEECH
2110	8	0.4	14	BEECH
2111	10	0.5	14	BEECH
2112	8	0.4	14	BEECH
2113	12	0.35	12	ASH
2114	8	0.2	8	BEECH
2117	13	0.45	14	PINE
2118	10	0.4	14	PINE
2119	10	0.6	14	BEECH
2120	7	0.25	14	BEECH
2121	14	0.5	14	BEECH
2122	14	0.5	14	BEECH
2123	12	0.3	12	ELM
2124	12	0.3	12	ELM
2125	8	0.3	14	BEECH
2126	8	0.3	14	BEECH
2127	8	0.3	14	OAK
2128	10	0.25	14	ASH
2129	10	0.25	14	ASH
2136	10	0.4	12	OAK
2137	10	0.4	12	OAK
2138	8	0.36	12	OAK
2139	10	0.35	12	OAK
2140	10	0.5	12	OAK
2152	8	0.5	8	TREELINK
2153	10	0.4	14	PINE
2155	6	0.2	12	TREELINK
2186	10	0.3	12	ASH
2189	8	0.34	9	SYCAMORE
2190	8	0.3	8	ASH
2191	10	0.46	10	HORSE CHESTNUT
2192	8	0.25	8	ASH
2193	13	0.53	10	ASH
2194	14	0.46	11	ASH
2195	6	0.2	8	ASH
2196	4	0.15	5	ASH
2197	6	0.3	7	ASH
2198	14	0.5	14	OAK
2227	8	0.4	7	BIRCH
2228	18	1.4	26	LIME
2229	18	1.4	26	LIME
2314	4	0.3	6	TREELINK
2470	6	0.3	8	ASH
2471	6	0.4	9	WILLOW
2537	8	0.4	9	WILLOW
2546	8	0.2	9	TREELINK
2547	8	0.4	9	TREELINK
2548	8	0.3	9	TREELINK
2549	8	0.3	9	TREELINK
2550	8	0.3	9	TREELINK
2551	8	0.3	9	TREELINK
2552	8	0.2	9	TREELINK
2553	8	0.2	9	TREELINK
2554	10	0.3	12	TREELINK
2585	10	0.3	10	LIME
2586	8	0.2	10	ASH
2587	8	0.2	10	HAWTHORN
2588	10	0.4	10	TREELINK
2639	4	0.3	7	TREELINK
2640	4	0.3	7	TREELINK
3069	16	0.9	16	ASH
3070	18	0.8	16	OAK
3107	8	0.2	10	OAK
3108	10	0.3	12	OAK
3109	10	0.3	12	OAK
3110	10	0.3	12	OAK
3111	18	0.8	16	OAK
3112	14	0.7	14	OAK
5060	3	0.15	2	FRUIT
5078	12	0.6	12	WILLOW
5079	4	0.15	6	TREELINK
8145	10	0.3	13	ASH
8146	6	0.2	9	ASH
8226	12	0.5	9	OAK
8227	12	0.5	9	OAK
8249	10	0.3	10	BEECH
8250	12	0.4	10	BEECH
8251	12	0.4	10	BEECH
8252	12	0.4	10	BEECH
8253	12	0.4	10	BEECH
8320	16	0.7	14	BEECH
8321	16	0.7	16	SYCAMORE
8322	16	0.6	16	SYCAMORE
8323	16	0.5	16	WILLOW

North:

Grid: OS GPS.

Levelling: OS GPS.

Drawing Title: Topographical Survey Sheet 2

Site Address: Drove Lane Farm, Yapton, BN18 0EB

Client: BARRATT HOMES


Surveyor	LP	Drawn By	BP	Verified By	AF	Date	18.12.19

CM No: CM/197962 | Rev:

Scale: 1:500m @ A0 | Date: December 2019

Cadmap Ltd
Unit 131 Dunsfold Park
Cranleigh,
Surrey, GU6 8TB
T: 01483 426365
E: info@cadmap.co.uk
W: www.cadmap.co.uk

worksafe consultant
SSIP
CHAS Accredited Contractor www.chas.co.uk
THE SURVEY ASSOCIATION
Constructionline
COPYRIGHT CADMAP LTD

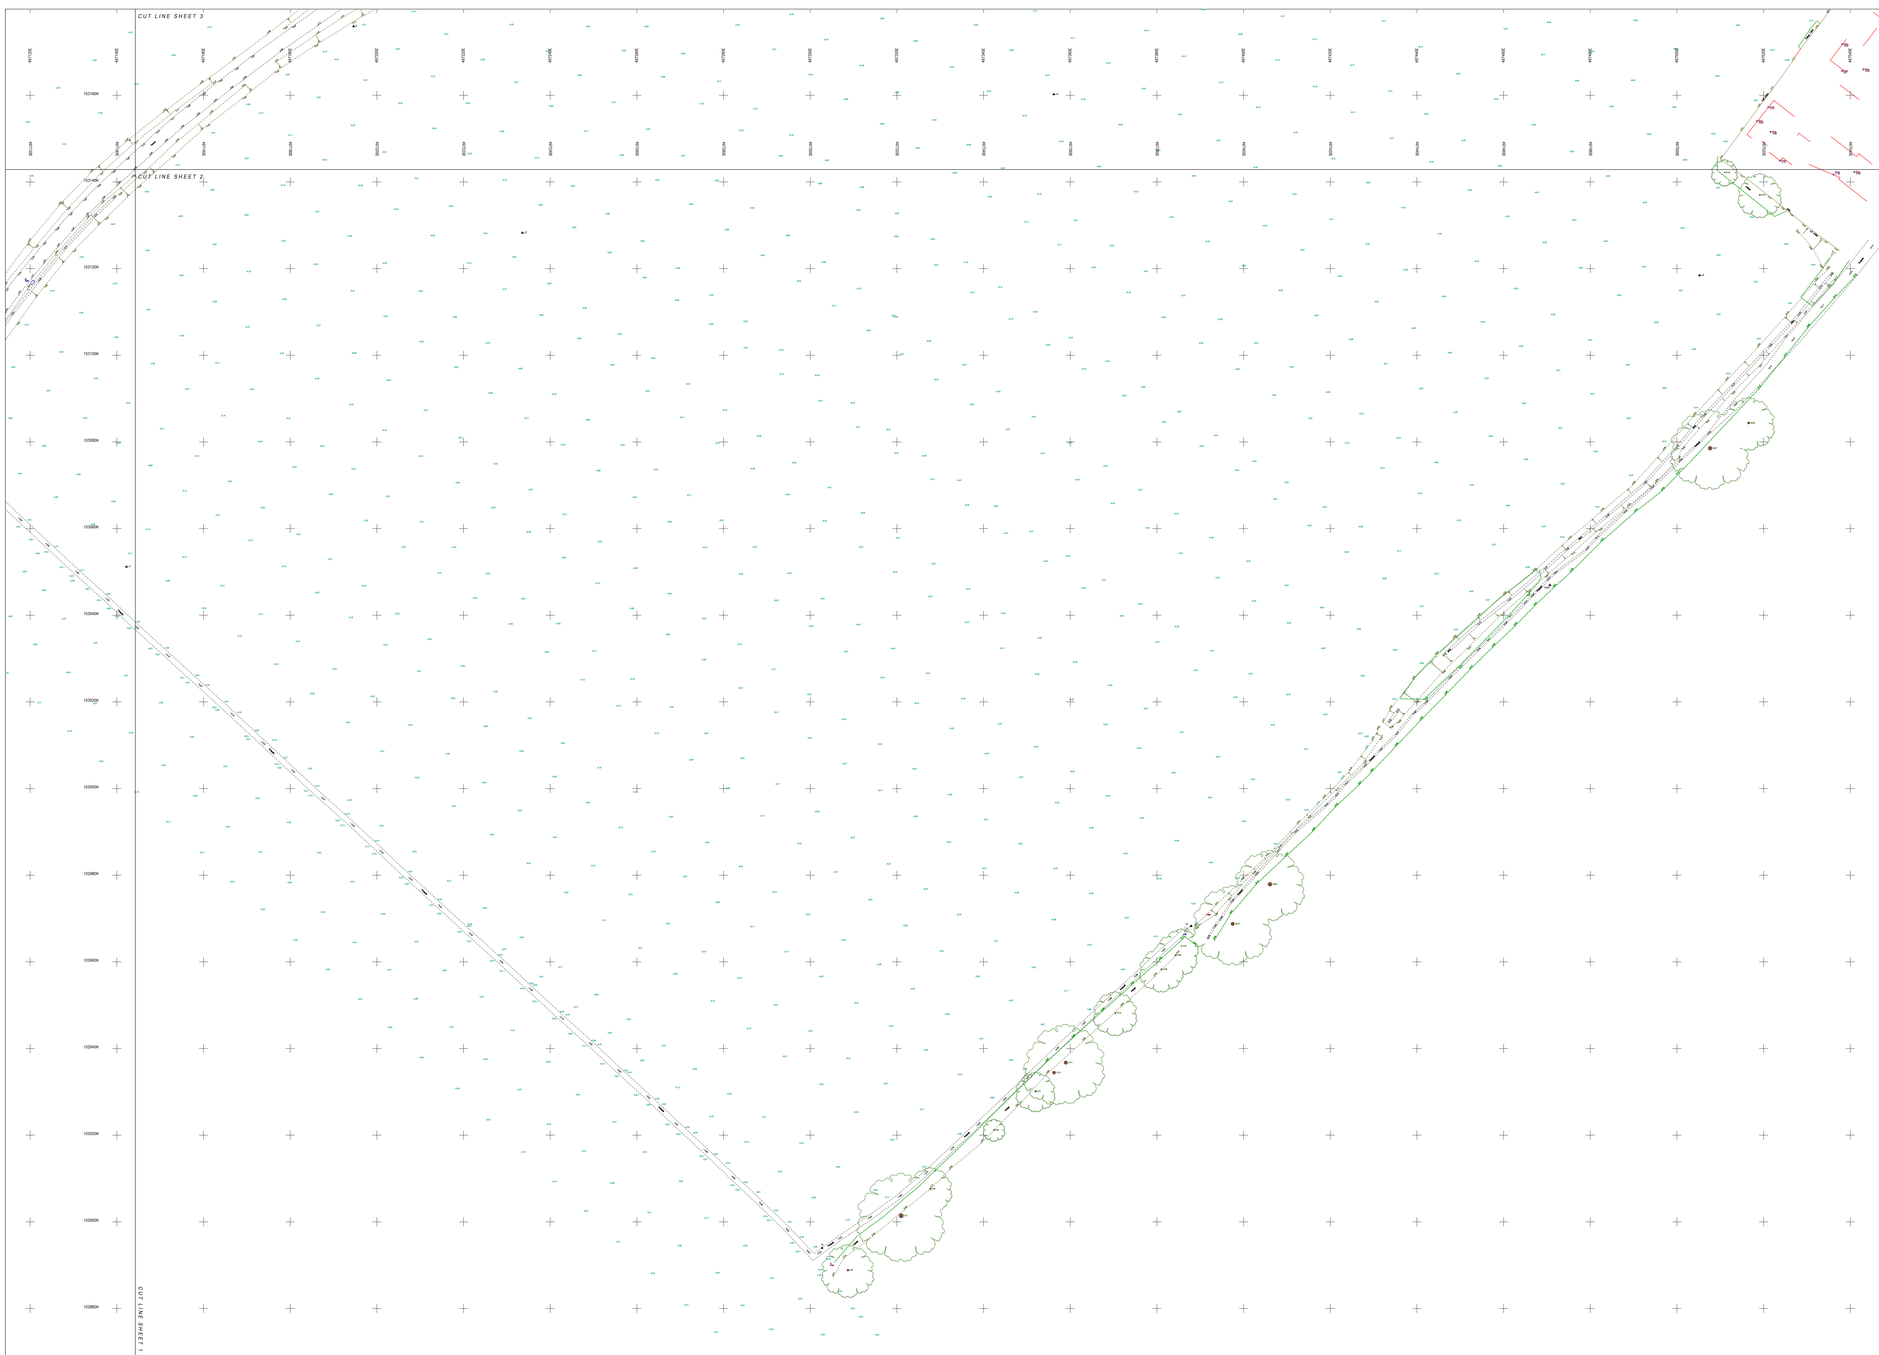

Important Information:

We advise that an arborologist be appointed to correctly determine the species and condition of all trees surveyed prior to any design work.

All information contained in this drawing (including digital data) should be checked and verified prior to any fabrication or construction.

Survey Legend

FENCES

BARBED WIRE FENCE	BrW	
CORRUGATED IRON FENCE	CrI	
CLOSE BOARD FENCE	CrB	
CHESTNUT PALING FENCE	CrP	
IRON RAILING FENCE	IrR	
POST AND CHAIN FENCE	PrC	
POST AND RAIL FENCE	PrR	
POST AND WIRE FENCE	PrW	
CHAIN LINK FENCE	CrL	
LARCH LAP FENCE	LrL	
INTERWOVEN FENCE	IrW	
WIRE MESH FENCE	WrM	

Trees

Hedges
Post 1.2

Walls
Wall 2.0m
Dimension to be Shown
Broken to Scales

Fences
C/R 1.8m

ABBREVIATIONS

BOLLARD	Bo	MARKER	Mk
BRITISH TELECOM IC	BT	NOTICE BOARD	NB
CONCRETE PAVING SLABS	CPS	PARKING METER	PM
DROP KERB	DK	ROAD NAME PLATE	RNP
ELECTRIC INSPECTION COVER	EC	ROAD SIGN	RS
ELECTRICITY POLE	EP	RODDING EYE	RE
FIRE HYDRANT	FH	RETAINING WALL	Rtw
FLOWER BED	FB	RAINWATER PIPE	RWP
FOOTPATH	FP	STOP VALVE	SV
GAS VALVE	GV	TELEGRAPH POLE	TP
GULLY	Gy	TRAFFIC LIGHT	TL
INSPECTION COVER	IC	UNABLE TO LIFT	UTL
PIPE INVERT LEVEL	IL	UNKNOWN	Unk
KERB OUTLET	KO	VENT PIPE	VP
MAN HOLE	MH	WATER METER	WM
THRESHOLD	Th	DIAMETER	Ø

Tree Schedule

Pt No	Spread	Bole	Height	Feature
Th	8	0.3	8	HAWTHORN
278	1	0.075		SAPLING
288	2	0.15	2.5	FRUIT
289	2	0.15	2	FRUIT
392	20	1.2	20	TREELINK
393	8	0.3	10	TREELINK
394	10	0.4	10	TREELINK
476	10	0.45	8	HAWTHORN
477	20	1	17	OAK
478	10	0.4	9	HAWTHORN
484	14	0.4	10	TREELINK
509	5	0.3	7	HAWTHORN
510	9	0.4	8	HAWTHORN
641	10	0.35	10	ASH
642	22	1	22	TREELINK
643	14	0.8	9	OAK
644	14	0.8	9	TREELINK
800	13	0.3	9	OAK
801	6	0.2	9	ASH
802	4	0.3	12	TREELINK
803	10	0.3	10	ASH
804	8	0.2	10	TREELINK
805	12	0.4	11	TREELINK
806	16	0.5	12	OAK
807	10	0.2	9	OAK
808	10	0.2	9	OAK
809	10	0.2	9	OAK
968	8	0.2	6	HOLLY
969	8	0.2	6	HOLLY
1135	8	0.3	8	TREELINK
1136	8	0.26	8	BEECH
1172	10	0.32	8	MAPLE
1173	16	0.6	14	SYCAMORE
1174	14	0.55	14	SYCAMORE
1314	10	0.4	10	TREELINK
1319	12	0.3	10	TREELINK
1376	14	0.6	10	HORSE CHESTNUT
1377	6	0.3	14	TREELINK
1378	6	0.5	16	TREELINK
1379	6	0.5	16	TREELINK
1380	8	0.5	16	HORSE CHESTNUT
1496	8	0.4	18	ASH
1497	12	0.4	8	ASH
1498	10	0.3	12	ASH
1499	12	0.5	14	ELYPTUS
1603	8	0.6	6	HOLLY
1737	10	0.7	14	CYPRESS
1738	10	1	12	CYPRESS
1813	4	0.4	2.5	HAWTHORN
1814	4	0.4	2.5	HAWTHORN
1837	14	0.6	14	TREELINK
2017	7	0.3	9	ASH
2018	7	0.3	9	ASH
2019	7	0.3	9	ASH
2020	7	0.3	9	ASH
2040	7	0.25	8	ASH
2041	7	0.25	8	ASH
2042	7	0.25	8	ASH
2091	12	0.8	12	BEECH
2092	12	0.8	12	BEECH
2093	14	0.7	12	BEECH
2094	14	0.7	12	BEECH
2095	12	0.25	12	BEECH
2096	12	0.25	12	BEECH
2097	12	0.25	12	BEECH
2098	12	0.25	12	BEECH
2099	12	0.25	12	BEECH
2100	12	0.25	12	BEECH
2101	12	0.25	12	BEECH
2102	12	0.25	12	BEECH
2103	12	0.25	12	BEECH
2104	12	0.25	12	BEECH
2105	12	0.25	12	BEECH
2106	12	0.25	12	BEECH
2107	12	0.7	14	BEECH
2108	8	0.5	12	BEECH
2109	8	0.6	14	BEECH
2110	8	0.4	14	BEECH
2111	10	0.5	14	BEECH
2112	10	0.5	14	BEECH
2113	12	0.35	12	ASH
2114	8	0.2	8	BEECH
2117	13	0.45	14	PINE
2118	14	0.65	14	PINE
2119	10	0.4	14	BEECH
2120	7	0.25	14	BEECH
2121	14	0.5	14	BEECH
2122	14	0.5	14	BEECH
2123	17	0.5	17	ELM
2124	12	0.3	12	ELM
2125	8	0.3	14	BEECH
2126	8	0.3	14	BEECH
2127	8	0.3	14	OAK
2128	10	0.25	14	ASH
2129	10	0.25	14	ASH
2136	10	0.4	12	OAK
2137	10	0.4	12	OAK
2138	8	0.36	12	OAK
2139	8	0.36	12	OAK
2140	10	0.5	12	OAK
2152	8	0.5	8	TREELINK
2153	10	0.4	14	PINE
2155	6	0.2	12	TREELINK
2186	10	0.3	12	ASH
2187	10	0.3	12	HORSE CHESTNUT
2190	8	0.3	6	ASH
2191	10	0.46	10	HORSE CHESTNUT
2192	8	0.3	9	ASH
2193	12	0.33	10	ASH
2194	14	0.46	11	ASH
2195	6	0.2	8	ASH
2196	4	0.3	5	ASH
2197	4	0.3	5	ASH
2198	14	0.5	14	OAK
2227	8	0.4	7	BIRCH
2228	18	1.4	26	LIME
2273	6	0.24	6	ASH
2314	4	0.3	6	TREELINK
2470	6	0.3	8	ASH
2471	6	0.4	9	WILLOW
2545	8	0.3	9	TREELINK
2546	8	0.3	9	TREELINK
2547	8	0.4	9	TREELINK
2548	8	0.3	9	TREELINK
2549	8	0.3	9	TREELINK
2550	8	0.3	9	TREELINK
2551	8	0.3	9	TREELINK
2552	8	0.2	9	TREELINK
2553	8	0.2	9	TREELINK
2584	10	0.3	10	TREELINK
2585	10	0.3	10	LIME
2586	8	0.2	10	ASH
2587	6	0.2	7	HAWTHORN
2588	10	0.3	10	TREELINK
2639	4	0.3	7	TREELINK
2640	4	0.3	7	TREELINK
3060	16	0.9	16	ASH
3070	18	0.8	16	OAK
3071	18	0.8	16	OAK
3108	10	0.3	12	OAK
3109	10	0.3	12	OAK
3110	10	0.3	12	OAK
3111	18	0.8	16	OAK
3112	14	0.7	14	OAK
5060	3	0.15	7	FRUIT
5078	8	0.5	8	WILLOW
5079	12	0.5	11	TREELINK
8045	10	0.3	9	ASH
8146	6	0.2	5	ASH
8226	12	0.5	9	OAK
8227	18	0.9	9	OAK
8249	10	0.3	10	BEECH
8250	12	0.4	10	BEECH
8251	12	0.4	10	BEECH
8252	12	0.4	10	BEECH
8253	12	0.4	10	BEECH
8320	16	0.7	14	BEECH
8321	16	0.7	16	SYCAMORE
8322	16	0.6	16	SYCAMORE
8323	16	0.6	16	WILLOW

North:

Grid: OS GPS.

Levelling: OS GPS.

Drawing Title: Topographical Survey
Sheet 3

Site Address:
Drove Lane Farm,
Yapton,
BN18 0EB

Client:
BARRATT HOMES

Surveyor	LP	Drawn By	BP	Verified By	AF	Date	18.12.19

CM No: CM/19796/3

Rev:

Scale: 1:500m @ A0

Date: December 2019

Cadmap Ltd
Unit 7 Dunsfold Park
Cranleigh
Surrey, GU6 8TB
T: 01483 426395
E: info@cadmap.co.uk
W: www.cadmap.co.uk

Cadmap is certified to ISO 9001, ISO 14001, OHSAS 18001, SSIP, CHAS, THE SURVEY ASSOCIATION, Constructionline
© COPYRIGHT CADMAP LTD