






North West Elevation

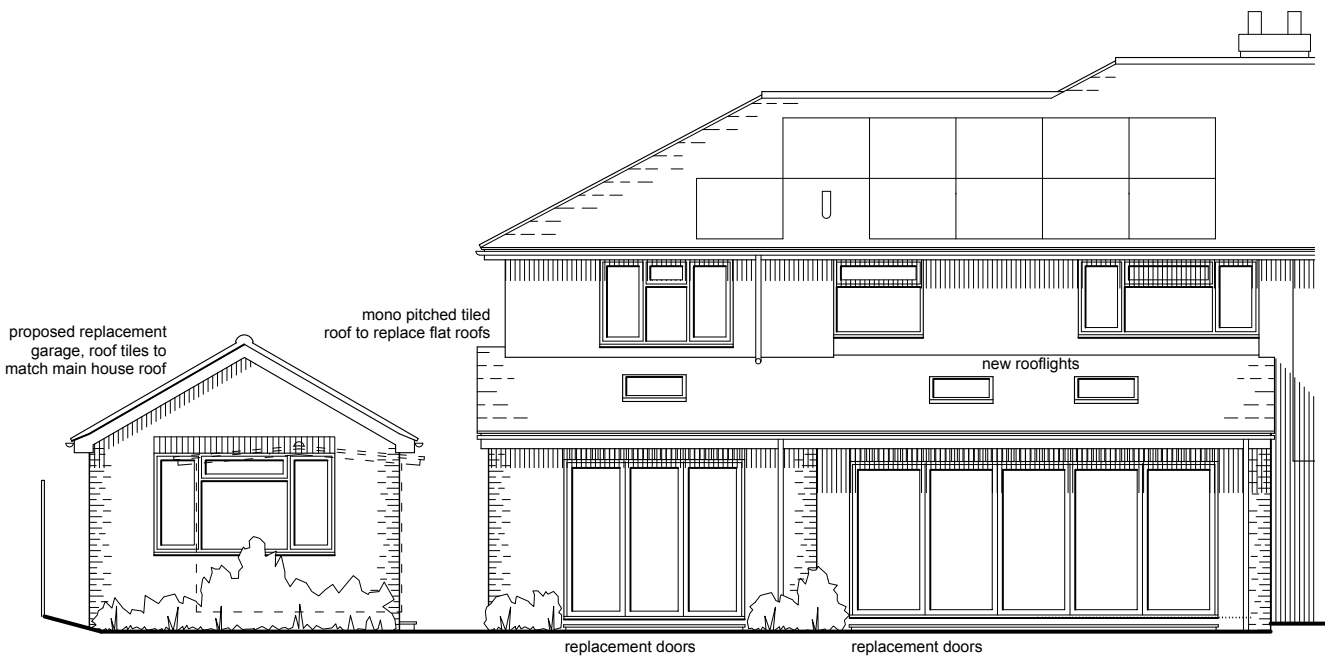

South East Elevation

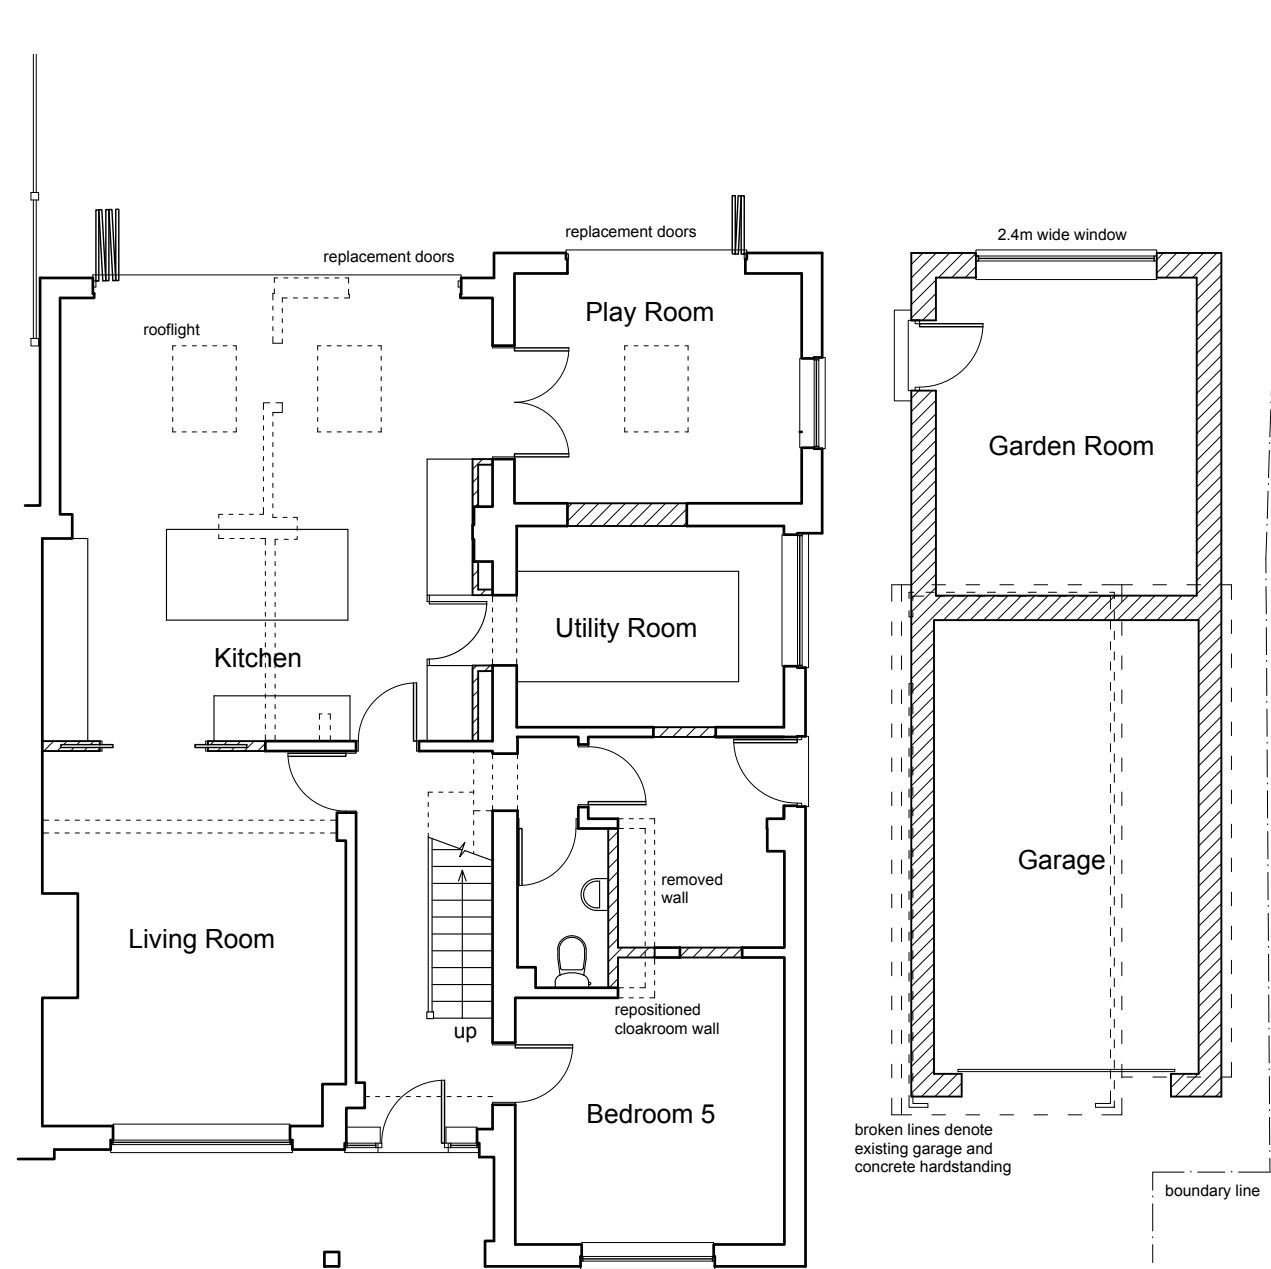

Ground Floor Plan

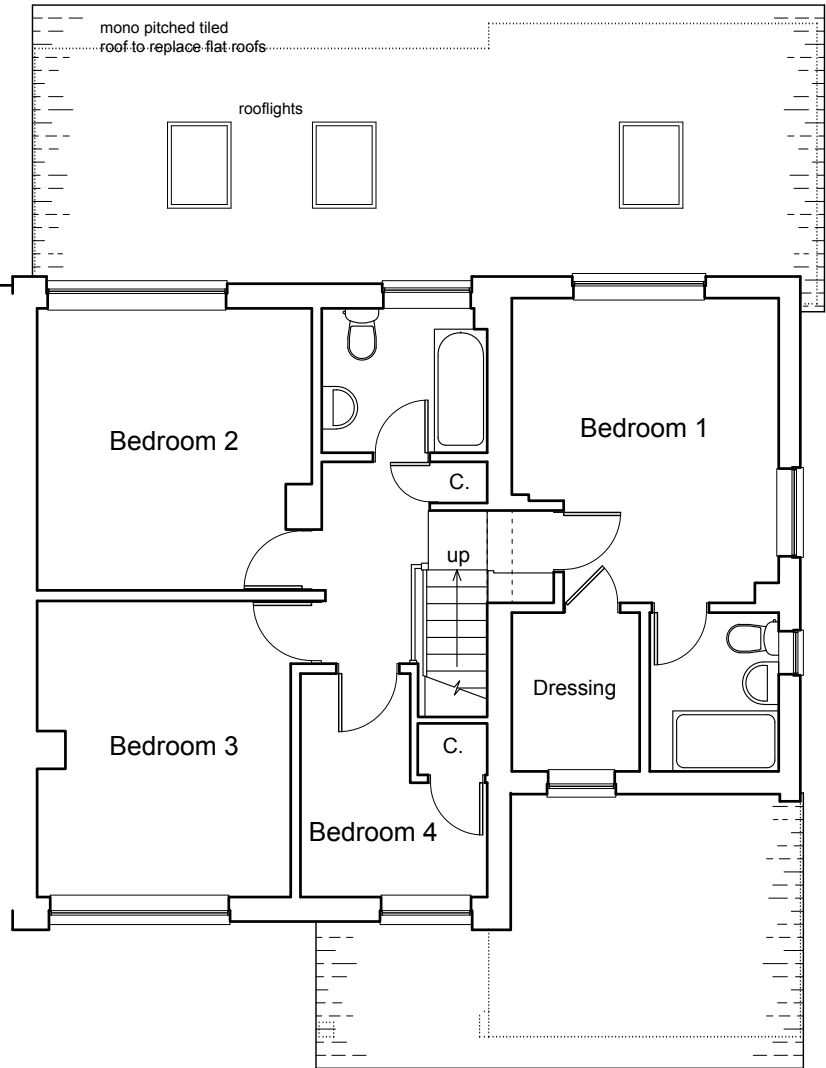

First Floor Plan



This drawing and its contents are the strict copyright of Architectura Design. No reproduction without permission. Do not scale. Written dimensions to be used where given. All dimensions and details to be checked on site. FOR PLANNING PURPOSES ONLY

Architectura
Architectural Design & Drawing Service

Proposed Replacement Garage & House Alterations
at 2 Graham Road, Yapton
for Mr and Mrs J Rolls-Drew
Drawing P01 December 2025 Scale 1:100 @ A3
Proposed Drawing - Floor Plans & Elevations