

This drawing and its contents are the strict copyright of Architectura Design. No reproduction without permission. Do not scale. Written dimensions to be used where given. All dimensions and details to be checked on site. FOR PLANNING PURPOSES ONLY




South West Elevation




Location Plan
Scale 1:1250


Serial Number 323046
©Crown Copyright and database right 2025
Ordnance Survey licence AC0000848283
Reproduction in whole or part is prohibited
without the prior permission of Ordnance Survey

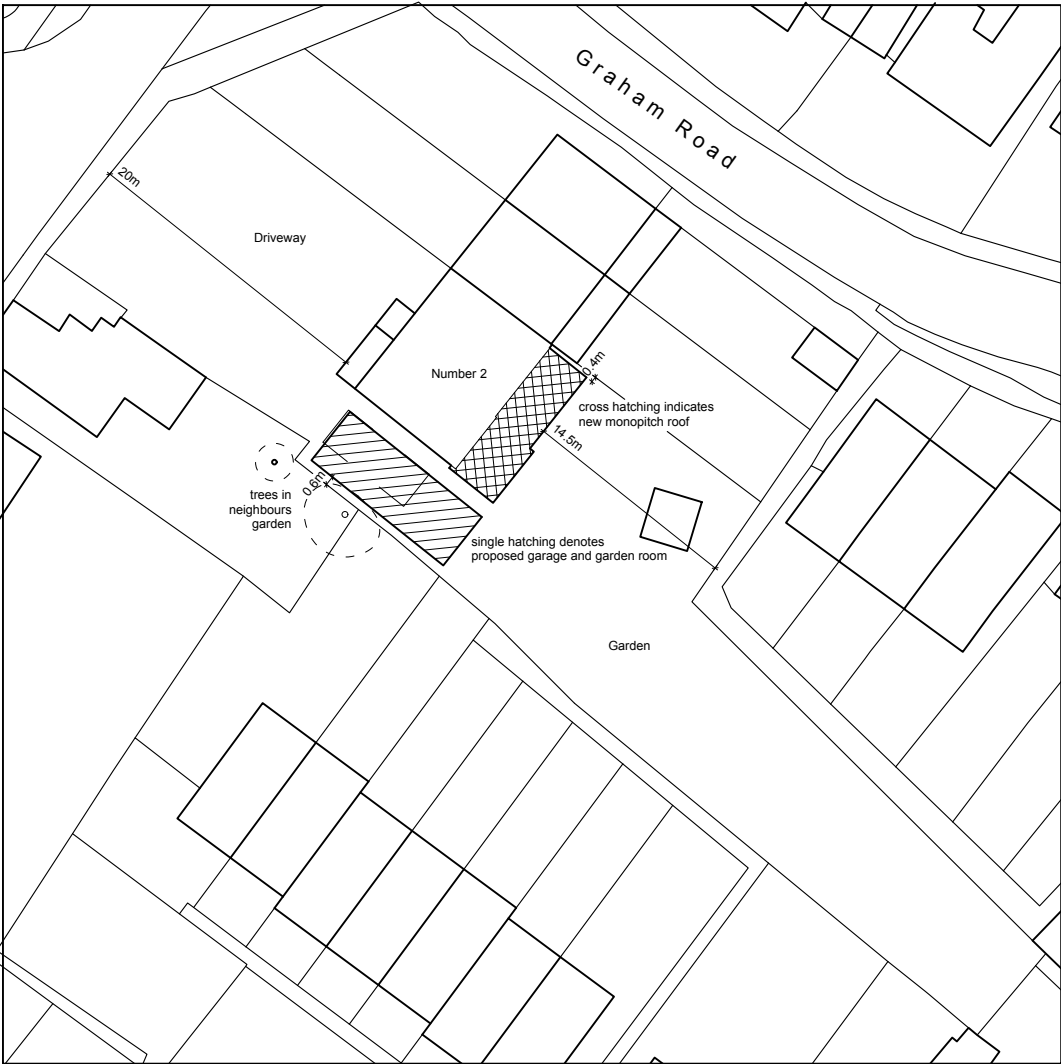

Block Plan
Scale 1:500

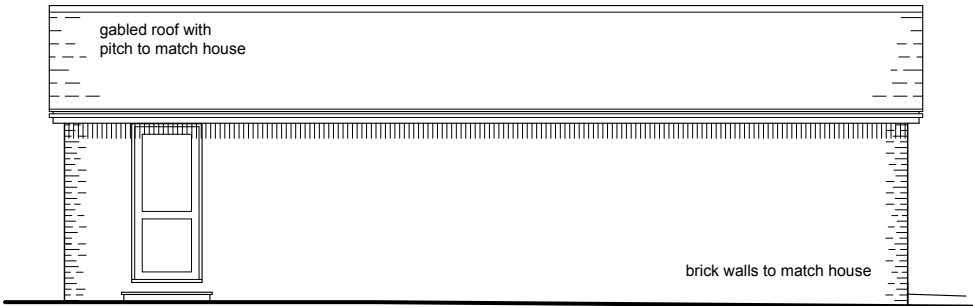

North East Elevation

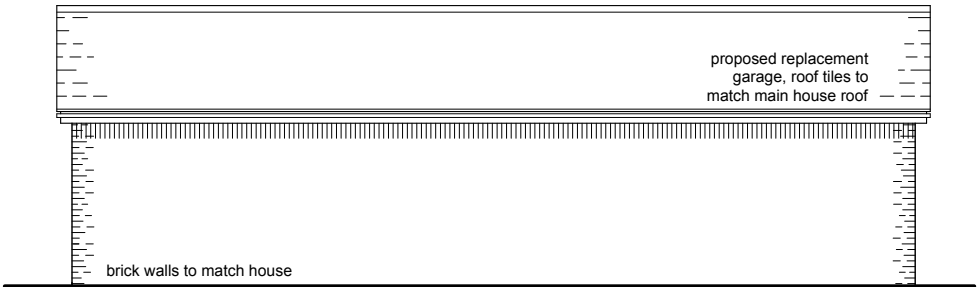

South West Elevation

0 1 2 3 4 metres

Architectura
Architectural Design & Drawing Service

Proposed Replacement Garage & House Alterations
at 2 Graham Road, Yapton
for Mr and Mrs J Rolls-Drew
Drawing P02 December 2025 Scale 1:100 @ A3
Proposed Drawing - Garage & House Elevations