


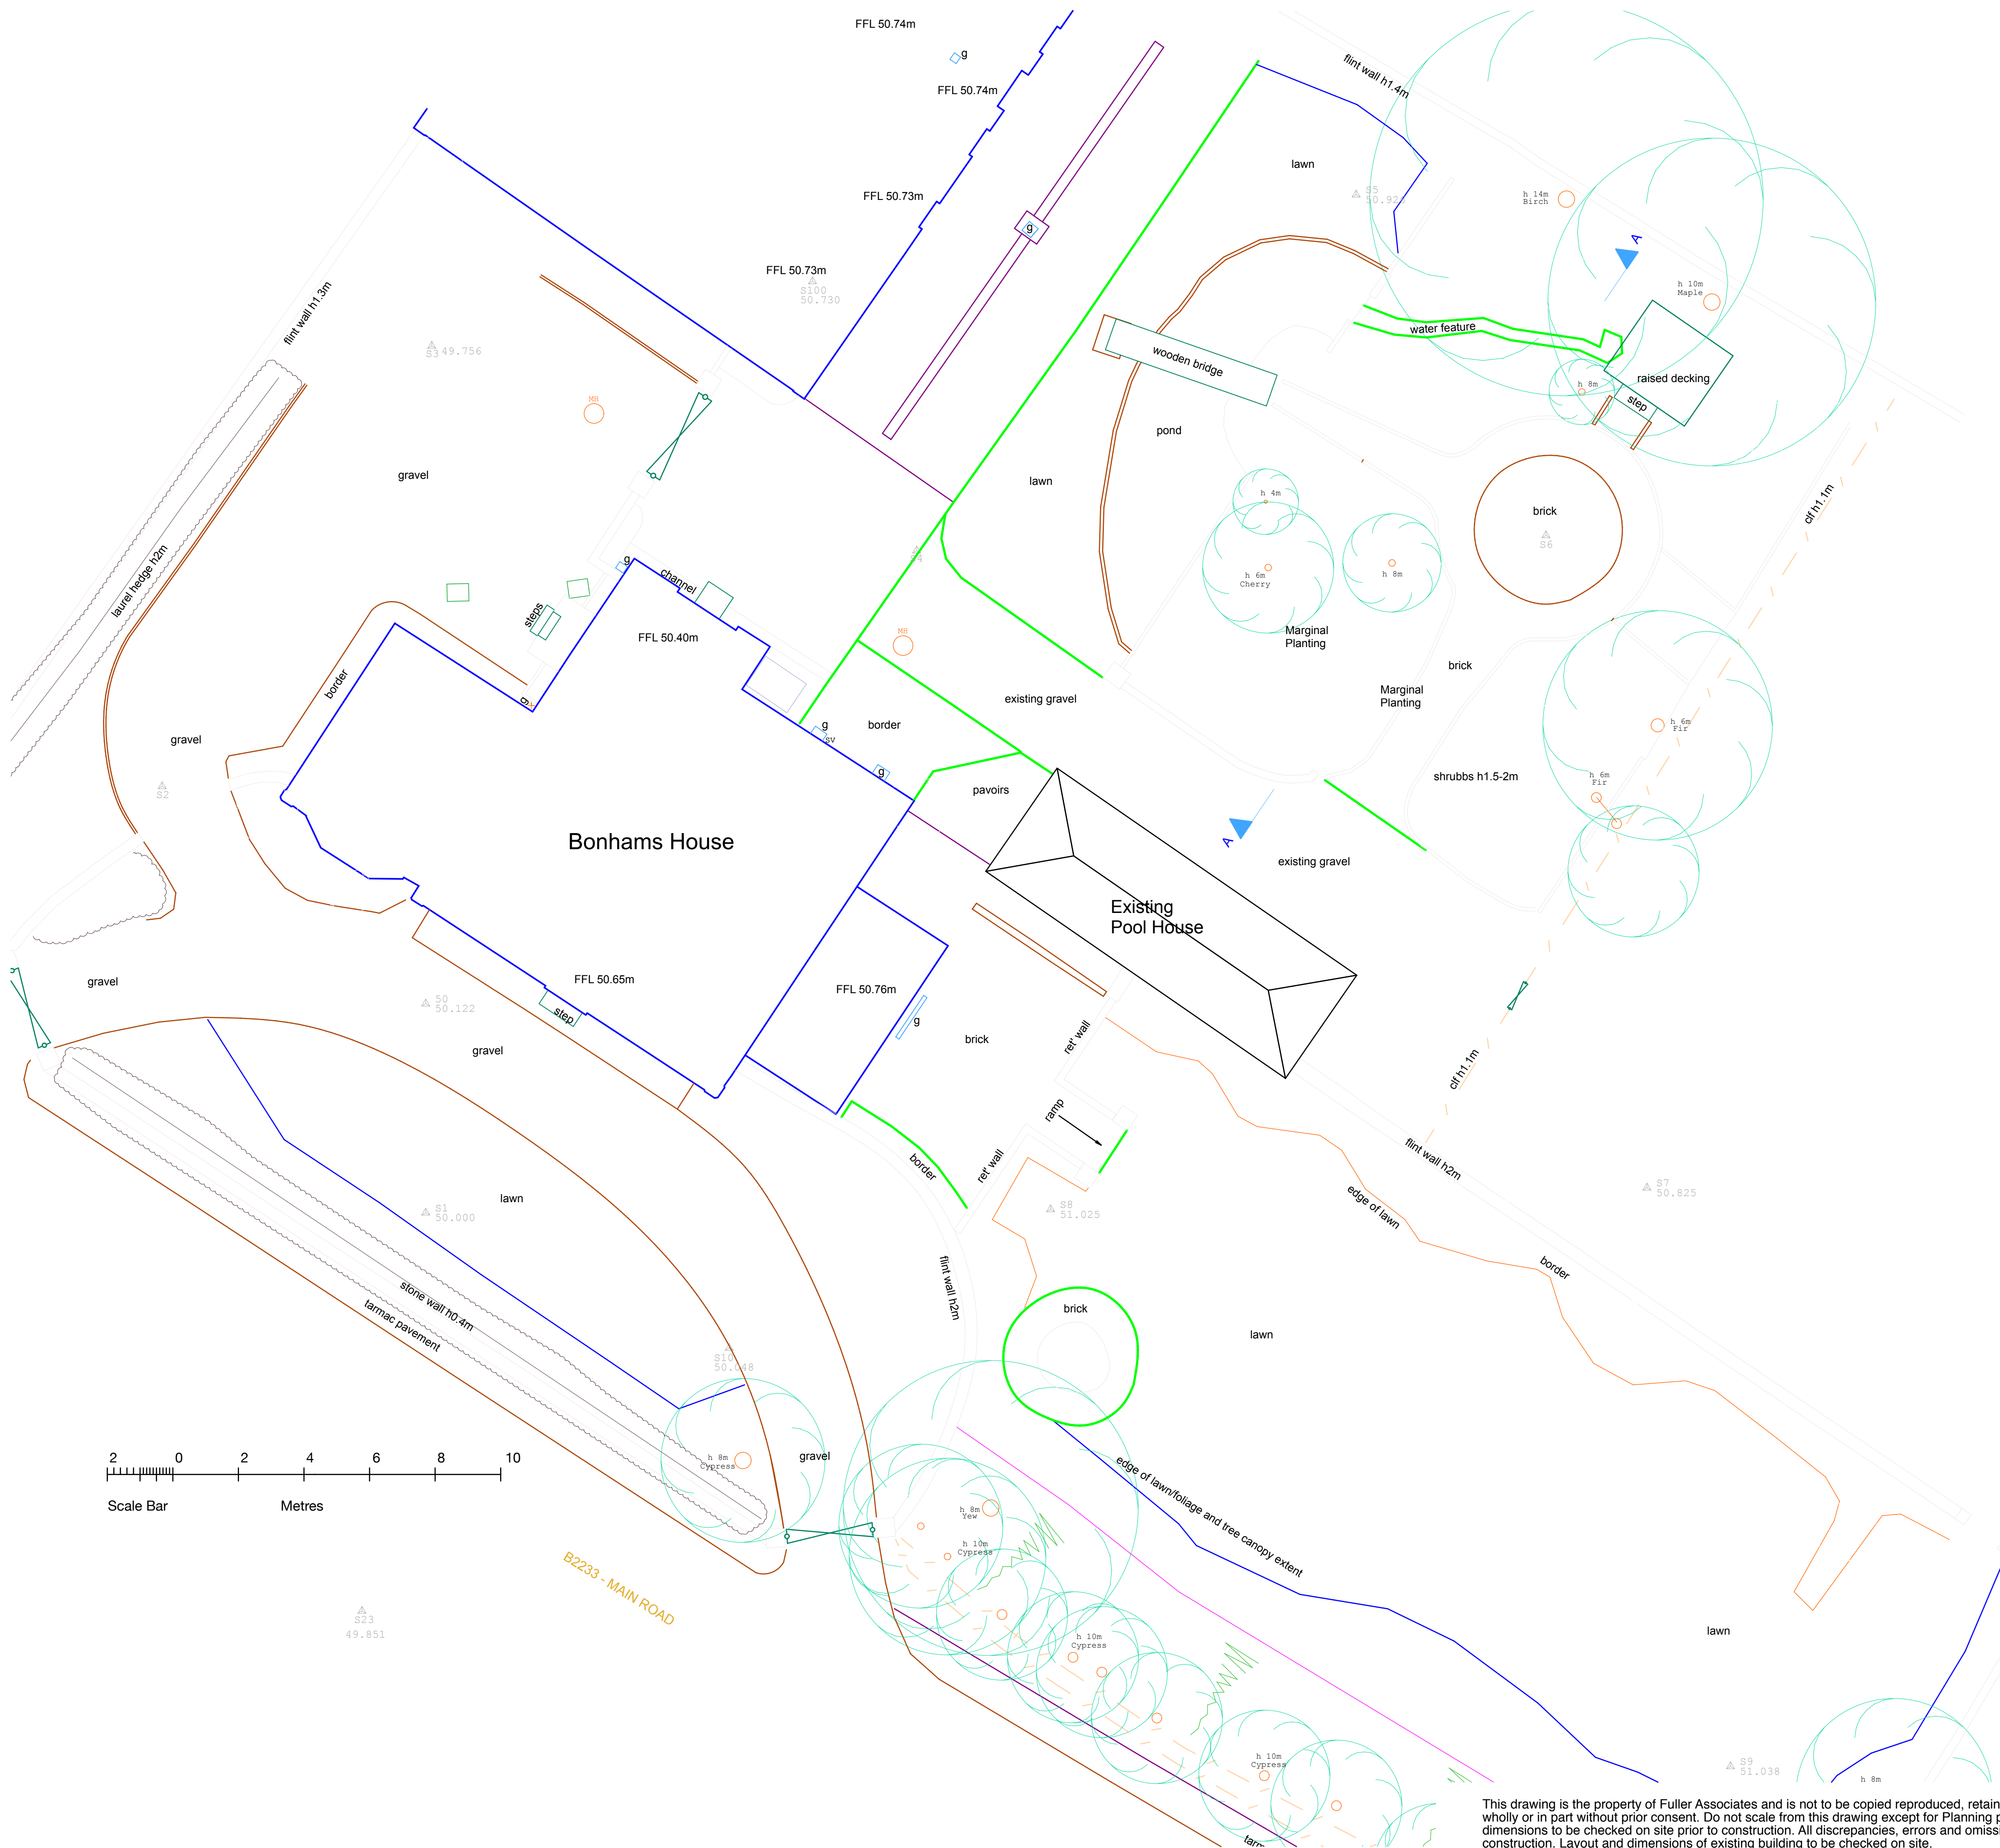

This drawing is the property of Fuller Associates and is not to be copied reproduced, retained or disclosed to any unauthorised person either wholly or in part without prior consent. Do not scale from this drawing except for Planning purposes. Use all figured dimensions only. All figured dimensions to be checked on site prior to construction. All discrepancies, errors and omissions to be reported to Fuller Associates prior to construction. Layout and dimensions of existing building to be checked on site.

FULLER ASSOCIATES Chartered Surveyors • Architectural Design tel: 01903 885444 email: info@a-fuller.co.uk www.andrewfuller.co.uk Norton Studio, School Lane, Arundel, West Sussex, BN18 9DR	
Job Title	Bonhams House, Yapton New Swimming Pool Pool house extension
Client	Mr & Mrs D Barnes
Drawing Name	External Works Existing
Drawing Status	Planning
Drawn by	AF
Checked by	
Date	Dec 18
Drawing Scale	1: 100 at A1
Drawing No	181430/ 01
Status	Revision