






Front Elevation - Plot 5

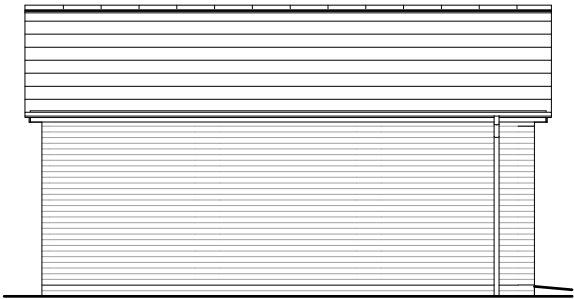


Left Elevation

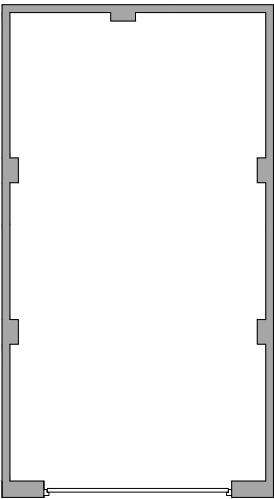

Ground Floor Plan

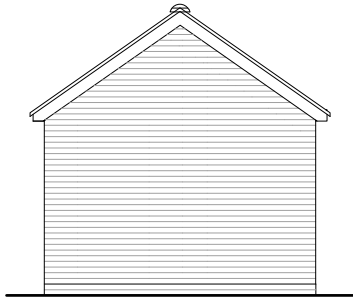


Rear Elevation

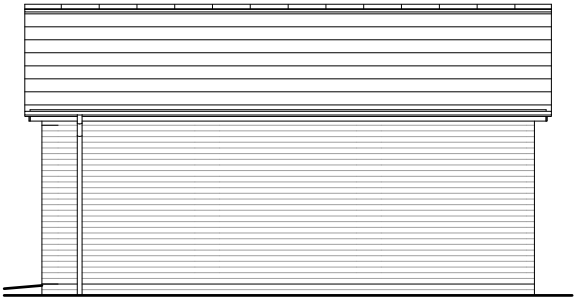

Right Elevation

Rev.	Date	Description	Drawn by
-	-	-	-
-	-	-	-
-	-	-	-
-	-	-	-
-	-	-	-
-	-	-	-

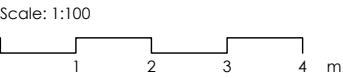

Project No: 2138	Drawing Status: PLANNING
Dwg No: 1500	Date: 16/04/25
Rev: /	Scale: 1:100@A3
Drawn by: PH/PM	Checked by: CB

Project:
Bilsham Road, Yapton

Drawing:
Single Garage -
Floor Plans & Elevations **SGS2**



Plot numbers:
5, 32, 33, 34, 35, 36, 37, 38, 39, 40, 41, 42, 43, 44, 45, 46, 47, 48,
49, 50, 51, 52, 53, 56, 57, 109, 115, 116, 117, 118, 119, 124, 125,
126, 129, 131, 132, 133, 134, 144, 145, 146, 155, 158

Refer to engineering layout for level setting out

All coloured front elevations are illustrative and brick colour may vary, refer to Materials Plan no. 1111 for full materials specification