


Includes OS Data © Crown copyright and database rights
2025 OS 0100031673
Contractors must work only to figured dimensions which are
to be checked on site.




Front Elevation - Plot 142




Left Elevation

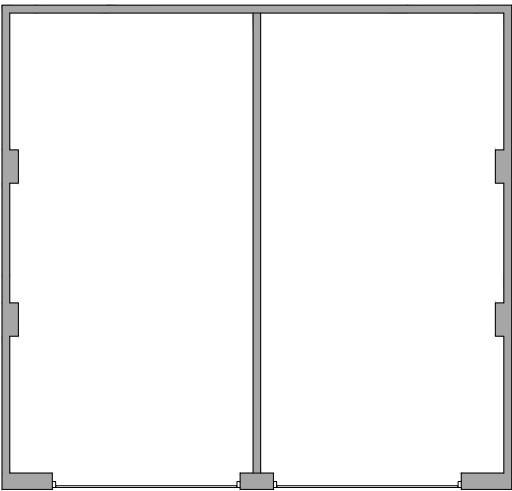

Ground Floor Plan

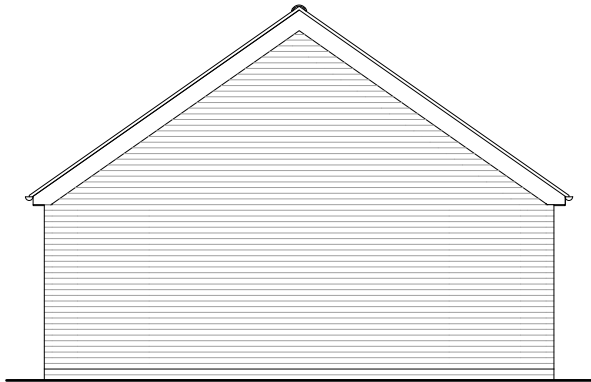


Rear Elevation

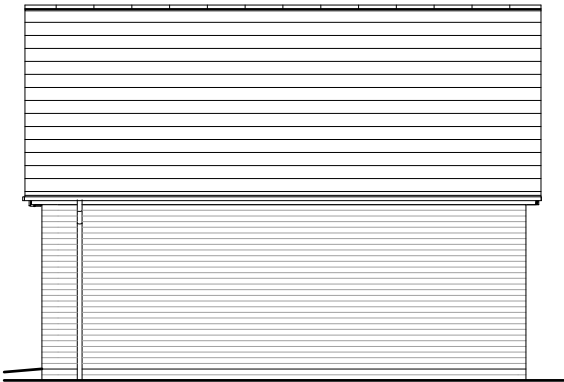

Right Elevation

-	-	-	-
-	-	-	-
-	-	-	-
-	-	-	-
-	-	-	-
-	-	-	-
-	-	-	-
Rev.	Date	Description	Drawn by

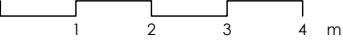Scale: 1:100


Project No: 2138	Drawing Status: PLANNING
Dwg No: 1501	Date: 16/04/25
Rev: /	Scale: 1:100@A3
Drawn by: PH/PM	Checked by: CB

Project:
Bilsham Road, Yapton

Drawing:
Twin Garage -
Floor Plans & Elevations **DGT4**



Prepared By:



PLACE
BY DESIGN
architecture | urban design | visualisation
© Copyright PLACE By Design
www.placebydesign.co.uk

Plot numbers:
120/121, 142/143, 156/157, 165/166

Refer to engineering layout for level setting out

All coloured front elevations are illustrative and brick colour may vary, refer to Materials Plan no. 1111 for full materials specification