

LEGEND

Play Equipment

- ① **Jumping Disc (6.06000)**
Providing balancing, rocking and jumping play.
Fall height of ≤ 0.60 m.
As supplied by Timberplay (Tel: 0114 282 3474) or similar approved. To be installed to Manufacturer's details.
- ② **Balance Blocks (6.51700)**
Providing balancing. Fall height of ≤ 0.60 m.
As supplied by Timberplay (Tel: 0114 282 3474) or similar approved. To be installed to Manufacturer's details.

Natural play features


Boulders and stepping logs.

Furniture

- FT1 **Proposed seating**
Zenith Seat with recycled plastic slats, framework and posts in plastic coated finish (ZEN 6A)
As supplied by Furnitubes (Tel: 020 8378 3200) or similar approved. To be installed to Manufacturer's details.
Note: If possible, furniture to be locally sourced to reduce travel and carbon footprint.

MAINTENANCE AND INSPECTION

Play Areas Inspection: The Contractor shall allow a sum to maintain ensure that the play areas are inspected **weekly** in accordance with ROSPA Information Sheet Number 24 (see Landscape Maintenance & Management Specification). In addition, the Contractor shall allow a sum to maintain ensure that the play area is inspected **annually** in accordance with ROSPA Guidance and EN11767. Inspection should be done by an independent specialist. A report should be written covering site safety and condition of equipment, surfacing and ancillary safety items and compliance with EN1176 where relevant. The report should include any remedial action required with an assessment of the degree of risk.

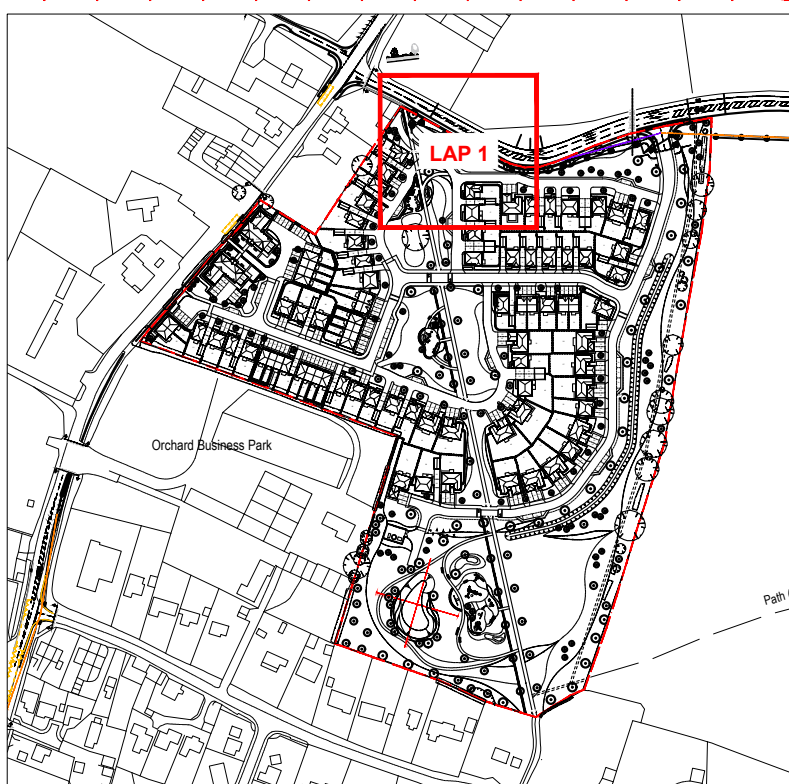

Play Area Location - Scale NTS@A1



Play Equipment 1



Play Equipment 2



Proposed planting




Natural play features - Stepping Logs



Natural play features - Boulders



Proposed planting

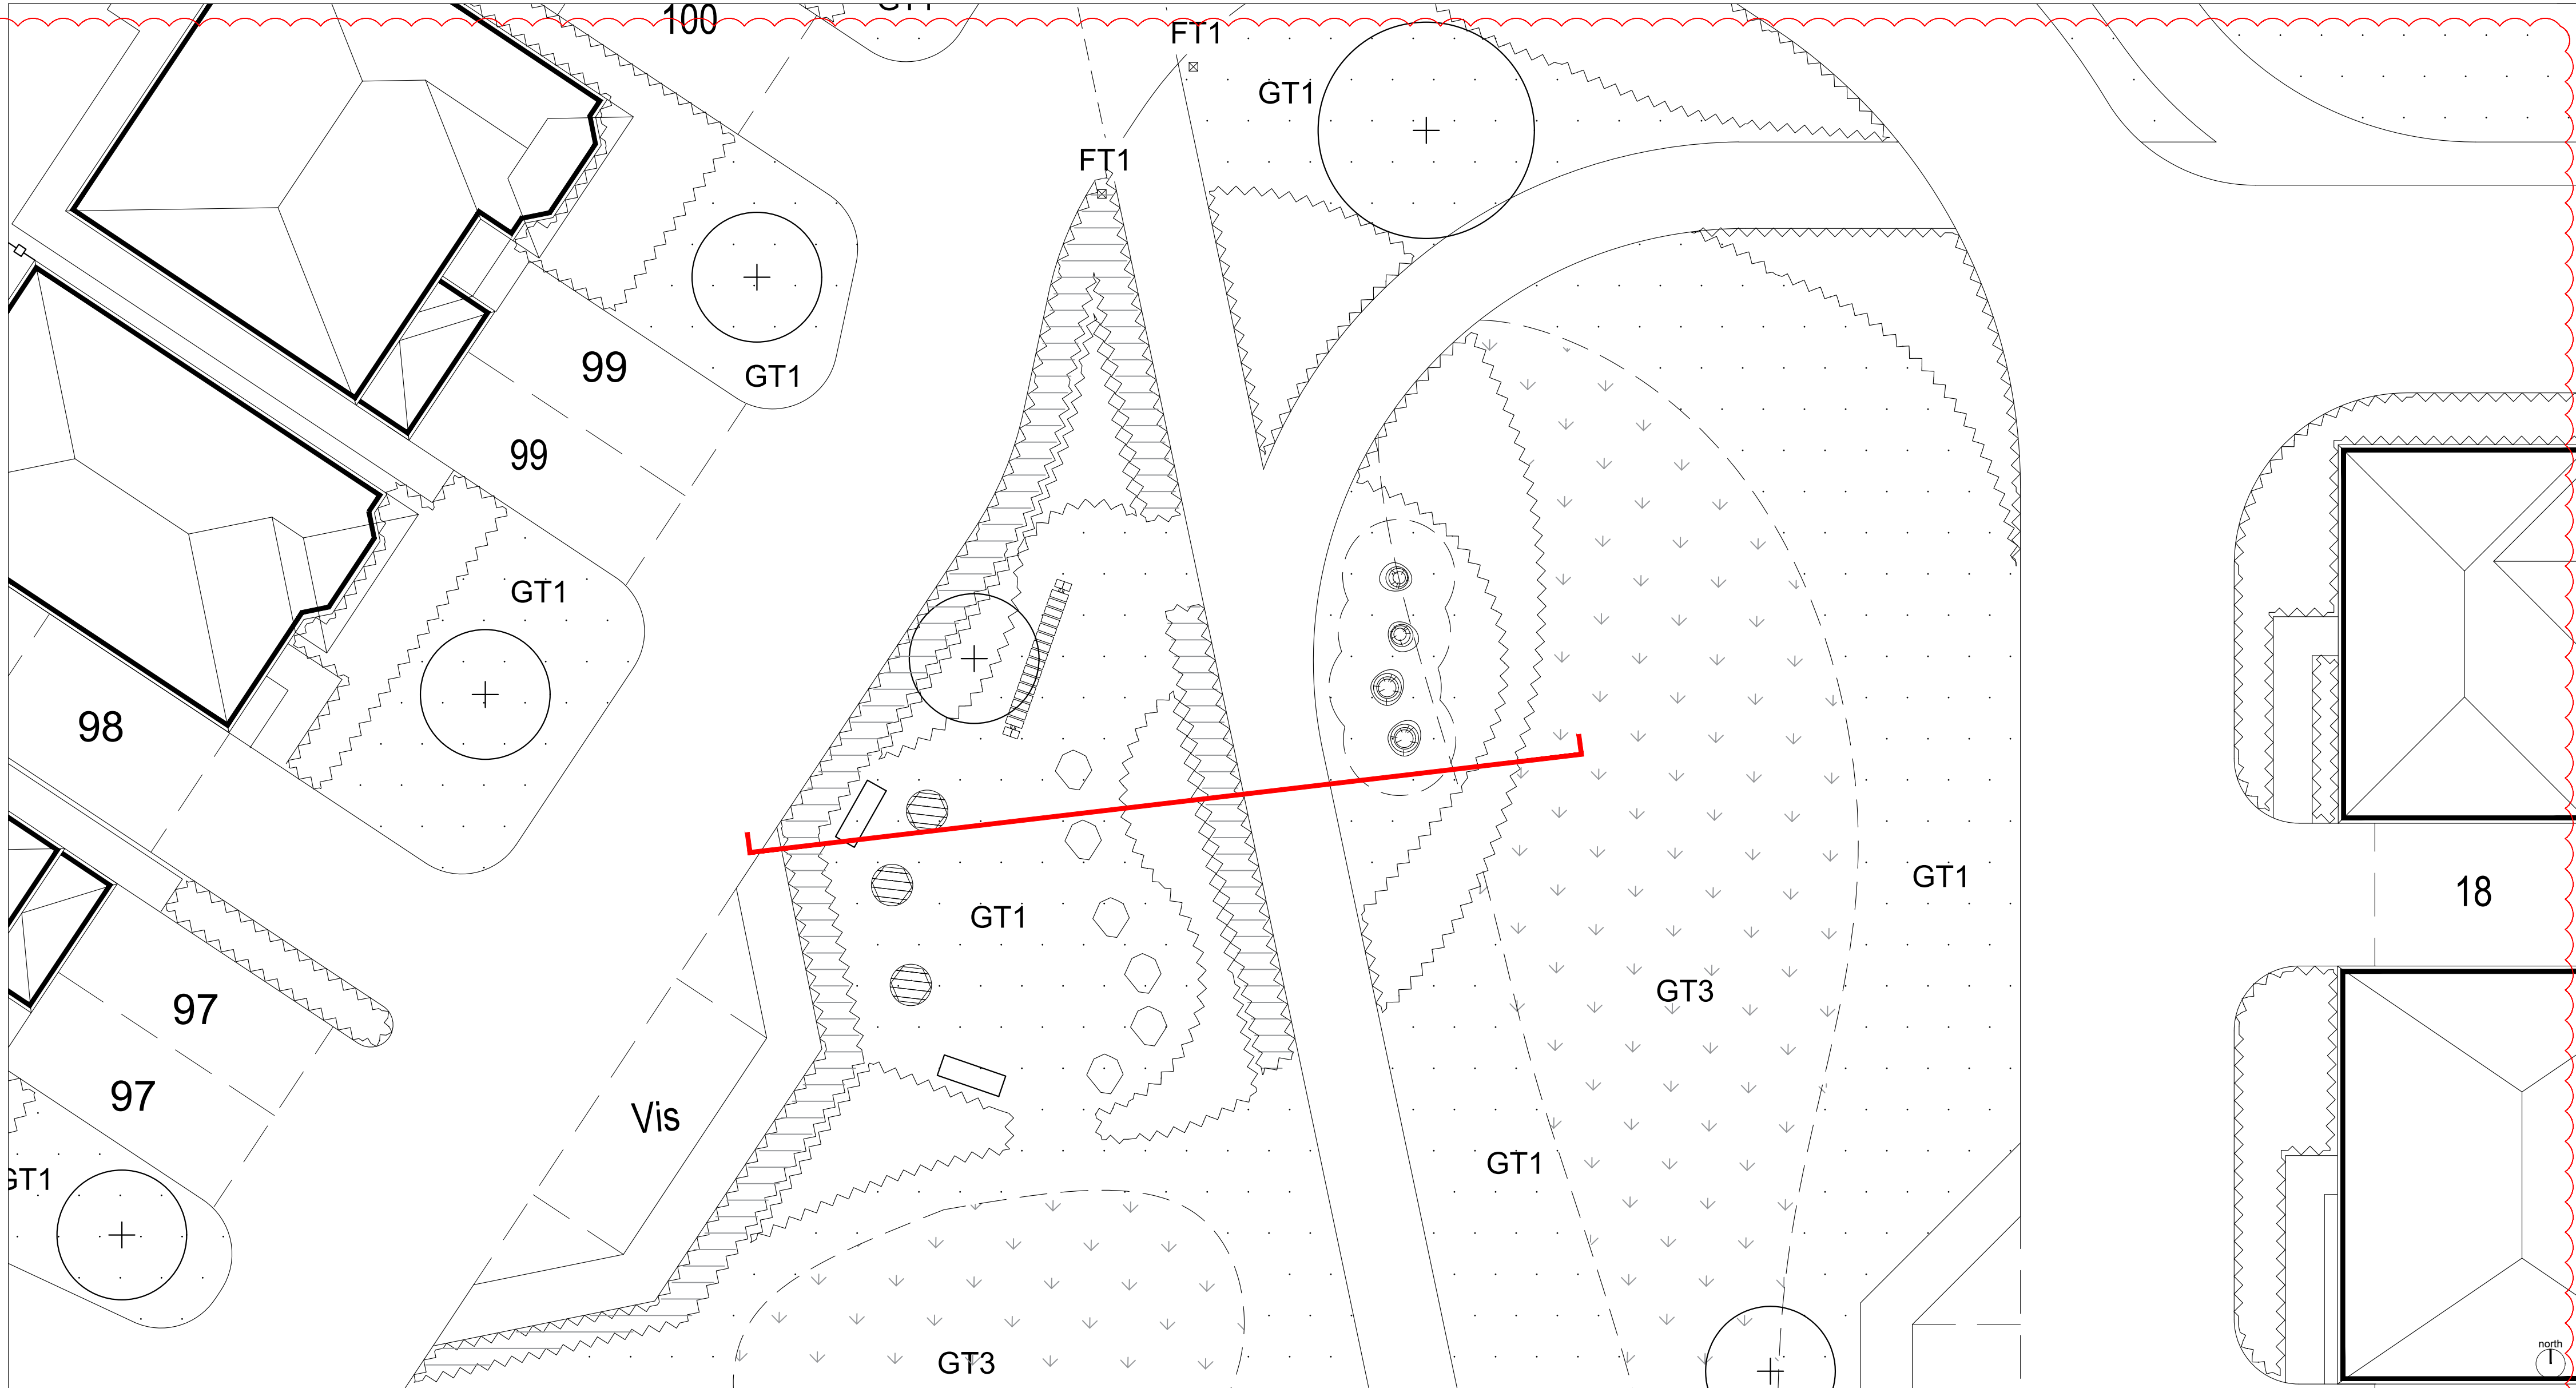

Play Area (LAP 1) - Scale 1:100@A1



Play Area (LAP 1) Section - Scale 1:50@A1

This drawing was created by the author and is the property of the author. It is not to be used for any other purpose without the written consent of the author.

Copyright 2017. All rights reserved. Reproduction in whole or in part is prohibited without the written consent of the author.

External References:
• D2831 Ford Lane, Yapton, West Sussex/Drawing02/Architect/200727_Site Layout - Rev:1A05_43_PLANNING LAYOUT - Copy
• D2831 Ford Lane, Yapton, West Sussex/Drawing07/Architect/200727_Site Layout - Rev:1A05_43_PLANNING LAYOUT - Copy
• D2831 Ford Lane, Yapton, West Sussex/Drawing01/Client/200727_Site Layout - Rev:1A05_43_PLANNING LAYOUT - Copy

- ① **Note for Contractors**
This drawing should be considered along with the risk information contained in the CDM Pre-construction information. This information will include details of the SIGNIFICANT risks which have been identified which may arise from constructing the design shown on this drawing. A Competent Contractor should be aware of the typical risks associated with doing the work.
- ⚠ **Note for Workers**
DO NOT START YOUR WORK unless you know the Risks and Controls relating to the work on this drawing (including SAFE SEQUENCES OF WORK and EQUIPMENT).
- ⚠ **Note for Workers**
Do not issue copies of parts of this drawing without the above Note for Workers (unless you are sure that the Workers can undertake the work safely).

fabik landscape architects

Lentons House | 15 Lentons Street | Abingdon | Hampshire | GU24 1HG
T: 01420 993250 | E: info@fabrik.co.uk | W: www.fabrik.co.uk

Project: Ford Lane, Yapton, West Sussex Redrow Homes Limited

Detailed Play Provision - LAP 1

ISSUED FOR PLANNING APPROVAL

Project Number: D2831 Origin: FAB Zone: 00 Level: XX File Type: DR Role: L Number: 0502 Revision: PL05

Drawn By: pm Checked By: sg Date of First Issue: As shown@A1Feb | 2020

Project Number: D2831 Origin: FAB Zone: 00 Level: XX File Type: DR Role: L Number: 0502 Revision: PL05

Drawn By: pm Checked By: sg Date of First Issue: As shown@A1Feb | 2020

Project Number: D2831 Origin: FAB Zone: 00 Level: XX File Type: DR Role: L Number: 0502 Revision: PL05