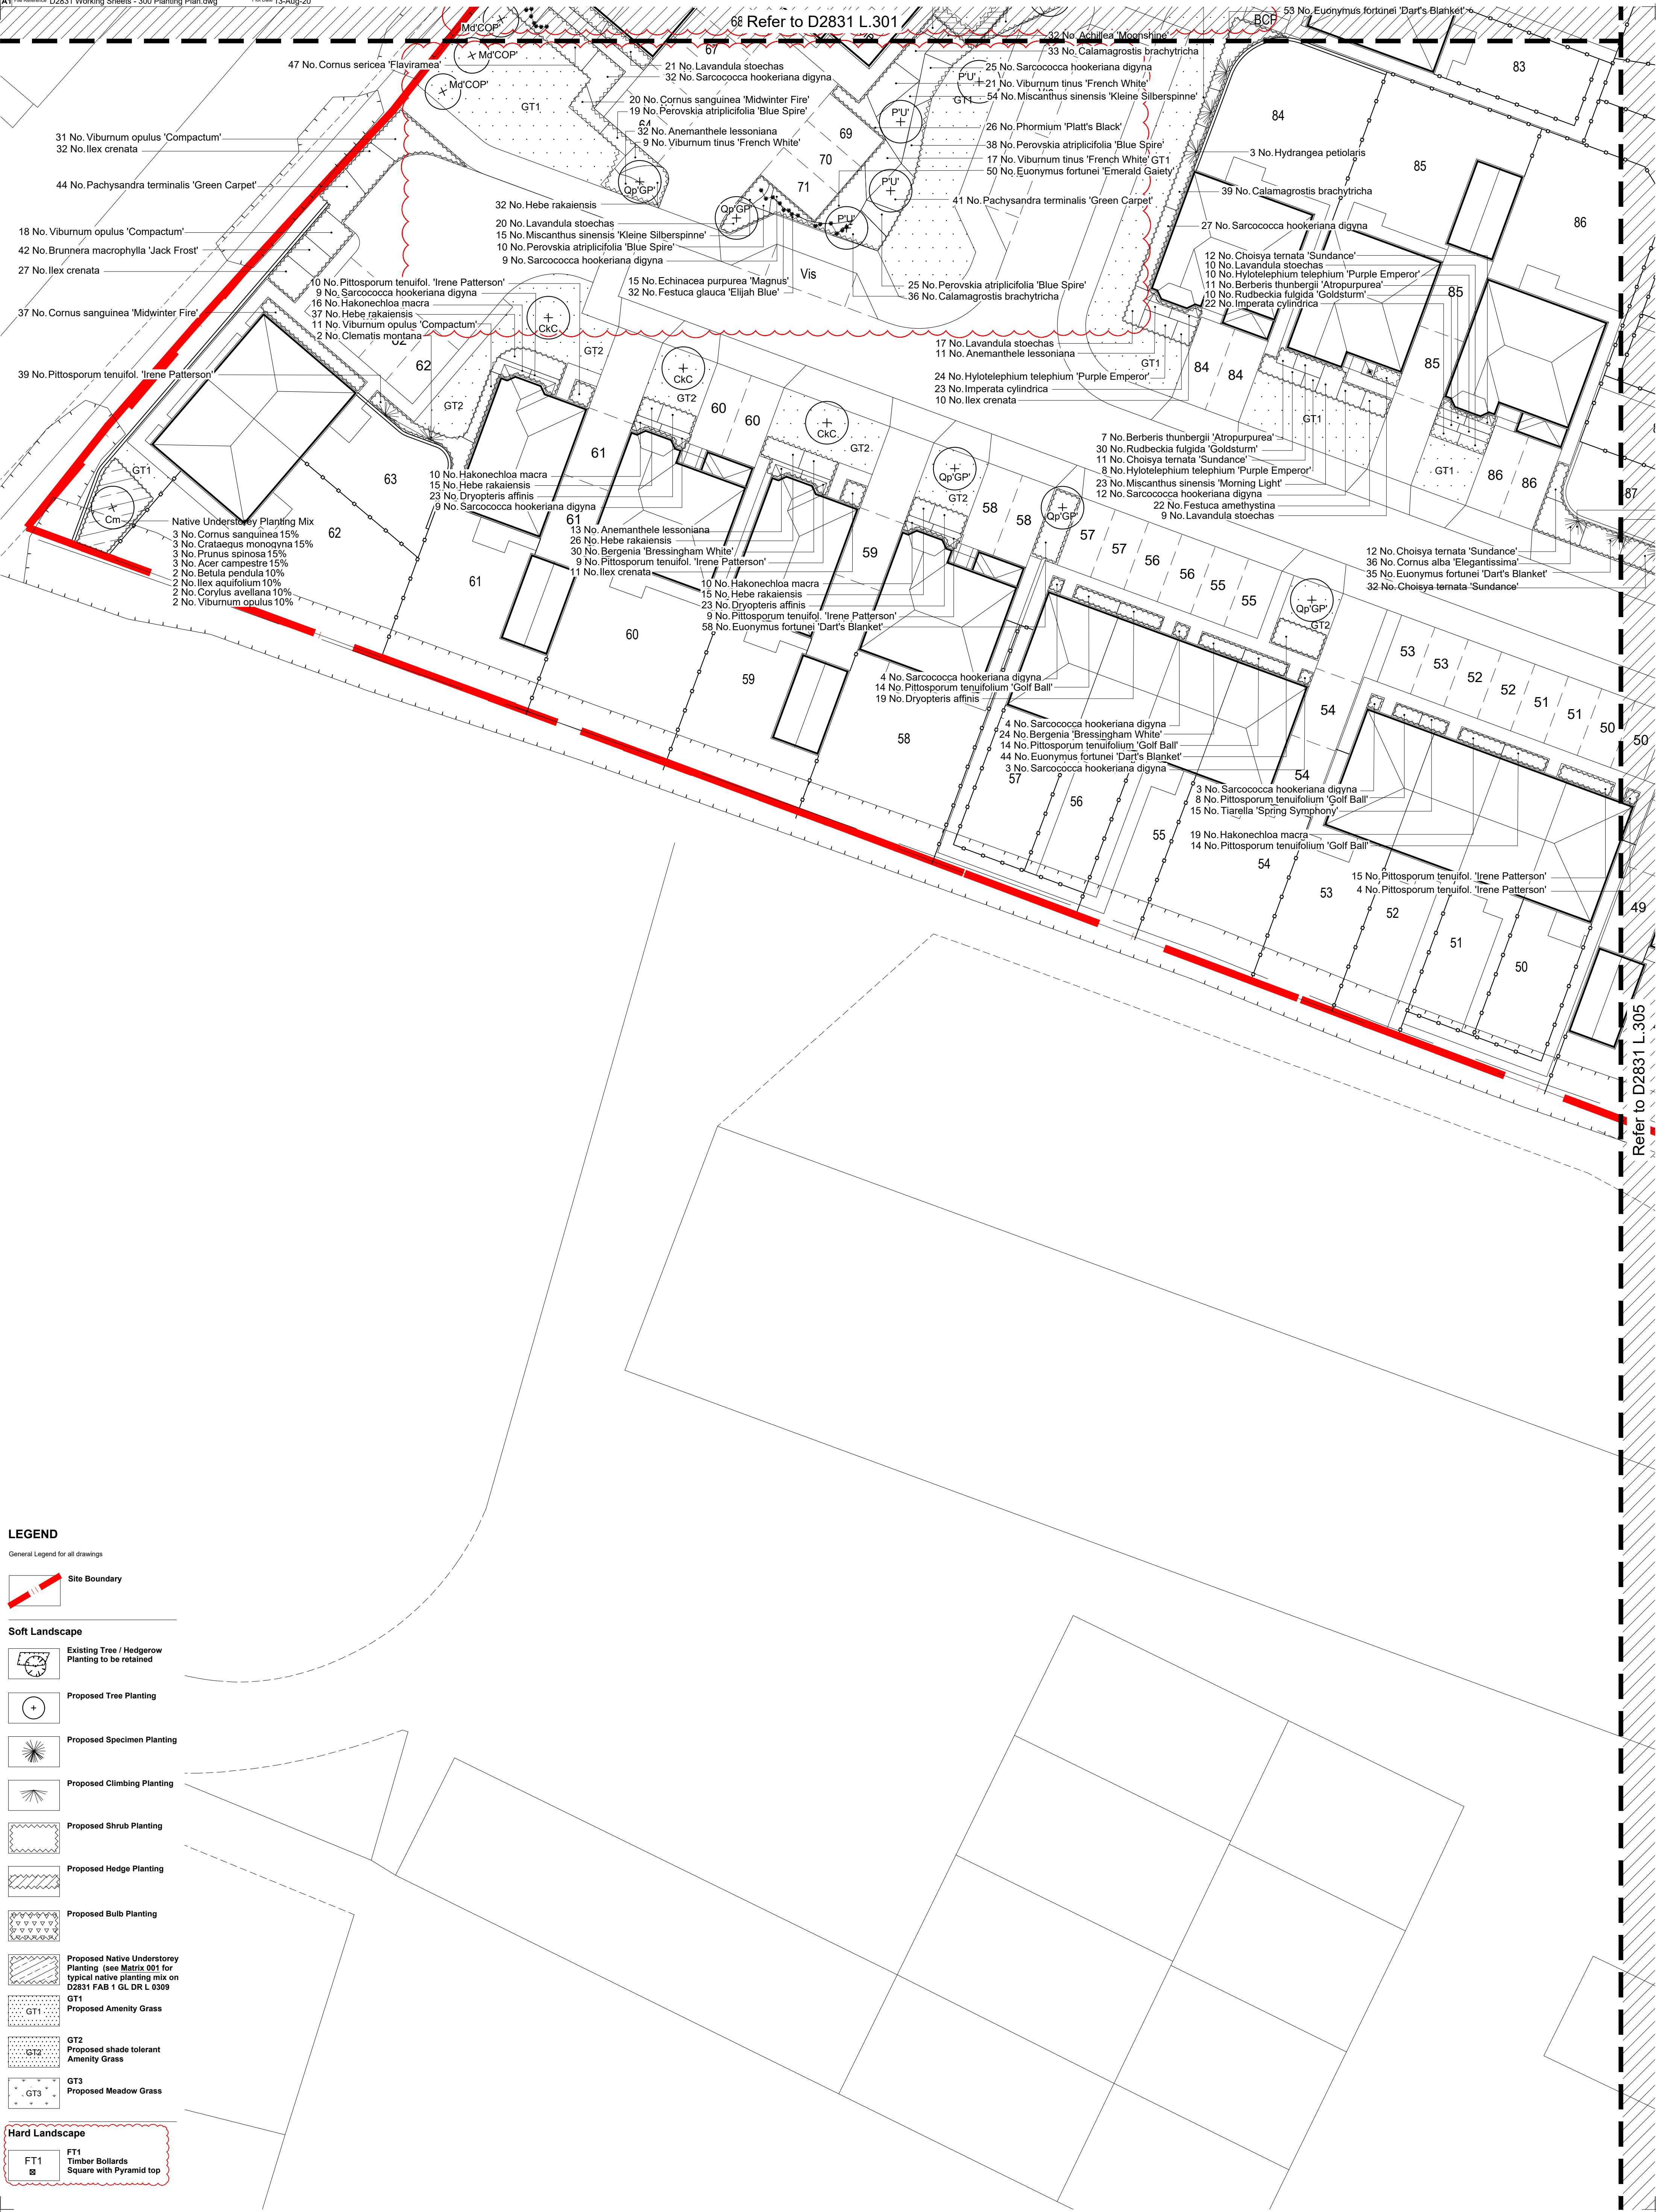
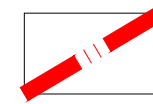


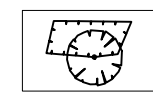
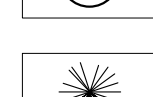
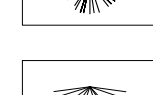
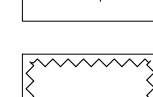
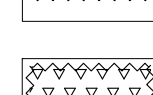


LEGEND

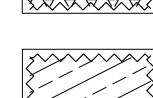
General Legend for all drawings



Soft Landscape

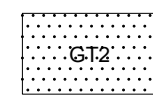
 **Proposed Tree Planting** **Proposed Specimen Planting**
Proposed Climbing Planting **Proposed Shrub Planting**
Proposed Hedge Planting

110





GT1



GT2
Proposed shade tolerance



GT3	GT6 Proposed Meadow Grass
-----	------------------------------

Hard Landscape



FT1
Timber Bollards

Copyright 2017. All rights reserved. Reproduction number 1000000. Use Open Access to CC-BY copyright and published 19th April 2017. Annual Photography to XXXXXXX					
PL07	14.08.2020	Amended in line with engineers drawings and client instructions.	nm	sg	
PL08	31.07.2020	Amended following new Architects layout	nm	tp	
PL05	16.06.2020	Amended following comments received and updated layout	nm	sg	
PL04	03.06.2020	Amended following new Architects layout	nm	wn	
PL03	10.01.2020	Amended following new Architects layout	pm	sg	
PL02	22.11.2019	Amended following new Architects layout	pm	sg	
PL01	18.11.2019	Issued for Planning	pm	sg	
	Revision	Drawings	Drawings	Drawings	Drawings

Declaration:

1. This drawing is copyright of fabrik ltd. It must not be copied or reproduced without written consent from the owner.

2. Do not scale from this drawing. Only figured dimensions are to be taken from this drawing.

3. As drafter you must visit site and be responsible for taking and checking all dimensions related to the works shown on the drawing prior to construction.

4. This drawing uses coloured lines. Please do not rely on a monochrome copy.

External References:

- D:\2031 Ford Lane, Yaphon, West Sussex\Drawings\02 Architect\202772_Site Layout - Revit\A855_426_PLANNING LAYOUT - Standard\A855_426_PLANNING LAYOUT - Copy
- D:\2031 Ford Lane, Yaphon, West Sussex\Drawings\02 Architecture\AutoCAD\Design\2591_nif_solid.dwg
- D:\2031 Ford Lane, Yaphon, West Sussex\Drawings\02 Architecture\AutoCAD\Design\2591_nif_solid.dwg
- D:\2031 Ford Lane, Yaphon, West Sussex\Drawings\02 Architecture\AutoCAD\Design\2591_nif_boundary.dwg
- D:\2031 Ford Lane, Yaphon, West Sussex\Drawings\01 Client\20-10-Revised Layout\Ford Lane Layout-18-344 Cellular Tanks

