




Front Elevation



Side Elevation



Rear Elevation

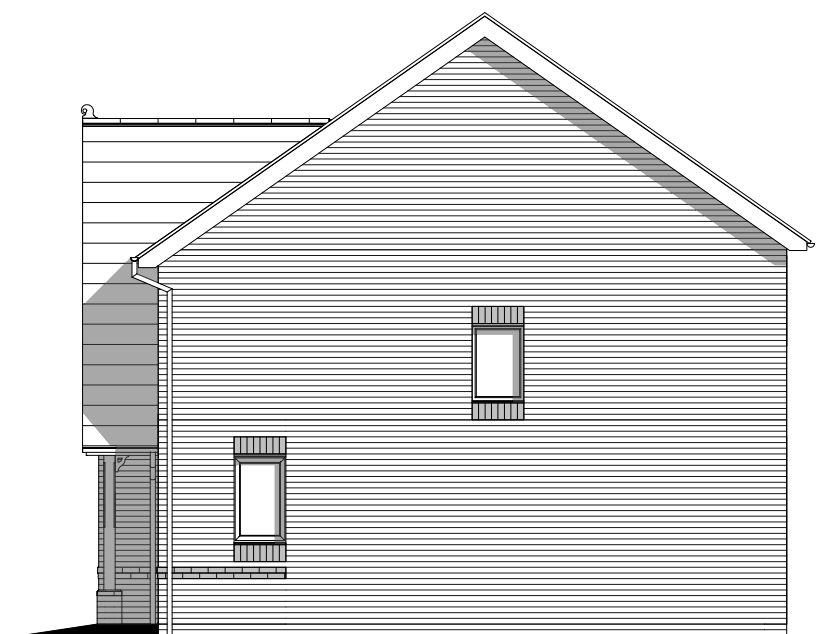

Side Elevation

Scale 1:100 @_A3
0m 1m 2m 3m 4m 5m

Letchworth

Heritage Collection
F Series

984 ft² 91.39 m²
Elevation Code: A1
Date: May 2019
EF_LETC_SM.5
Rev: A

