



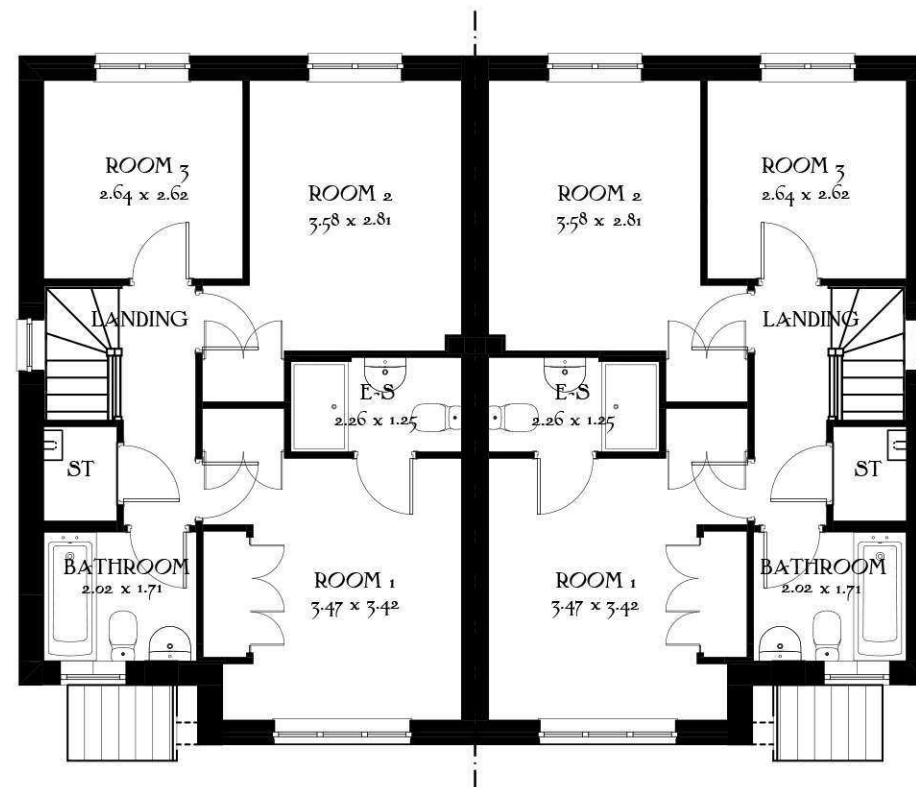

First Floor

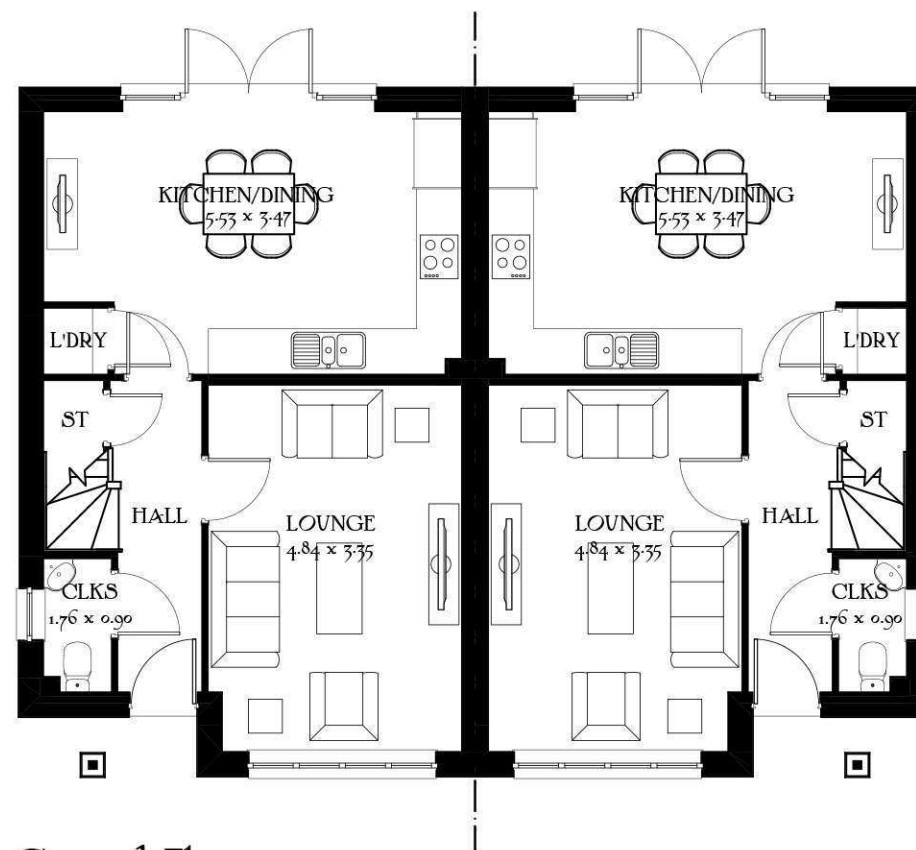

Ground Floor

Job No. A856
 Drg No. 25
 Rev. ~

Scale 1:100 @ A3
 0m 1m 2m 3m 4m 5m

Letchworth
 Special
 Heritage Collection
 F Series

984 ft² 91.39 m²

Date: May 2019
 EF_LETC_SM.5
 Rev: A