



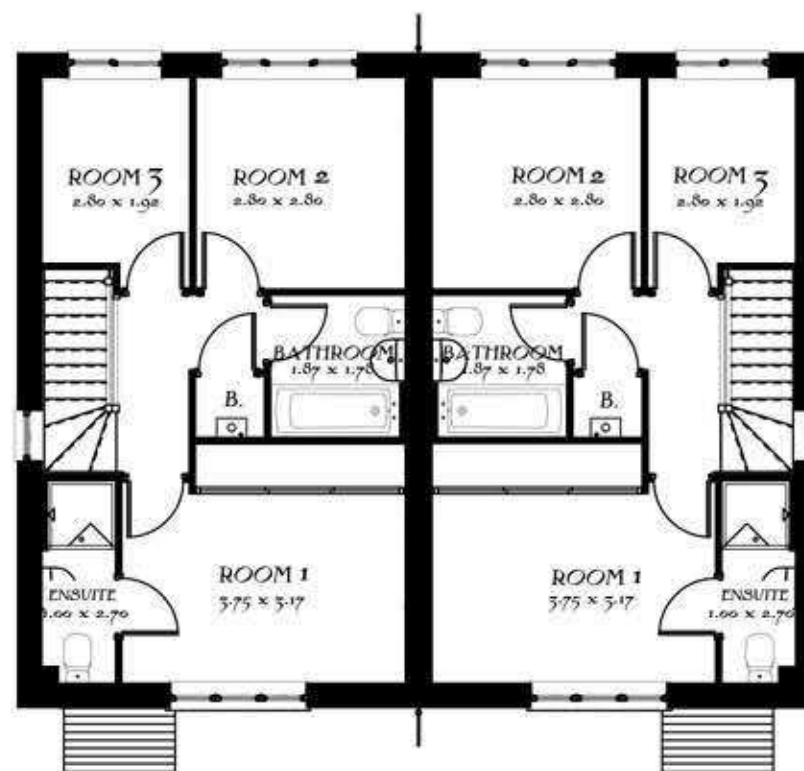

First Floor

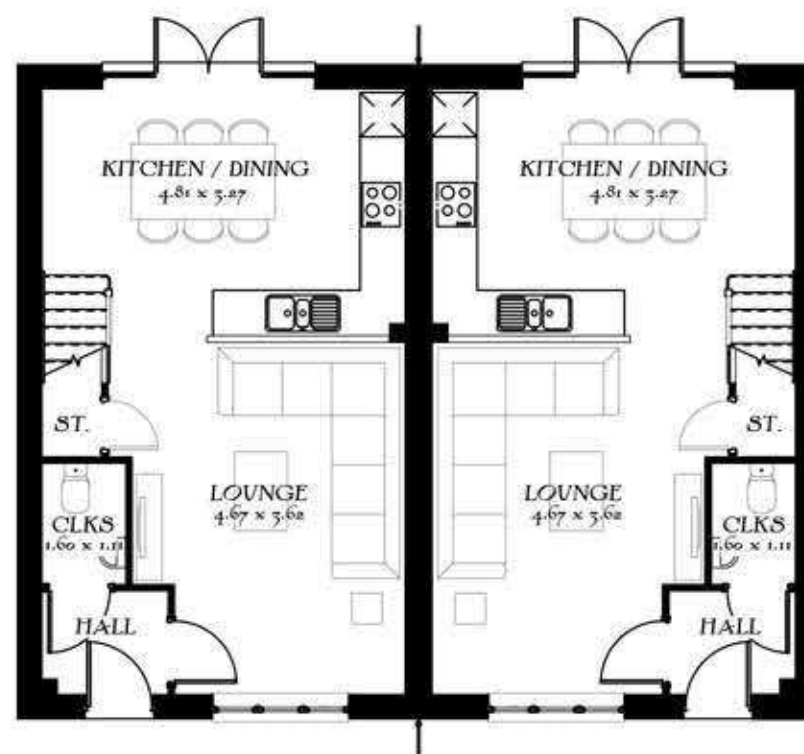

Ground Floor

Job No. A855
Drg No. 14
Rev. ~

Scale 1:100 @ A3
0m 1m 2m 3m 4m 5m

Bakewell
Semi
Heritage Collection
F Series

844 ft² 78.43 m²

