





Front Elevation




Side Elevation

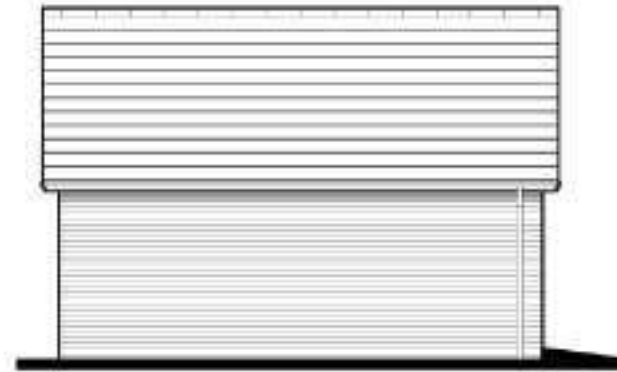

Rear Elevation

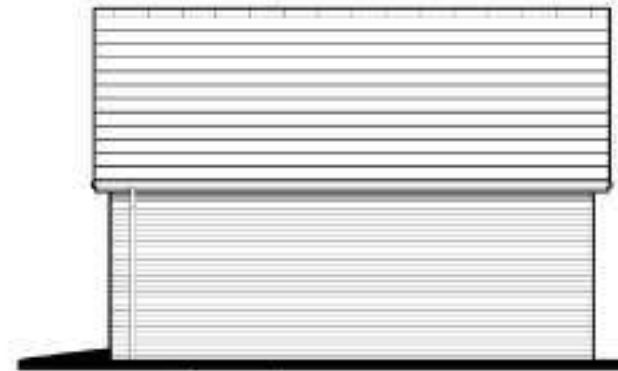

Side Elevation

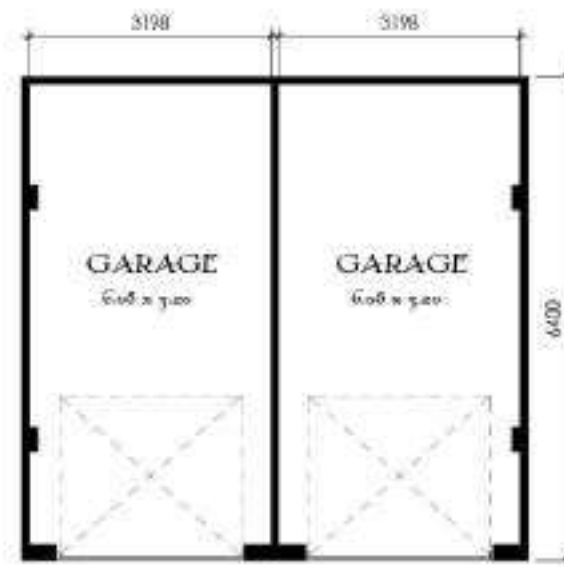

Ground Floor

Twin Garage

Heritage Collection
"2017 Edition"

EF Series Brick
210sqft(x2) 19.5m²(x2)

REV: -

Drawing scale 1:100 @ A3



Job No.	Drw No.	Rev.
A856	35	~
Scale 1:100 @ A3		
0	1	2 3 4 5 (m)