





Front Elevation

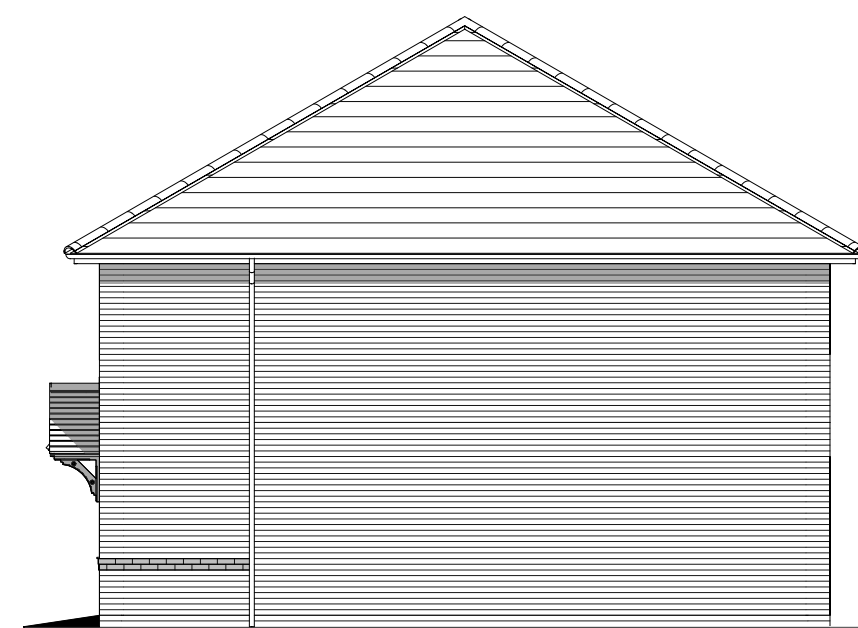

Side Elevation



Rear Elevation

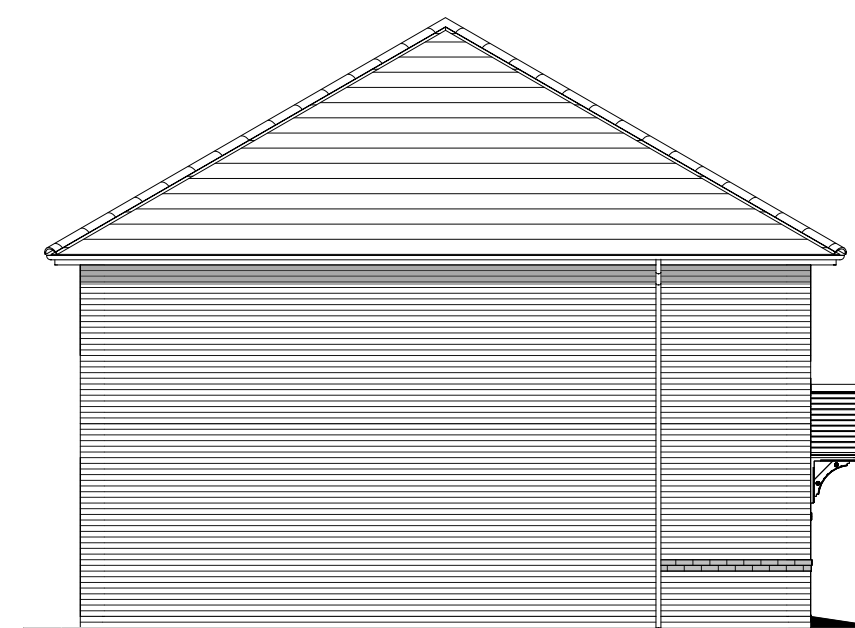

Side Elevation

Dart  
(Four Block)

Heritage Collection  
F Series

|                   |                     |                      |
|-------------------|---------------------|----------------------|
| Structural Finish | 905 ft <sup>2</sup> | 84.10 m <sup>2</sup> |
| Internal Finish   | 891 ft <sup>2</sup> | 82.73 m <sup>2</sup> |

Date: Nov 2019  
EF\_DD4\_M.3

Elevation Code: B1



Scale 1:100 @\_A3  
0m 1m 2m 3m 4m 5m