




Front Elevation



Side Elevation



Rear Elevation

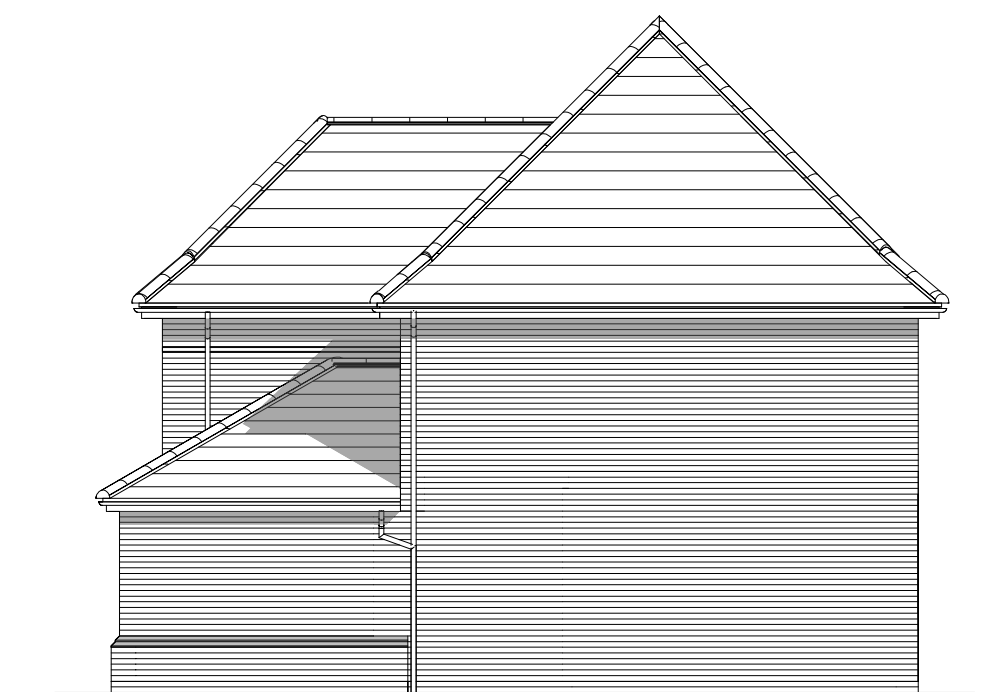

Side Elevation

Scale 1:100 @_A3
0m 1m 2m 3m 4m 5m

Sunningdale

Heritage Collection F Series

1653 ft² 153.60 m²
Elevation Code: B1
Date: May 2019
EF_SUND_DM.7
Rev: A