



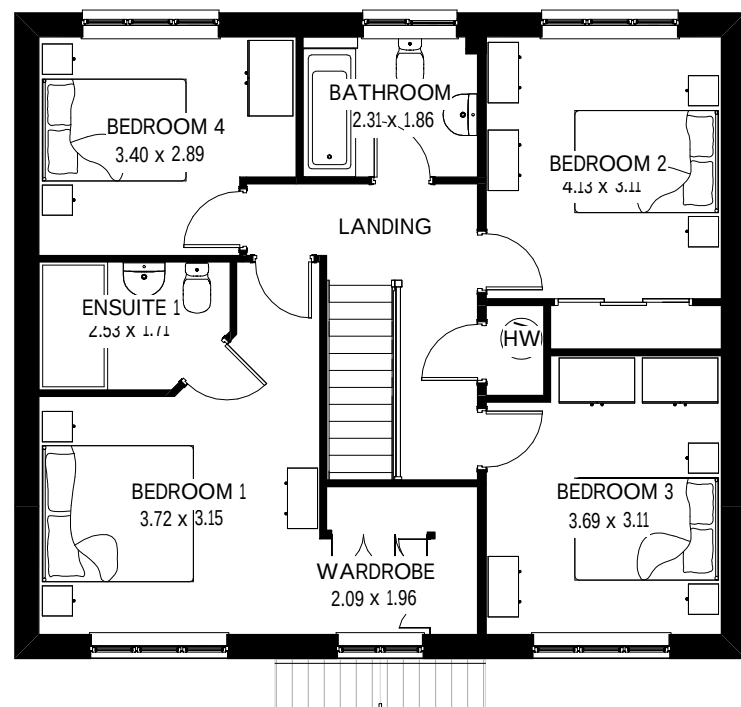


First Floor



Front Elevation

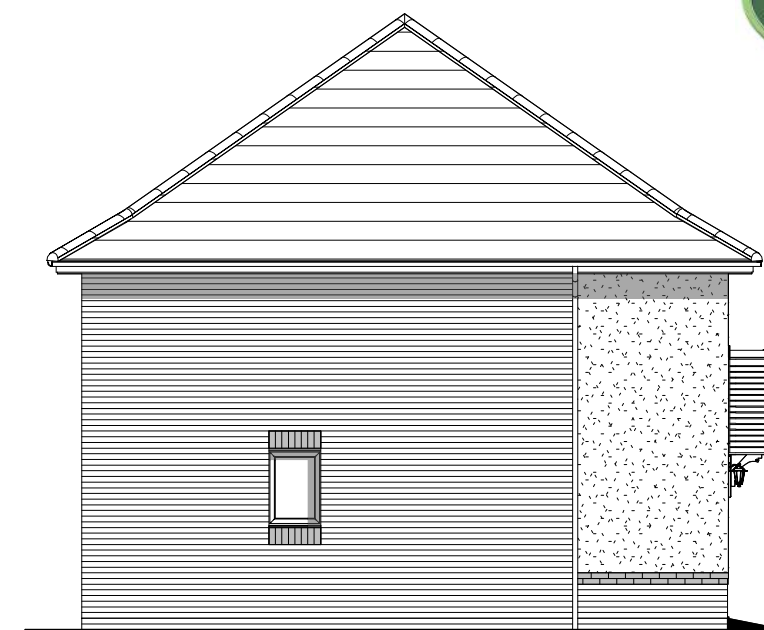


Side Elevation

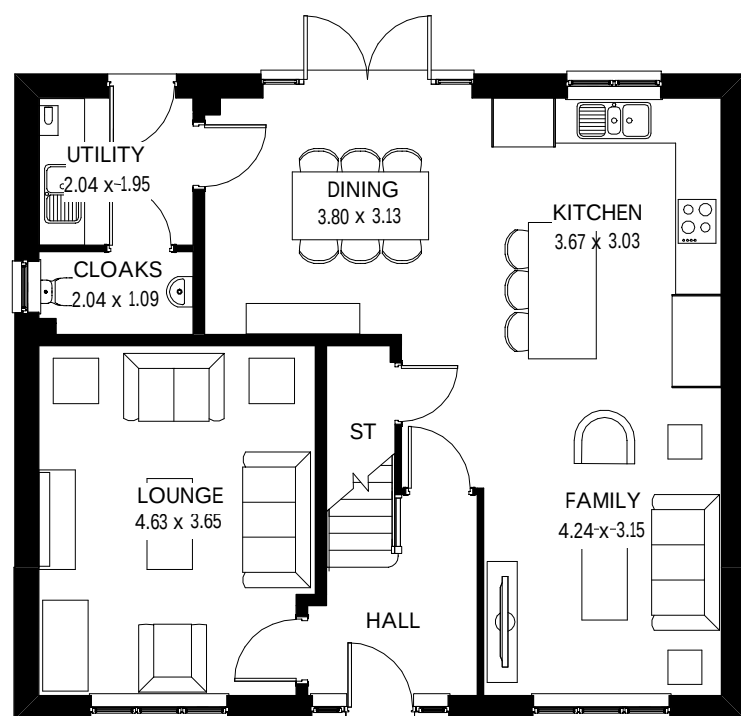

Ground Floor



Rear Elevation

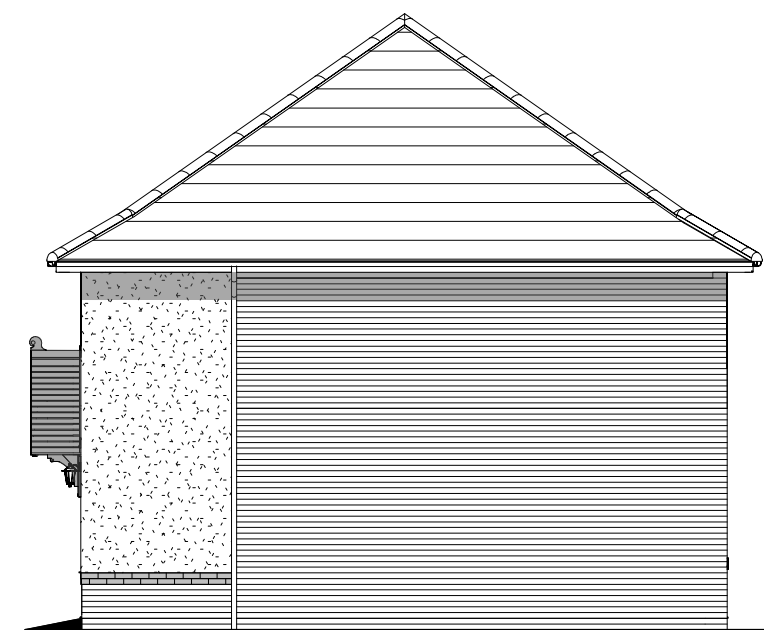

Side Elevation

Scale 1:100 @_A3
0m 1m 2m 3m 4m 5m

Harrogate

Heritage Collection
F Series

1555 ft² 144.47 m²
Elevation Code: A1
Date: April 2019
EF_HARR_DM.8
Rev: A

