


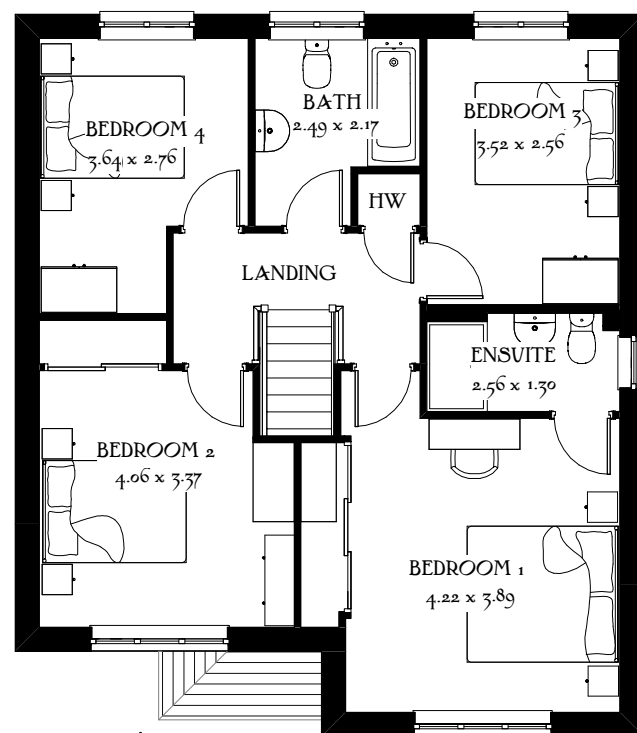


First Floor



Front Elevation



Side Elevation

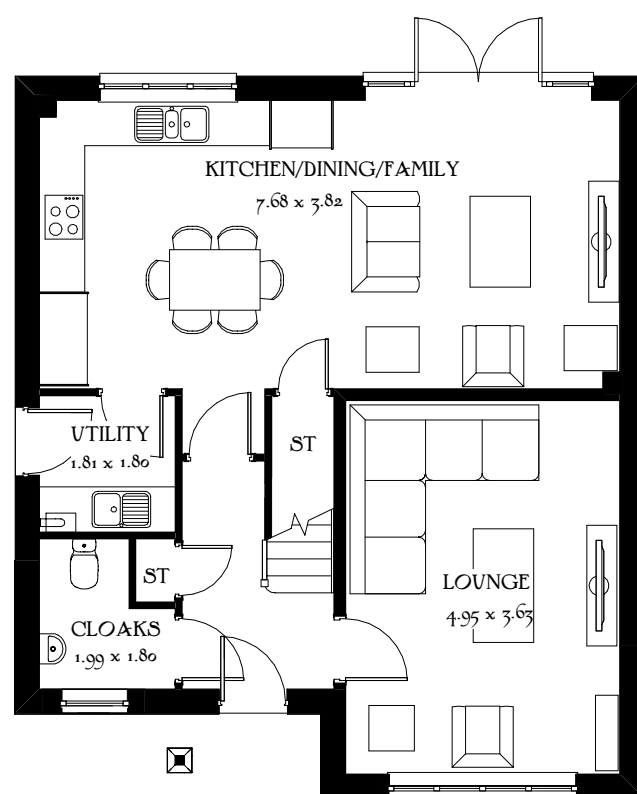

Ground Floor



Rear Elevation



Side Elevation

Scale 1:100 @_A3
0m 1m 2m 3m 4m 5m

Cambridge

Heritage Collection
F Series

1394 ft² 129.53 m²
Elevation Code: B1
Date: Mar 2020
EF_CAMB_DM.8