
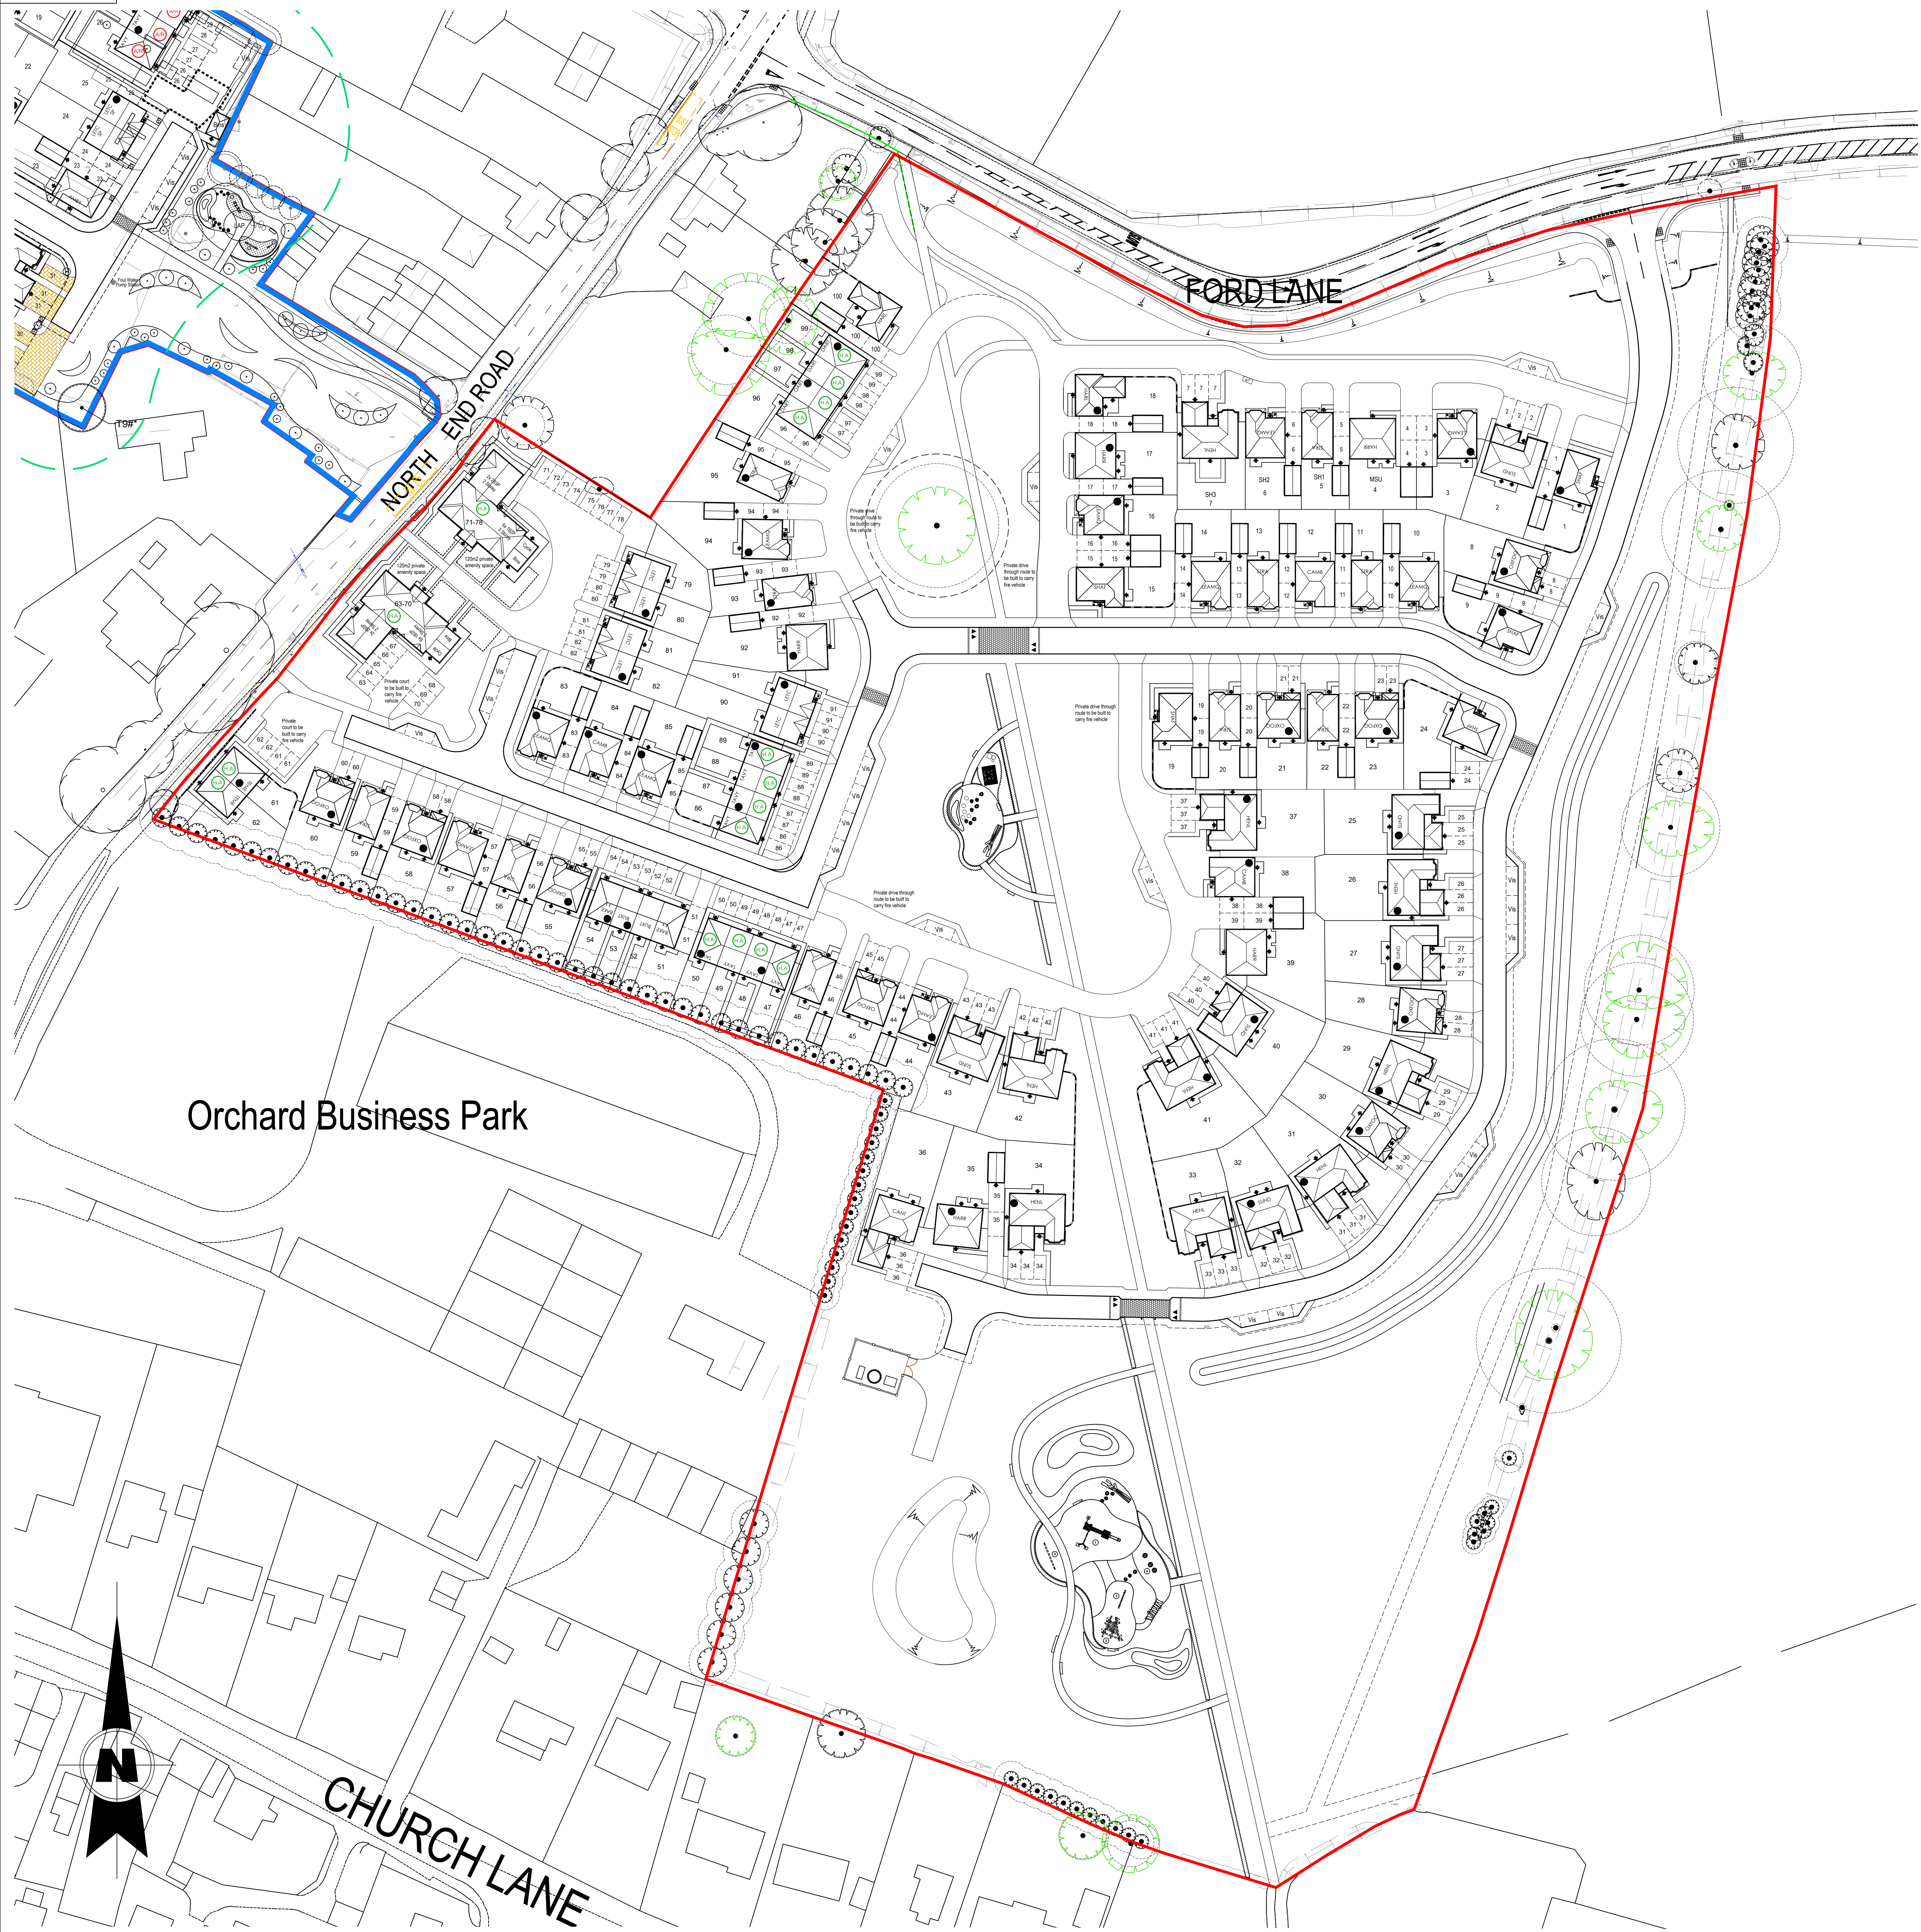
 


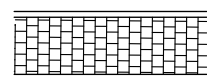

Legend.

-  Application Boundary - to be verified by Land Registry / Client
-  Indicates 1.8m high Close Boarded Fencing
-  Indicates 1.8m Brick Screen Wall
-  Indicates Low Level Wall
-  Pedestrian crossing points
Charcoal block paviments
-  Autumn Gold block paviments
-  Brindle block paviments
-  Affordable dwellings
-  Buildings to be demolished
-  Trees to be removed

[illegible]

Brindleway amended and path near plot 61 made wider.	GVP	30/09/2020
--	-----	------------

ev:	Description:	Initials:	Date:
-----	--------------	-----------	-------



Client:
REDROW HOMES SOUTHERN
COUNTIES LTD

Project:
FORD LANE, YAPTON (SOUTHERN
PARCEL)

Title:
PLANNING LAYOUT

Date: 02/09/2020 Scale: 1:500 @ A0
Drawn by: GVP Checked by: ~

Job No.	Drg No.	Rev.
A 855	065	A

Scale Check:

