




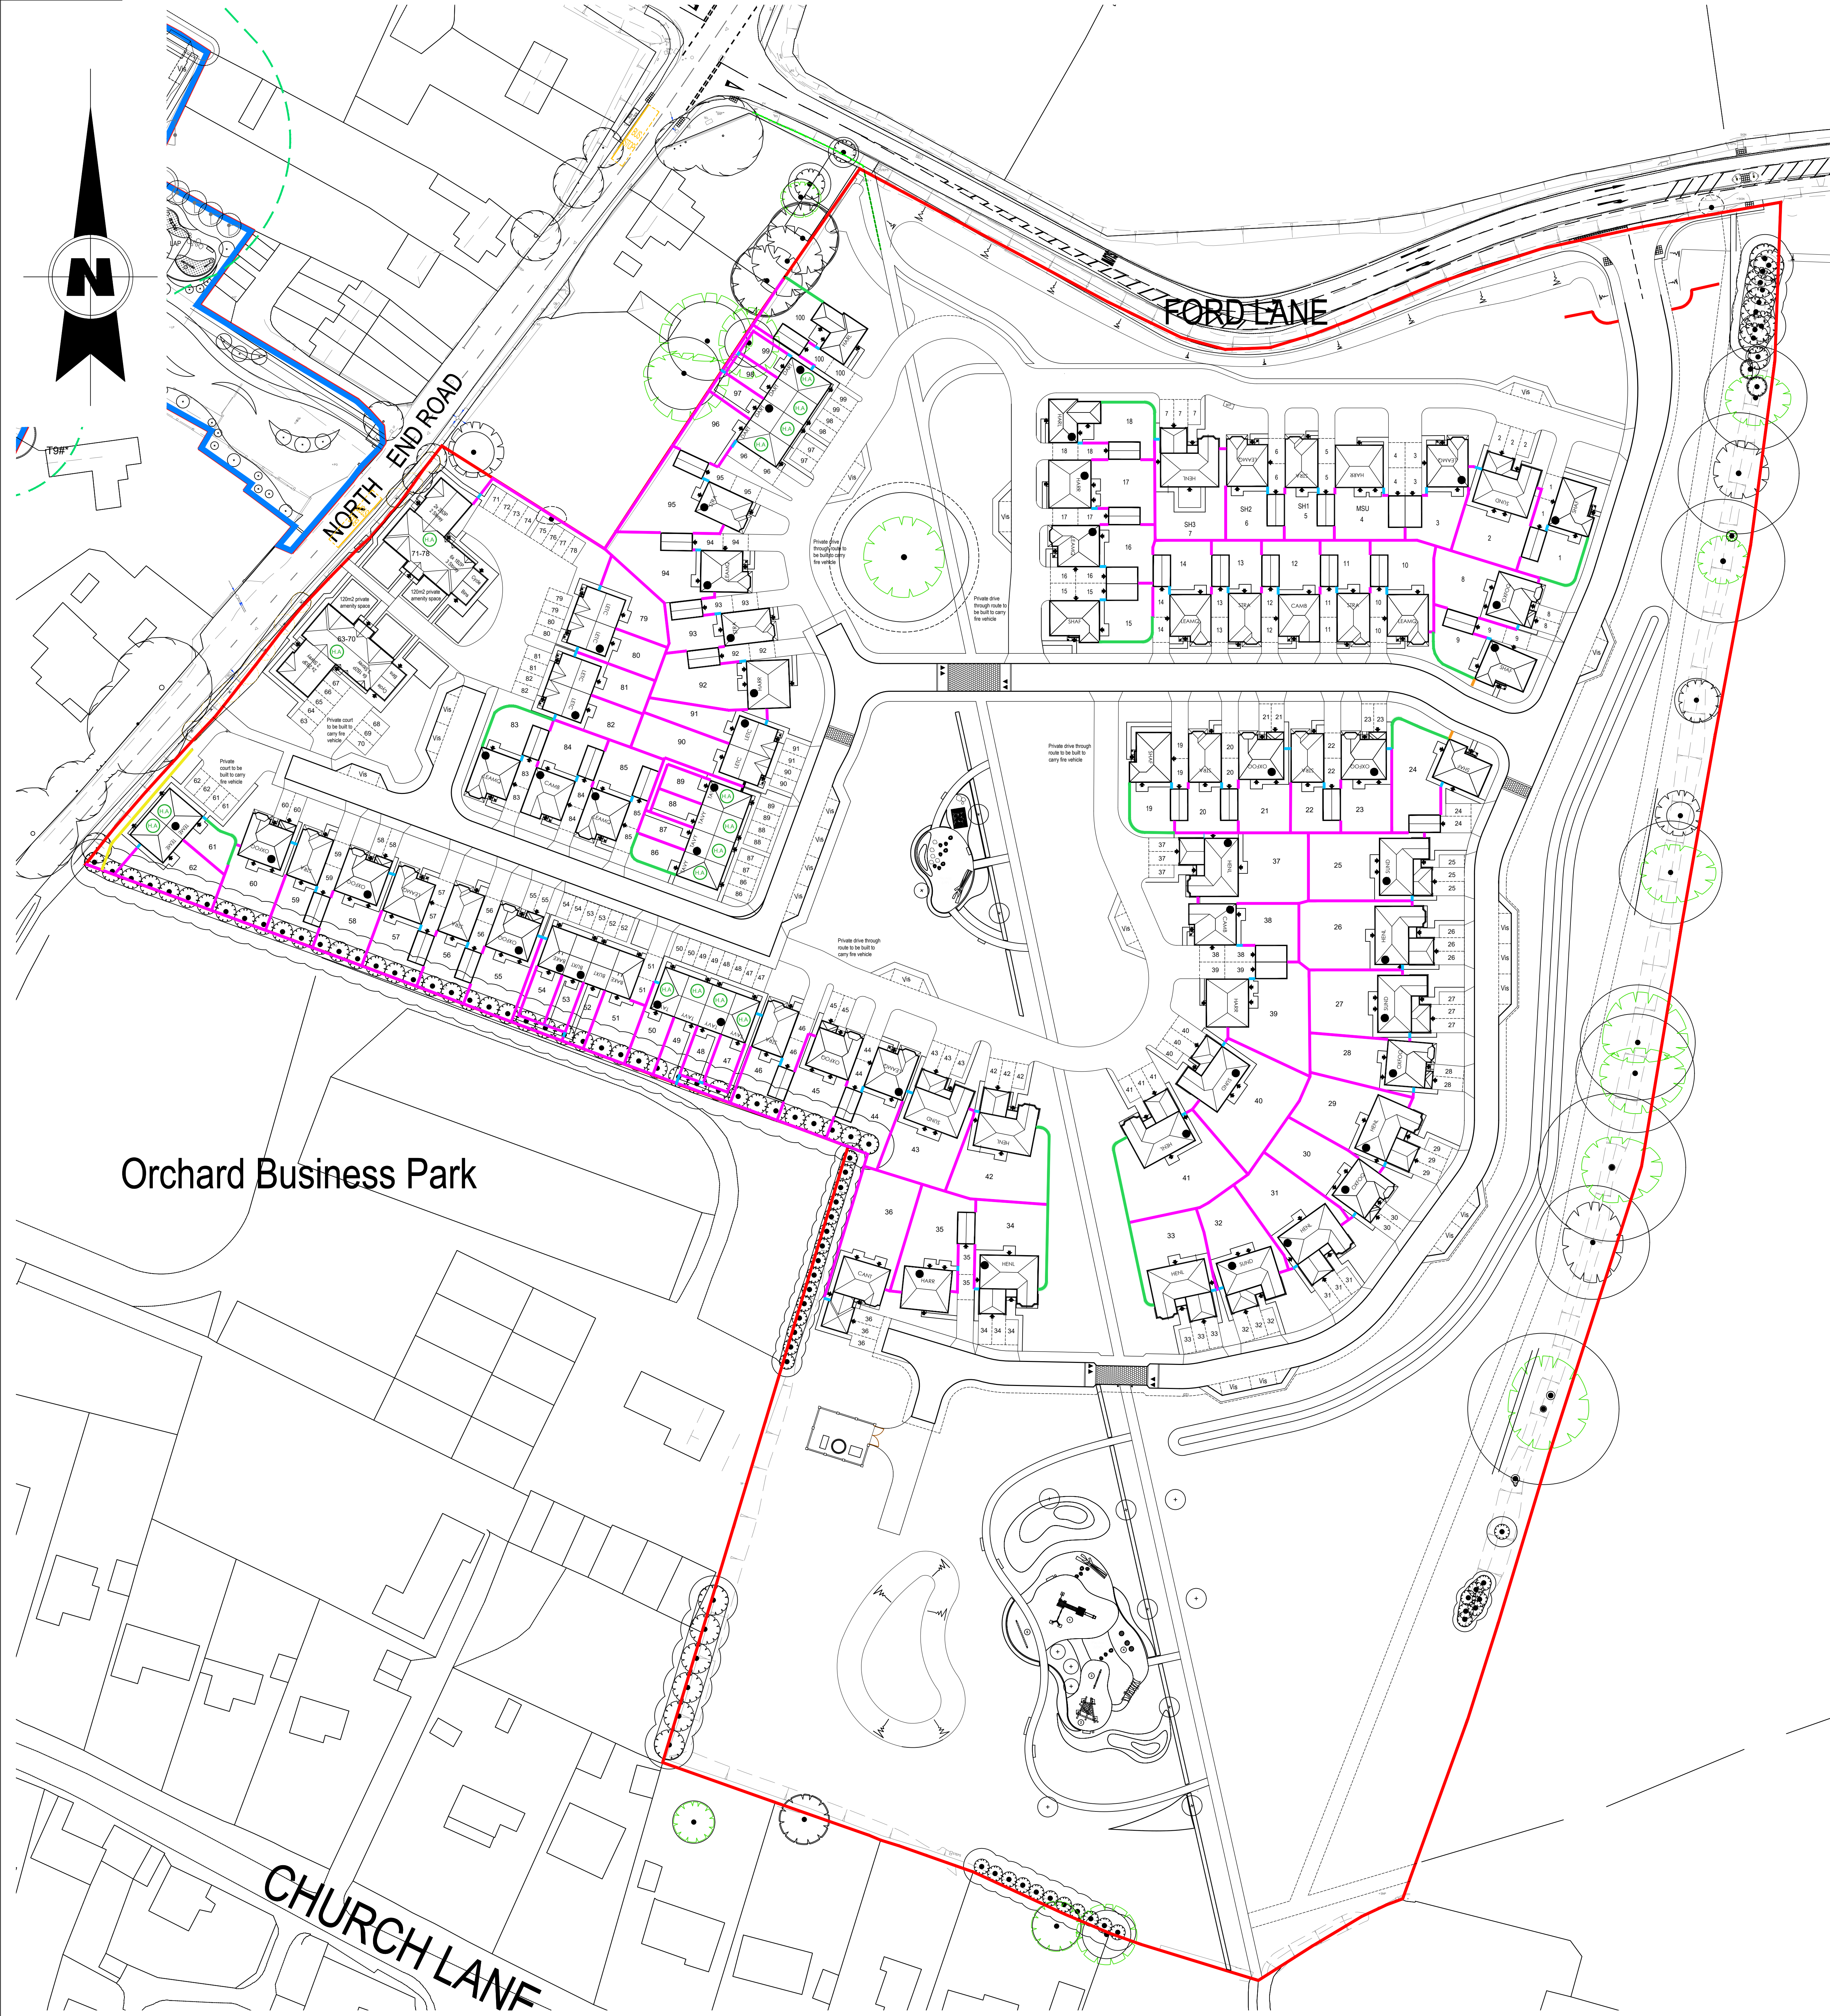


Legend

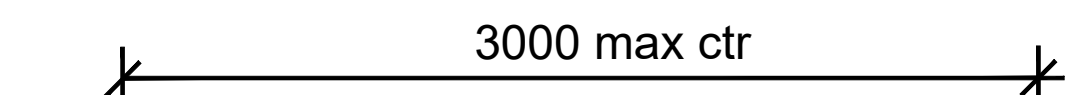

3000 max ctr

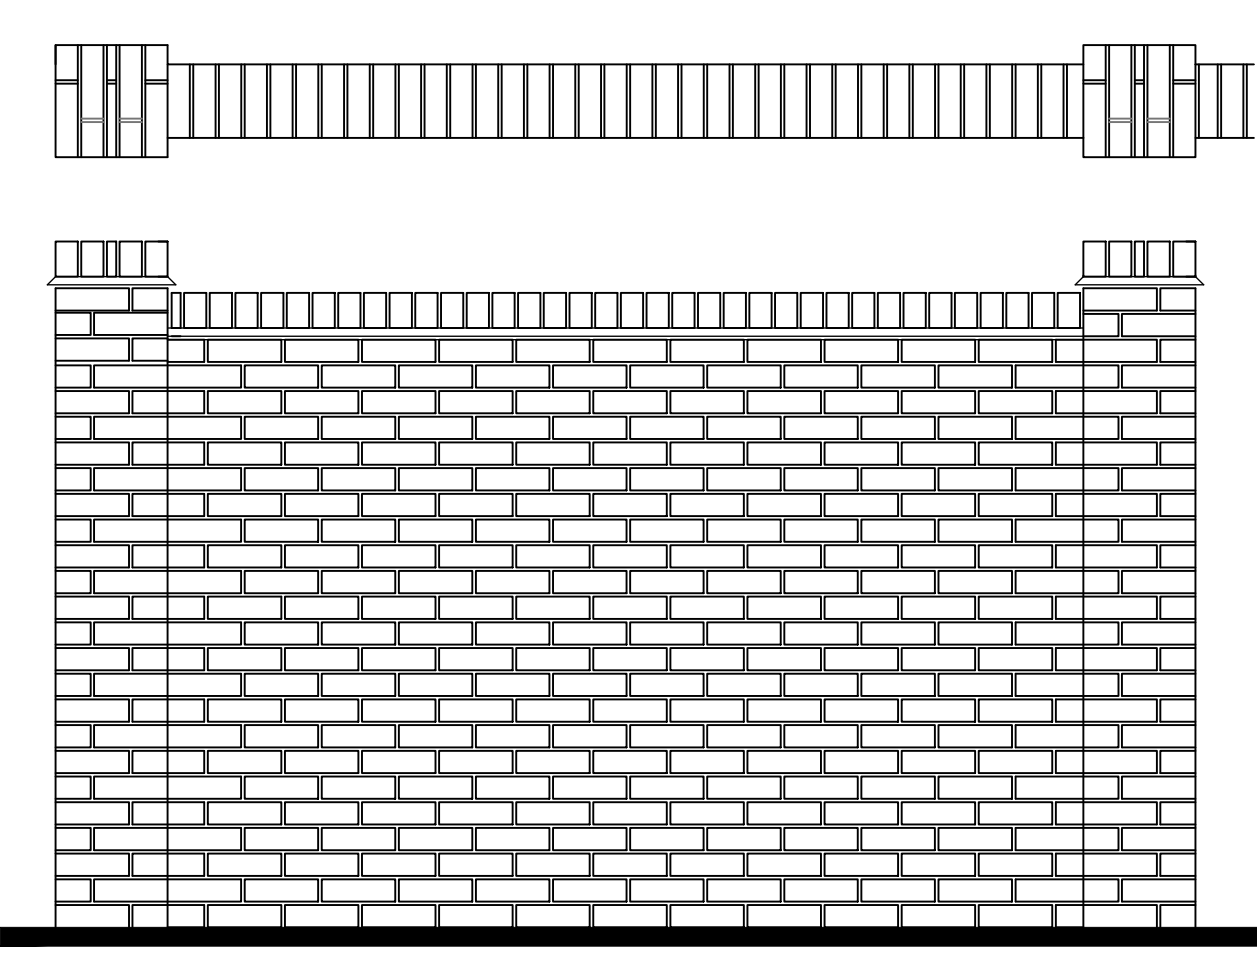

1800

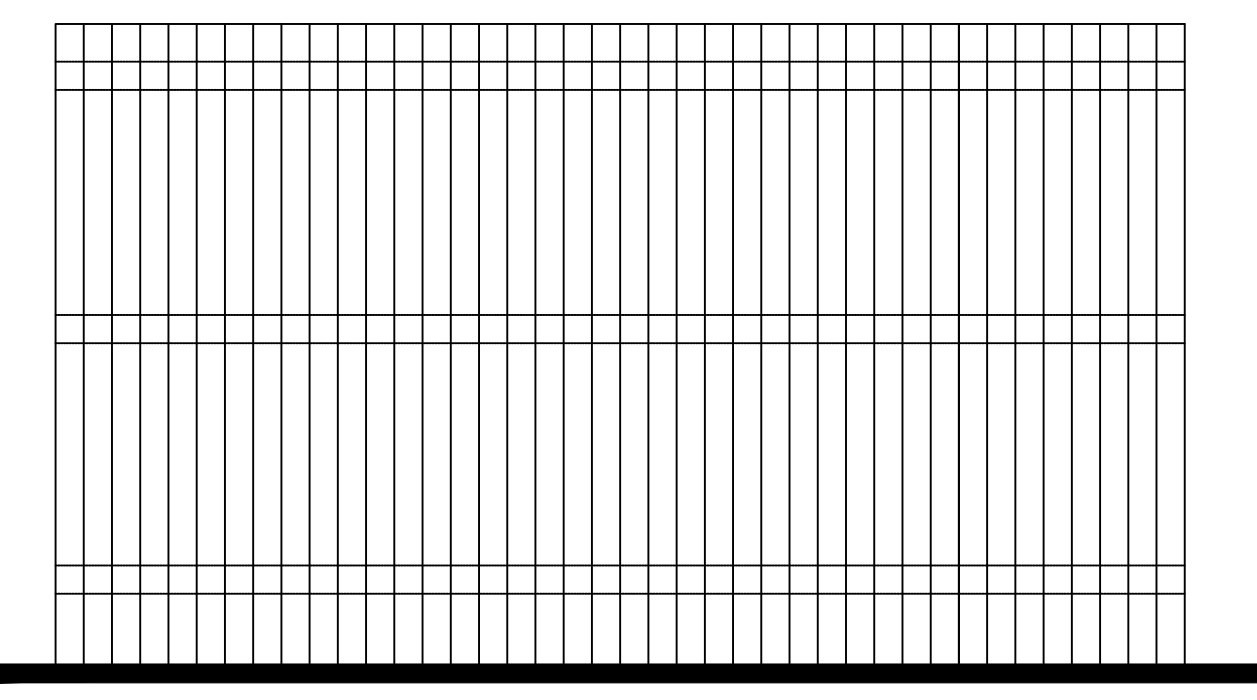

1800

-  Indicates 1.8m high Screen Wall
-  Indicates 1.8m high Close Board Fence with Timber posts.
-  Gates where indicated on layout
-  Feature Entrance walls - refer to detailed drawing A855_46
-  Low Level Wall
-  1.2 meter high entrance wall