


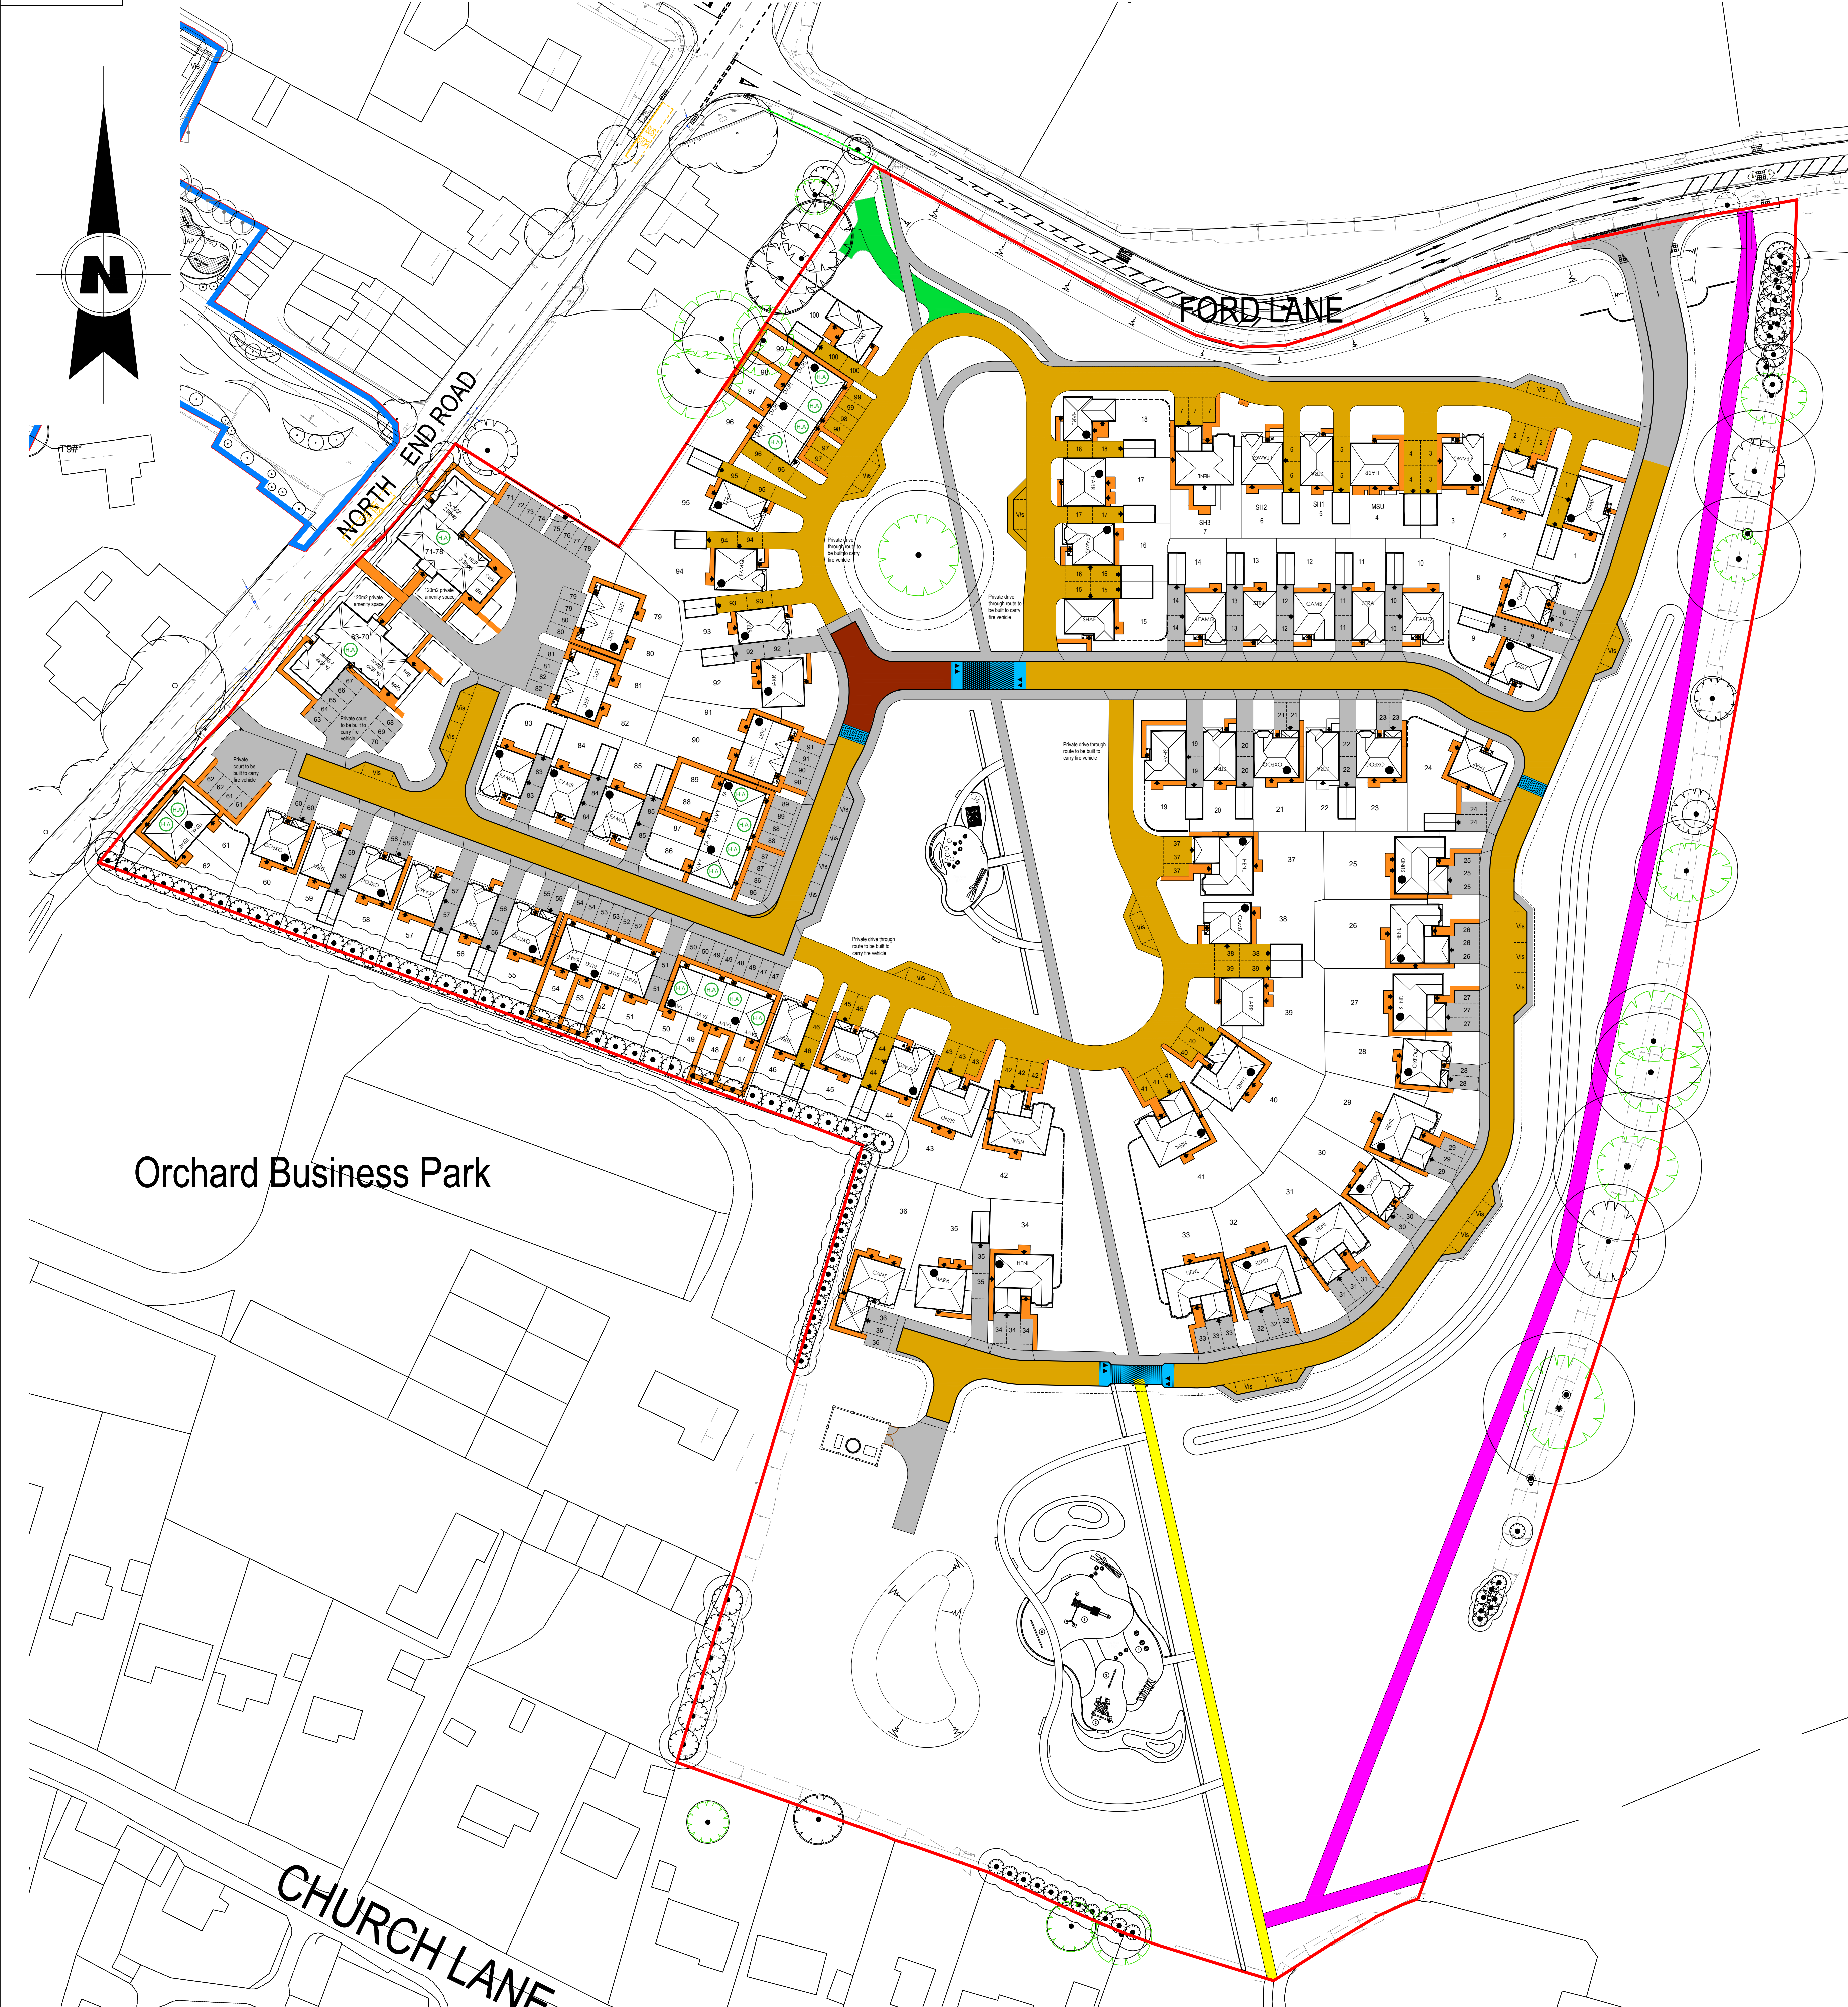

External Surfaces Materials Key

HARDSTANDING





BLACK TARMACADAM TO
ROADS, FOOTPATHS AND
PARKING AREAS, UNLESS
HATCHED AS BLOCK PAVING




AUTUMN GOLD BLOCK PAVING
LAID IN HERRING BONE PATTERN



BRINDLE BLOCK PAVING
LAID IN HERRING BONE PATTERN

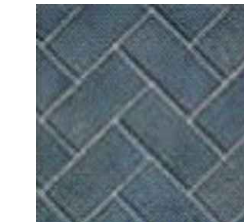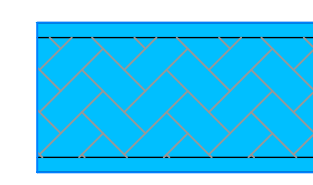

CHARCOAL BLOCK PAVING
LAID IN HERRING BONE PATTERN

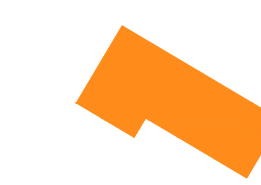

MARSHALLS BUFF RIVEN SLABS
TO FRONT / REAR ENTRANCES

HARD FOOTPATH MATERIAL

CRUSHED/COMPACTED STONE OR SIMILAR

GRASSCRETE OR SIMILAR

FOR DETAILS OF PUBLIC / PRIVATE
AMENITY REFER TO LANDSCAPING
PLANS