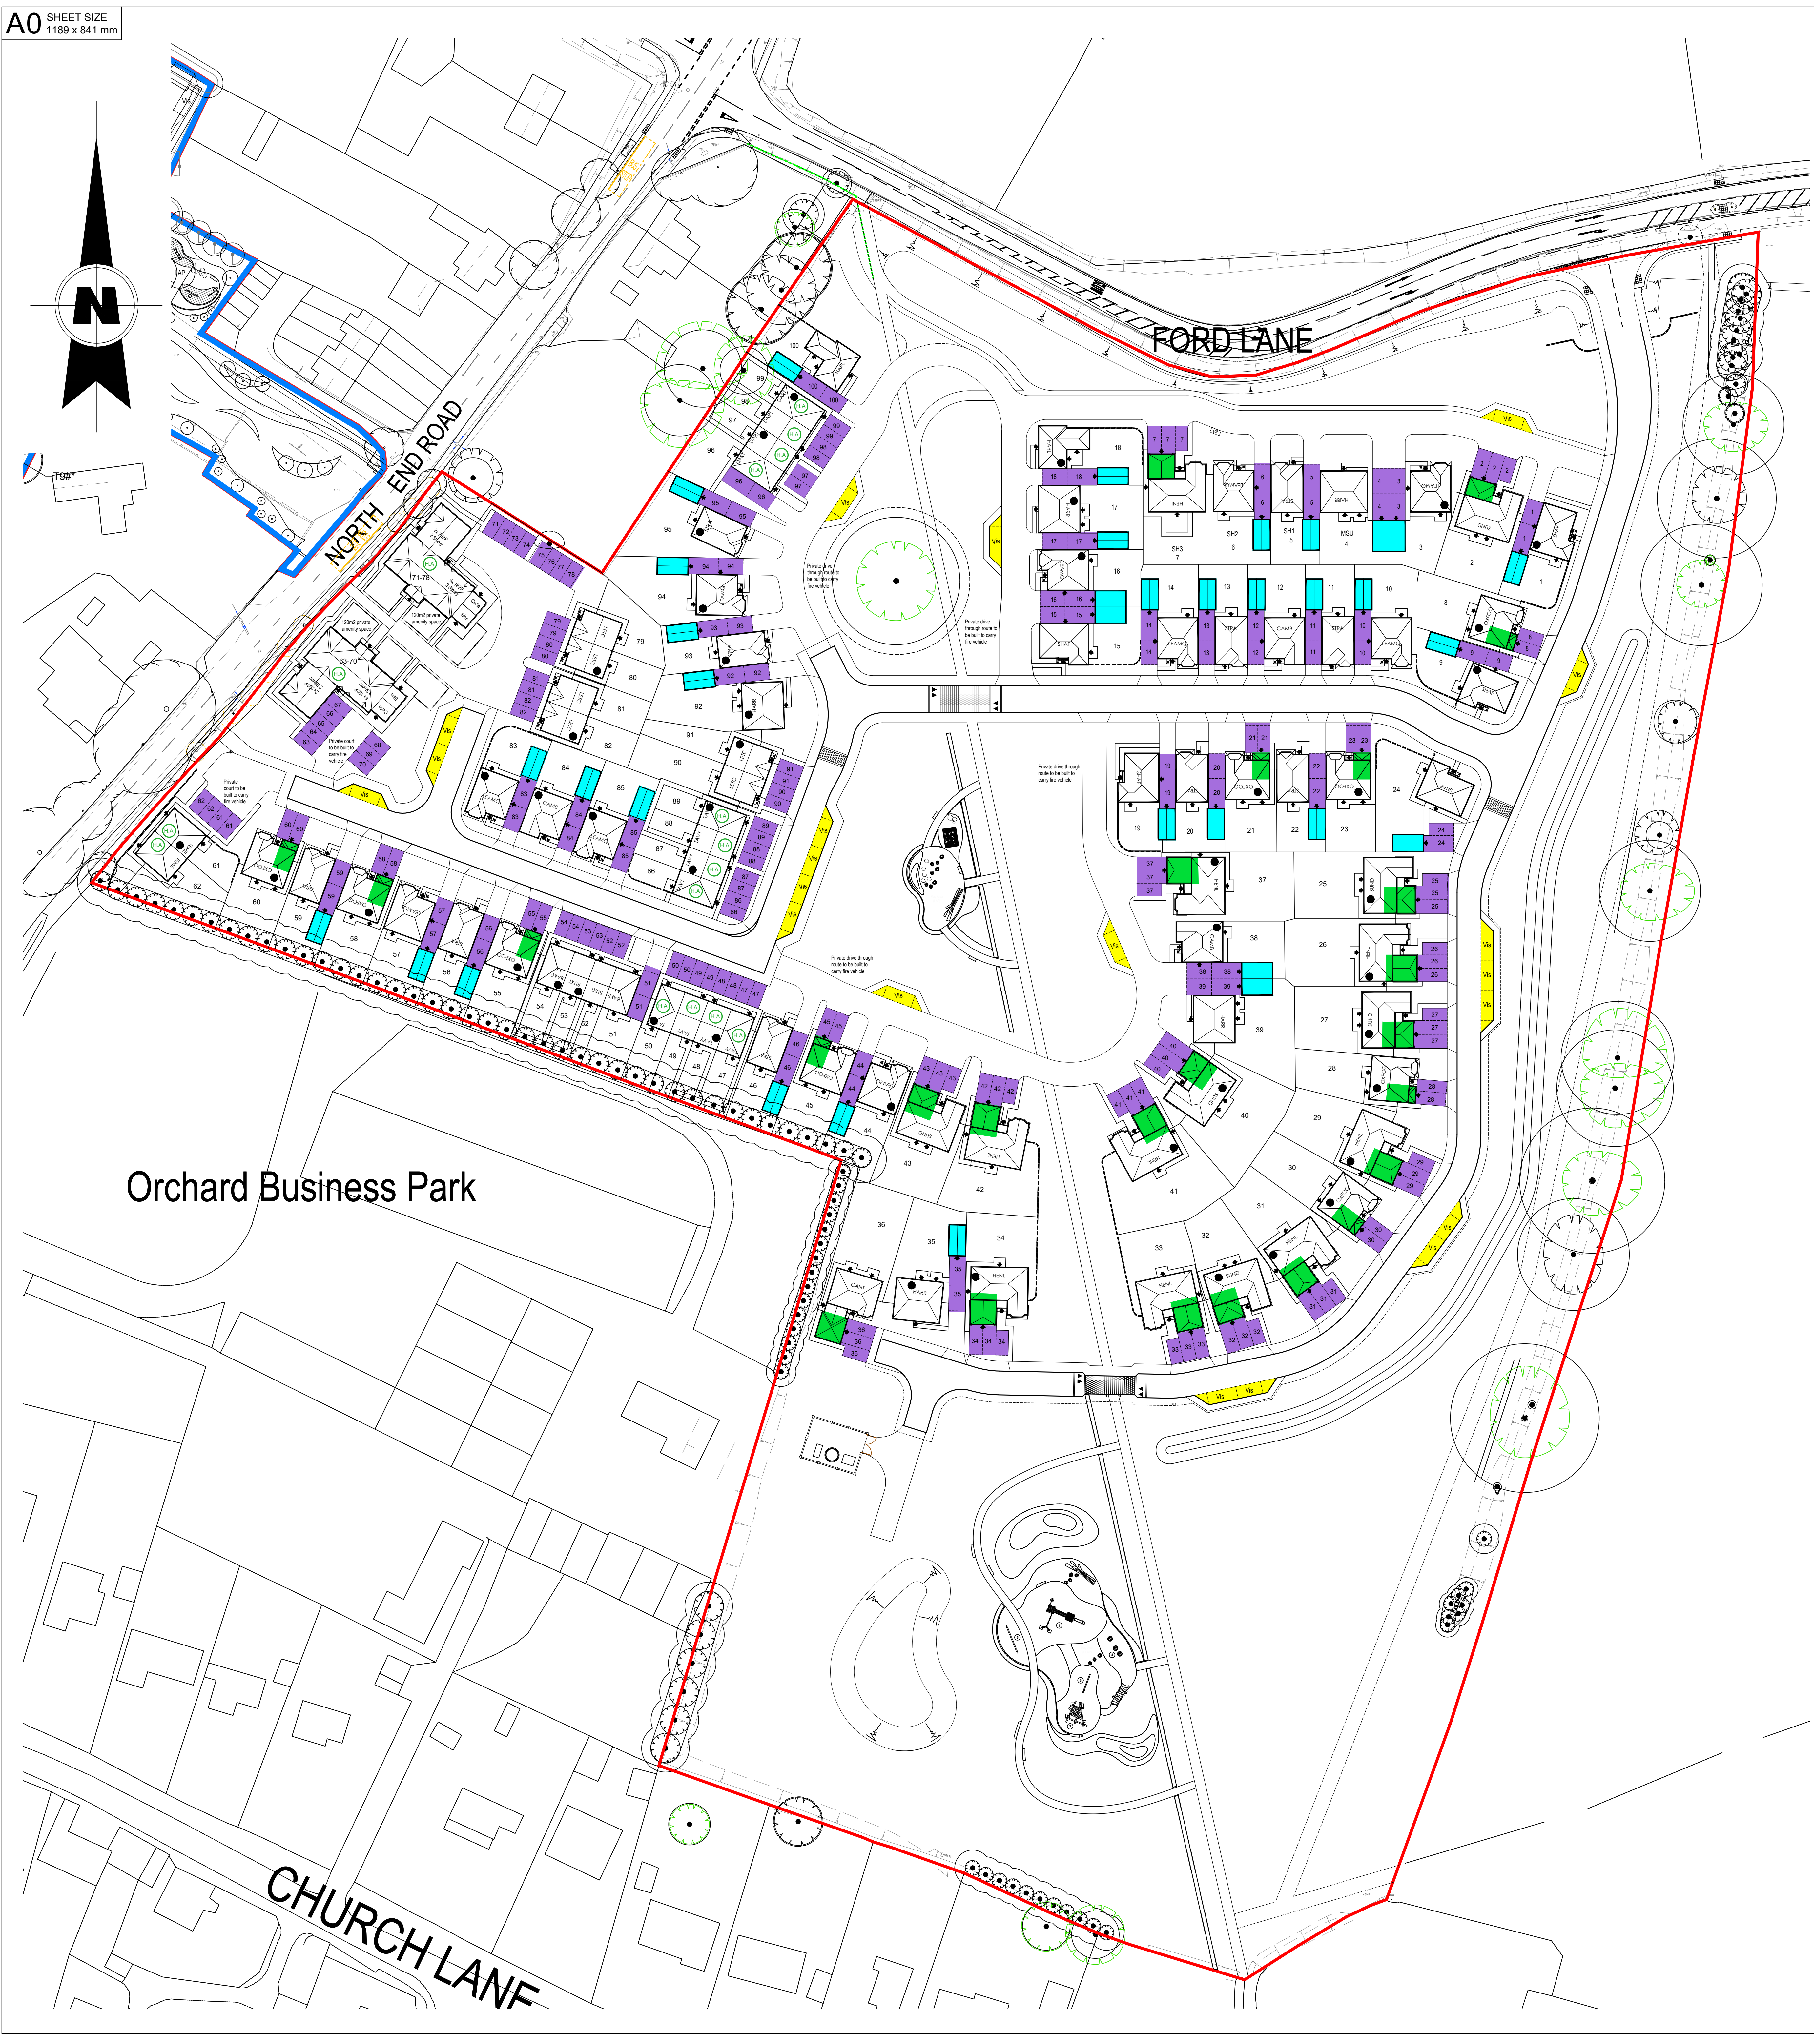
[illegible]

Key

- | | |
|---|------------------------------|
|  | Private Parking (200 spaces) |
|  | Visitor Parking (20 spaces) |
|  | Detached Garages (37 spaces) |
|  | Integ Garages (23 spaces) |