


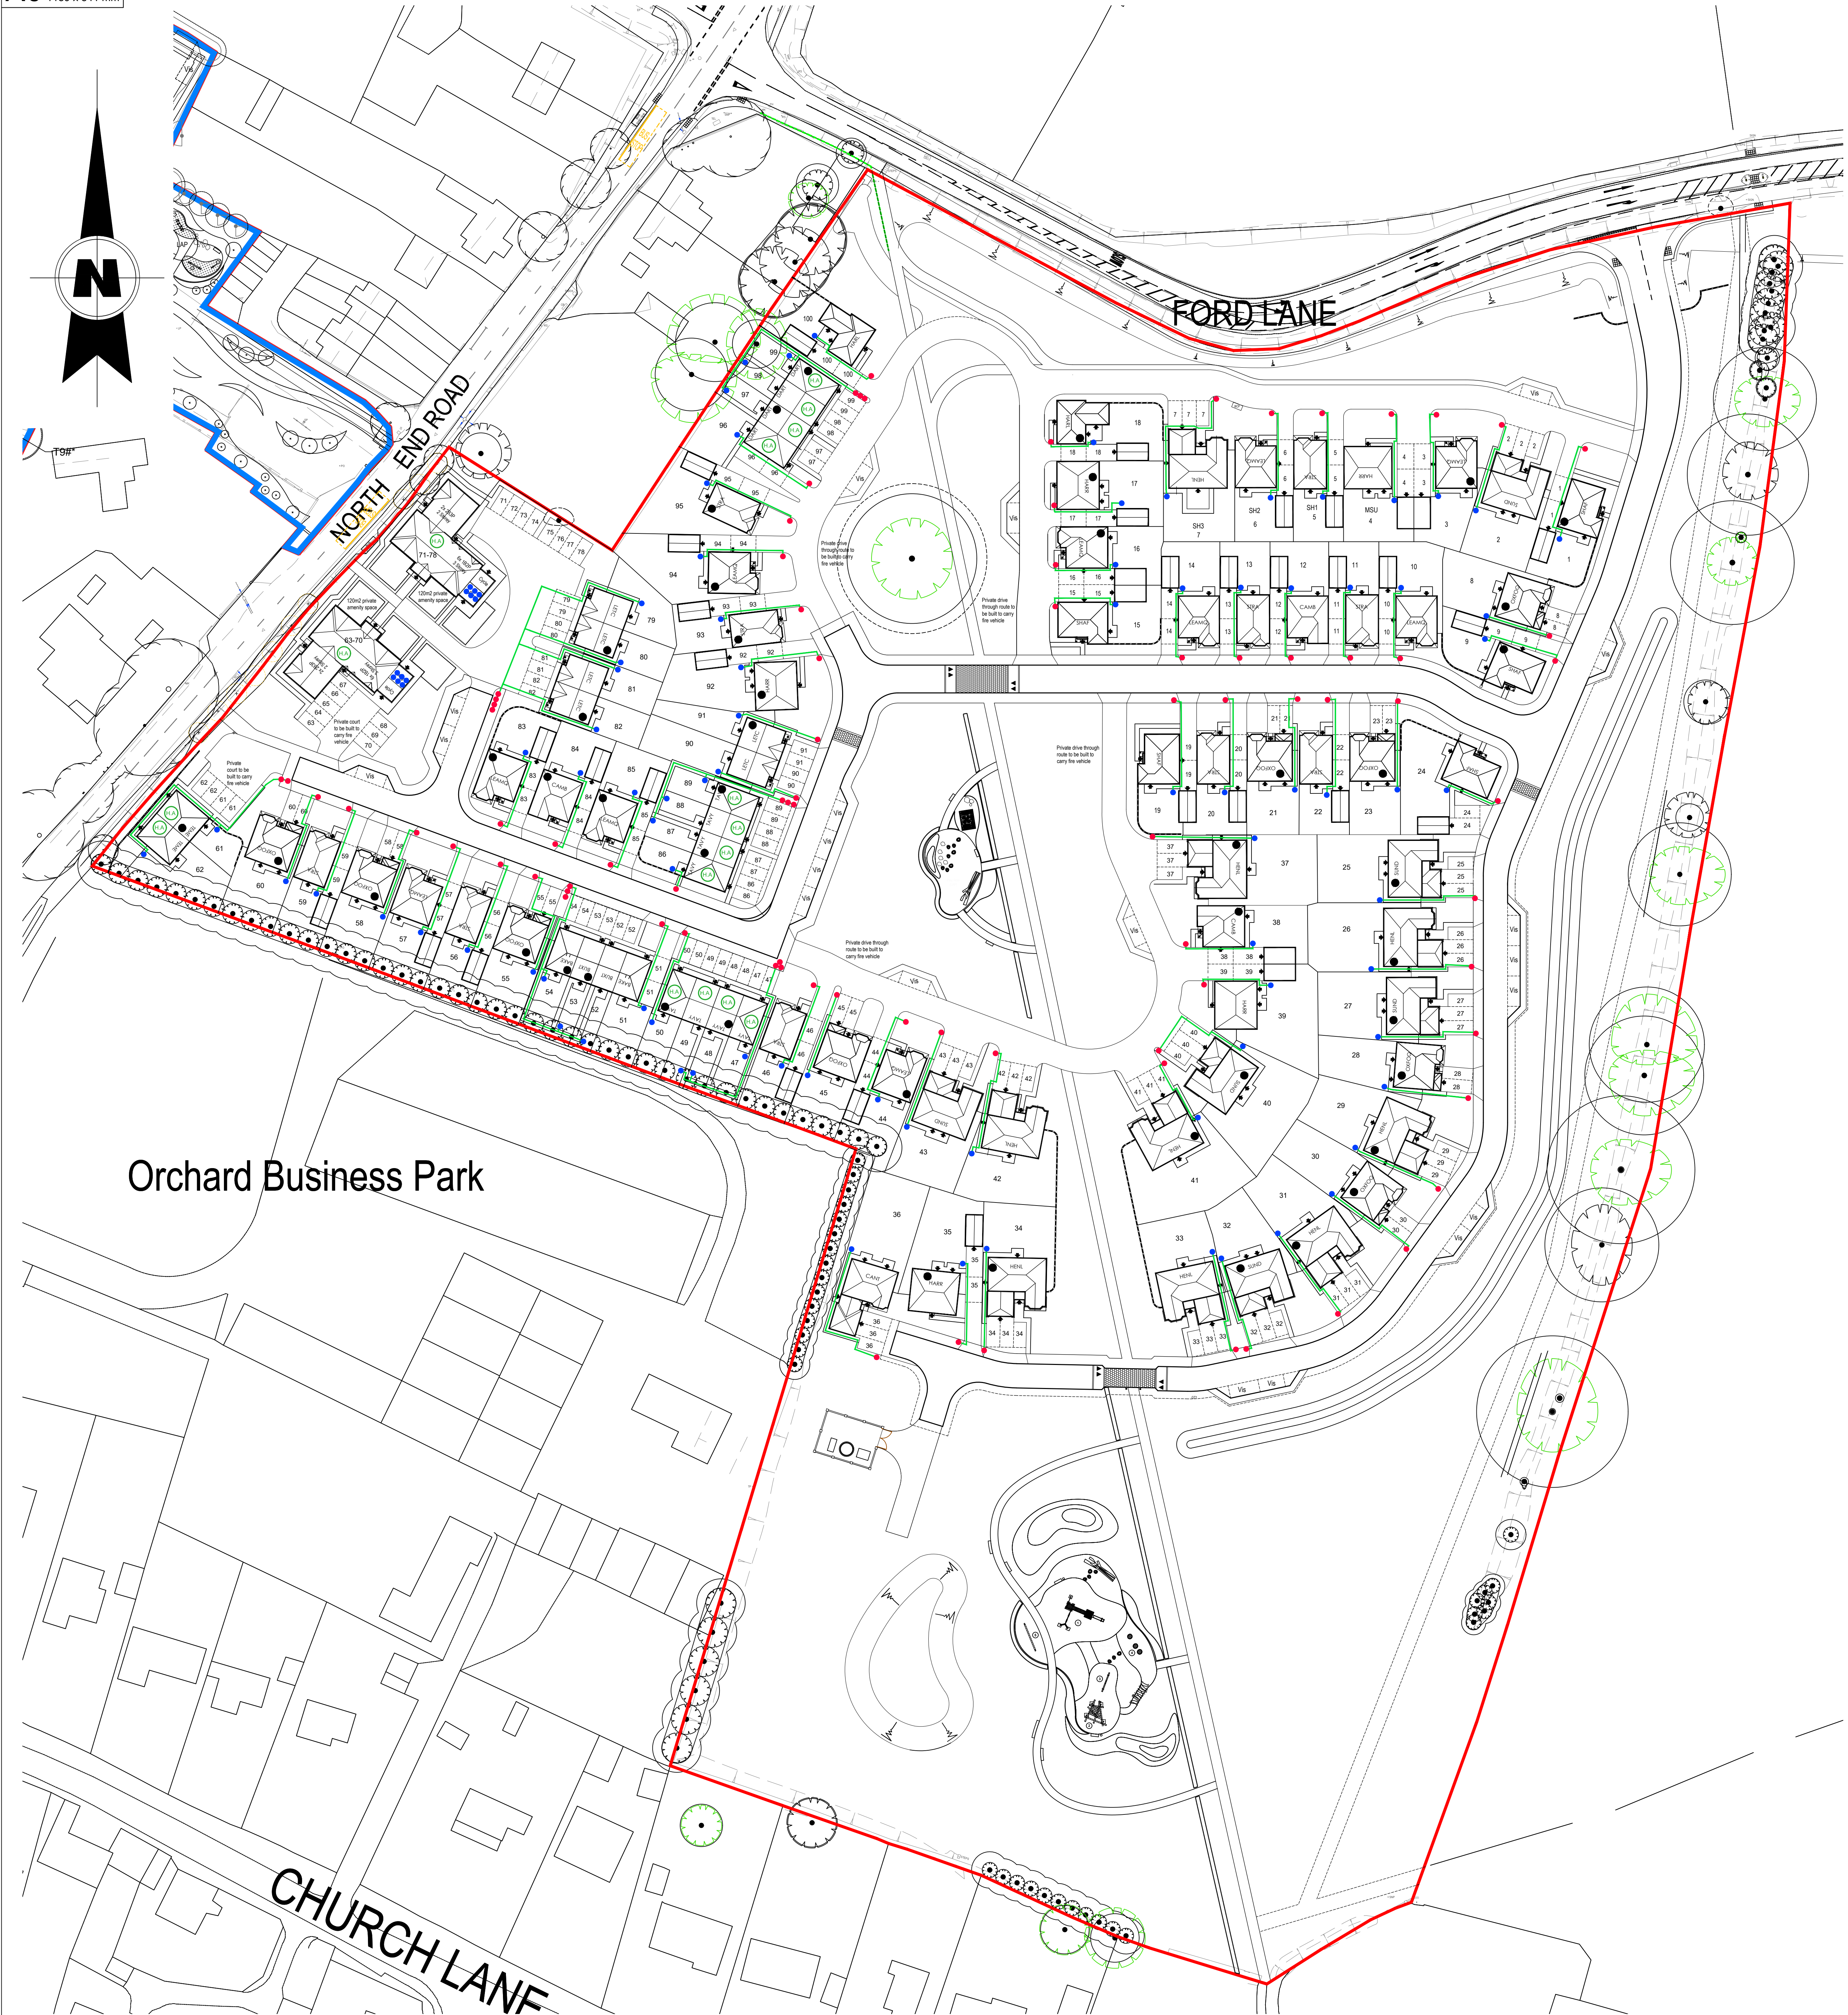

Rev: Description:		Updated in accordance with A550: 05/04 GWP: 09/10/2020	
Initia: Date:		GWP:	
		Geoff Perry Associates Limited The Broadway, 28 Edgimont Road, Aldridge, Walsall, West Midlands, B47 9JH Tel: 01922 744 900 Email: enquiries@geoffperryassoci.co.uk	
Client: REDROW HOMES SOUTHERN COUNTRIES LTD			
Project: FORD LANE, YAPTON (SOUTHERN PARCEL)			
Title: REFUSE PLAN			
Date: 21/09/2020 Scale: 1:500 @ A0 Drawn by: EW Checked by: -			
Job No: A855		Drg No: 077	
		Rev. A	
Scale Check: 