


LEGEND


General Legend for all drawings




Soft Landscape

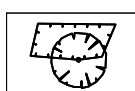


Existing Tree / Hedgerow Planting to be retained

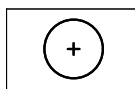


Proposed Tree Planting

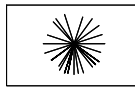


Proposed Specimen Planting

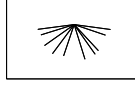

Proposed Climbing Planting

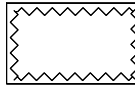

Proposed Shrub Planting

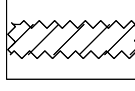


Proposed Hedge Planting




Proposed Bulb Planting




Proposed Native Understorey Planting (see Matrix 001 for typical native planting mix on D2831 FAB 1 GL DR L 0309)

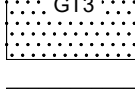

Proposed Amenity Grass

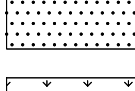


Proposed shade tolerant Amenity Grass

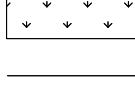


Proposed Meadow Grass

Hard Landscape

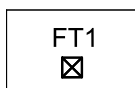


FT1 Timber Bollards Square with Pyramid top

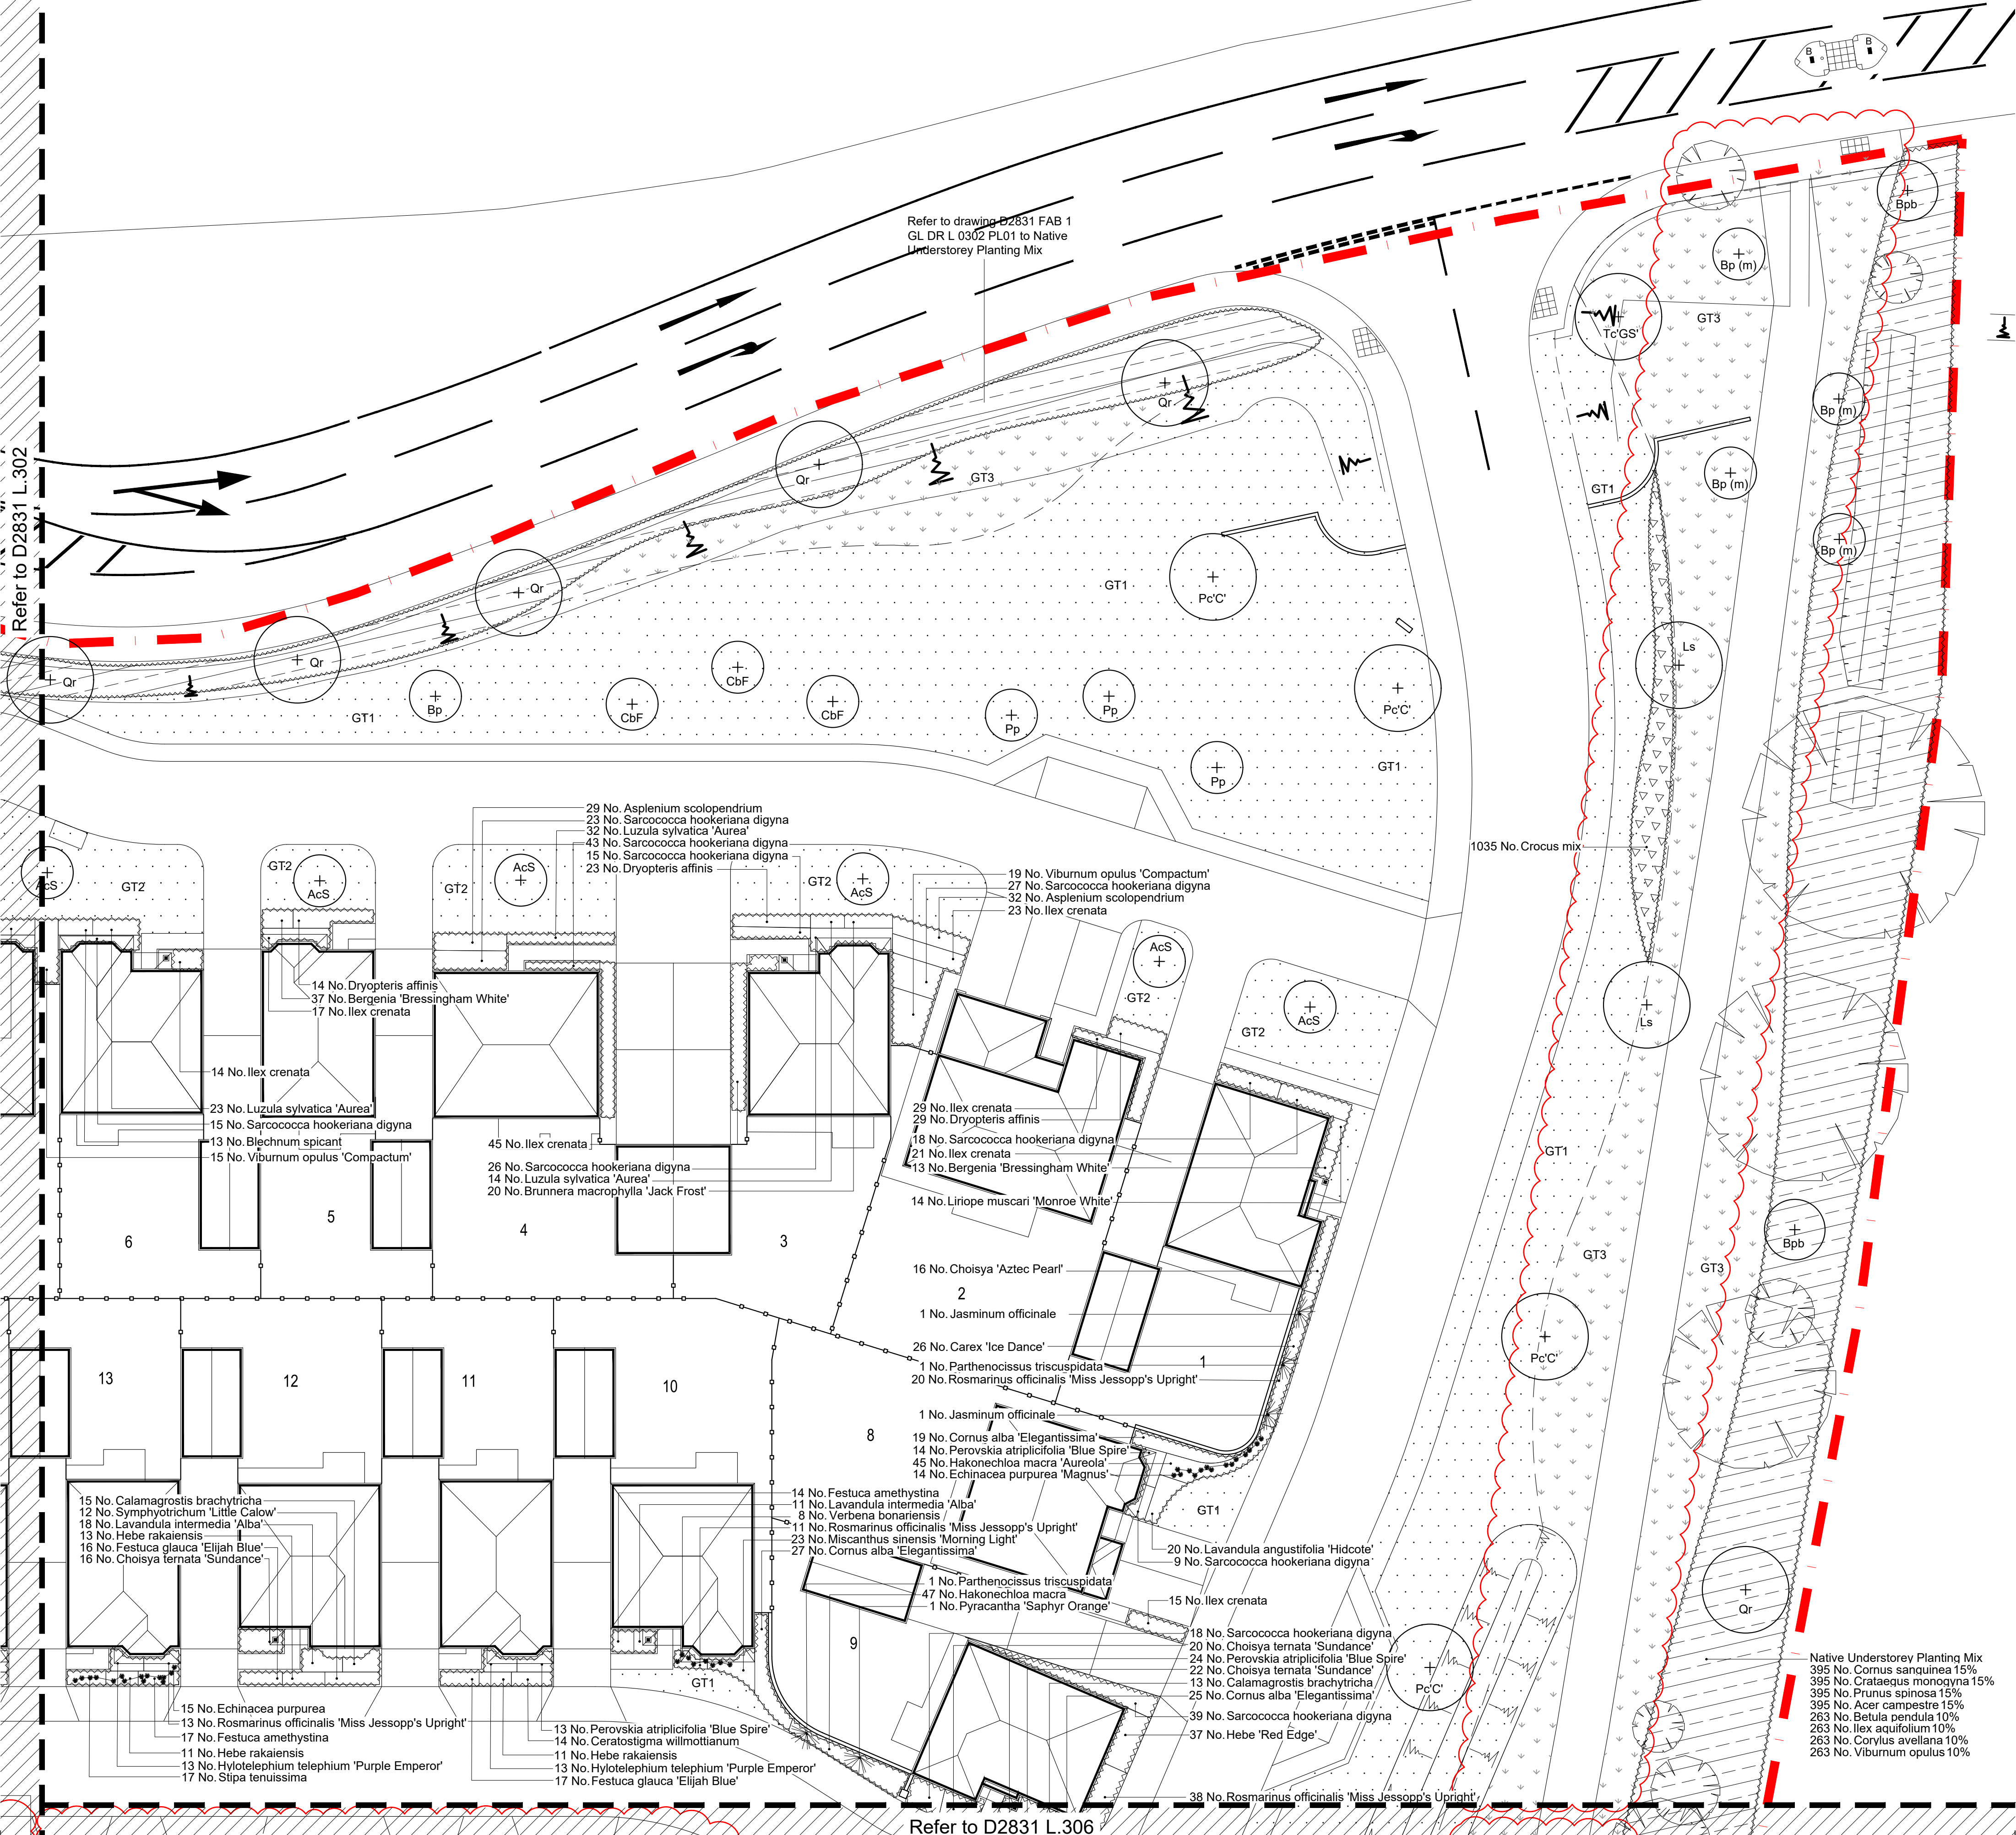

Revision	Date	Reason	Drawn	Checked
PL09	02.10.2020	Amended following new Architects layout	mt	hg
PL08	14.08.2020	Amended in line with engineers drawings and client instruction.	mt	hg
PL07	21.07.2020	Amended following new Architects layout	pm	hg
PL05	16.06.2020	Amended following comments received and updated layout	mt	hg
PL04	03.06.2020	Amended following new Architects layout	mt	am
PL03	10.01.2020	Amended following new Architects layout	pm	hg
PL02	22.11.2019	Amended following new Architects layout	pm	hg
PL01	18.11.2019	Issued for Planning	pm	hg

Disclaimers:
1. This drawing is copyright of fabrik ltd. It must not be copied or reproduced without written consent from the owner.
2. Do not scale from this drawing. Only figured dimensions are to be taken from this drawing.
3. All copyright and liability are to be taken from this drawing.
4. This drawing is not to be used for any other purpose without the written consent of fabrik ltd.
5. This drawing is not to be used for any other purpose without the written consent of fabrik ltd.

External References:
1. The drawing is copyright of fabrik ltd. It must not be copied or reproduced without written consent from the owner.
2. Do not scale from this drawing. Only figured dimensions are to be taken from this drawing.
3. All copyright and liability are to be taken from this drawing.
4. This drawing is not to be used for any other purpose without the written consent of fabrik ltd.
5. This drawing is not to be used for any other purpose without the written consent of fabrik ltd.

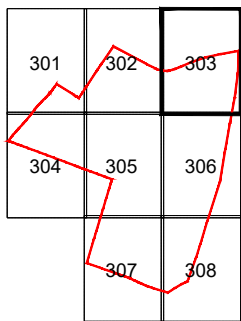

landscape architects

Lennox House | 16 Lennox Street | Alton | Hampshire | GU34 1HG
T: 01420 502550 | E: alton@fabrik.com | W: www.fabrik.com

Project	Ford Lane, Yapton, West Sussex	Client	Redrow Homes Limited
Drawing Title	Detailed Planting Plan - Sheet 3 of 8	Drawn By	sg
Proposed Issue	ISSUED FOR PLANNING APPROVAL	Checked By	mt
Project Number	D2831 FAB	Zone	00
Level	GL	File Type	DR
Rate	L	Number	0303
Revision	PL09	Date of First Issue	Nov 2019