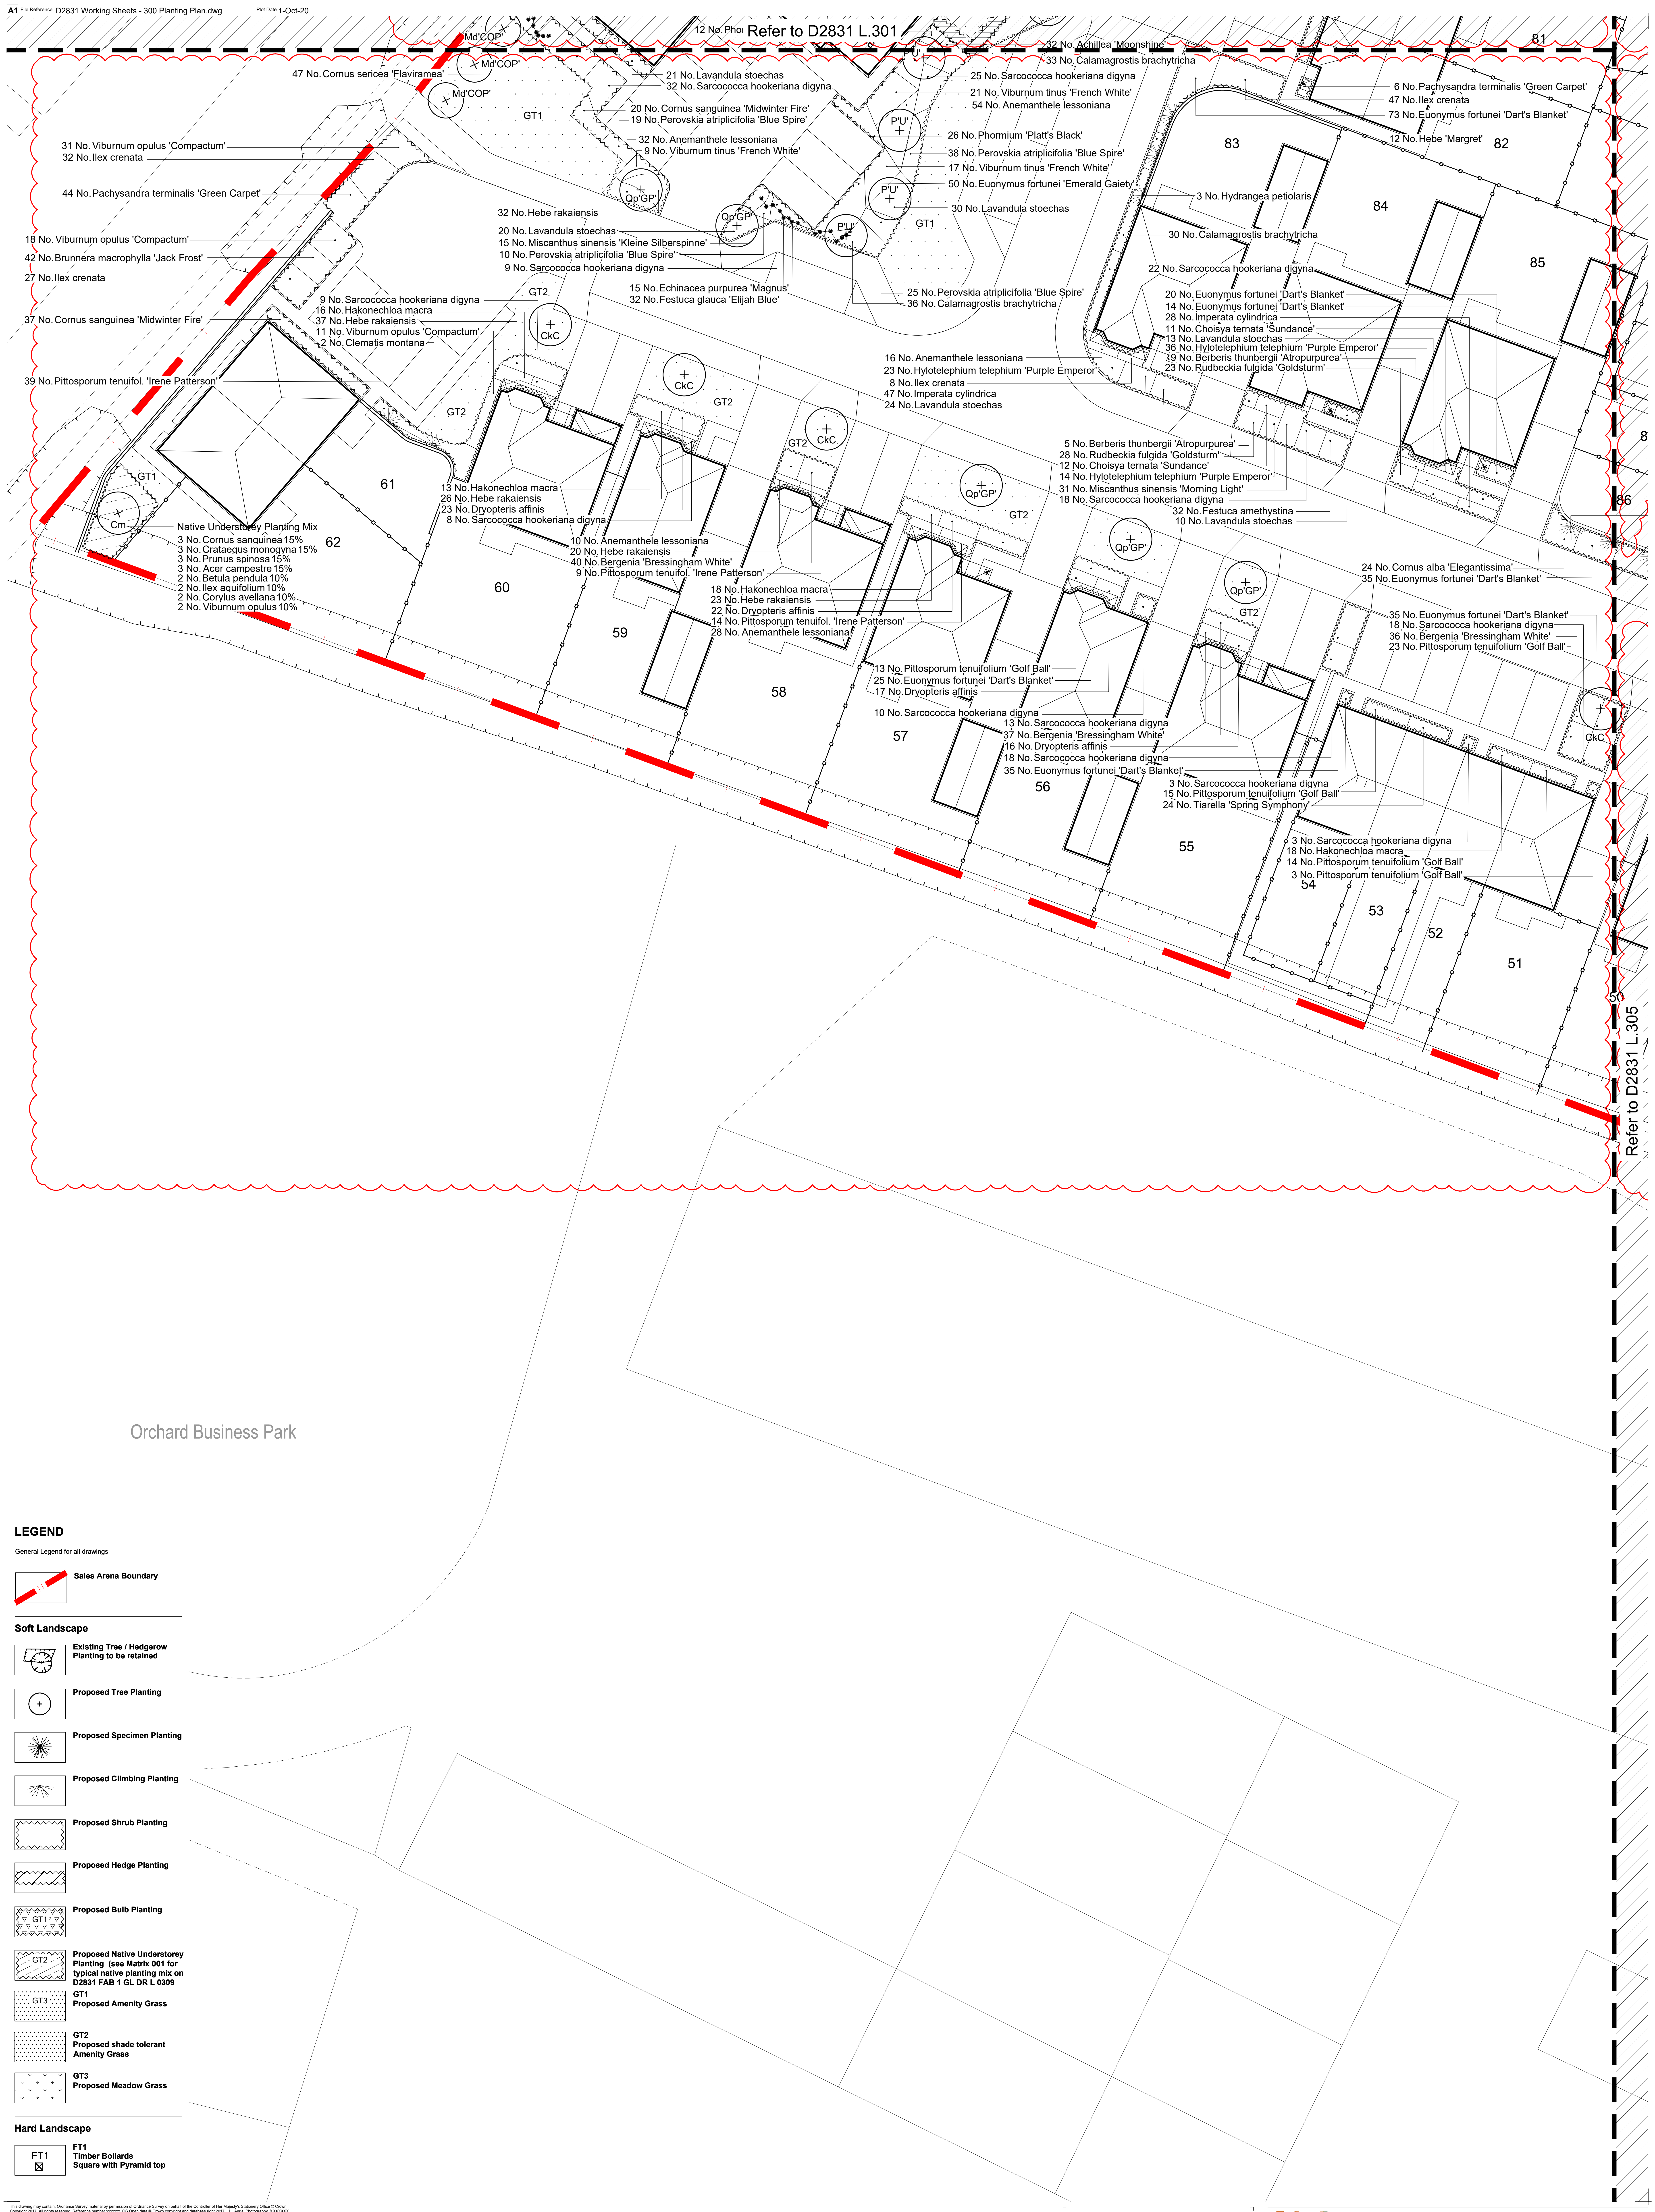
Refer to D2831 L.301
12 No. Pho
Md'COP'
Md'COP'
Md'COP'
47 No. Cornus sericea 'Flaviramea'
21 No. Lavandula stoechas
32 No. Sarcococca hookeriana digyna
20 No. Cornus sanguinea 'Midwinter Fire'
19 No. Perovskia atriplicifolia 'Blue Spire'
32 No. Anemanthele lessoniana
9 No. Viburnum tinus 'French White'
32 No. Achillea 'Moonshine'
33 No. Calamagrostis brachytricha
25 No. Sarcococca hookeriana digyna
21 No. Viburnum tinus 'French White'
54 No. Anemanthele lessoniana
26 No. Phormium 'Platt's Black'
38 No. Perovskia atriplicifolia 'Blue Spire'
17 No. Viburnum tinus 'French White'
50 No. Euonymus fortunei 'Emerald Gaiety'
30 No. Lavandula stoechas
P'U'
P'U'
P'U'
P'U'
GT1
GT1
31 No. Viburnum opulus 'Compactum'
32 No. Ilex crenata
44 No. Pachysandra terminalis 'Green Carpet'
Qp'GP'
Qp'GP'
32 No. Hebe rakaiensis
20 No. Lavandula stoechas
15 No. Miscanthus sinensis 'Kleine Silberspinne'
10 No. Perovskia atriplicifolia 'Blue Spire'
9 No. Sarcococca hookeriana digyna
15 No. Echinacea purpurea 'Magnus'
32 No. Festuca glauca 'Elijah Blue'
25 No. Perovskia atriplicifolia 'Blue Spire'
36 No. Calamagrostis brachytricha
18 No. Viburnum opulus 'Compactum'
42 No. Brunnera macrophylla 'Jack Frost'
27 No. Ilex crenata
37 No. Cornus sanguinea 'Midwinter Fire'
39 No. Pittosporum tenuifol. 'Irene Patterson'
9 No. Sarcococca hookeriana digyna
16 No. Hakonechloa macra
37 No. Hebe rakaiensis
11 No. Viburnum opulus 'Compactum'
2 No. Clematis montana
GT2
CkC
GT2
CkC
GT2
CkC
GT2
81
83
82
84
85
6 No. Pachysandra terminalis 'Green Carpet'
47 No. Ilex crenata
73 No. Euonymus fortunei 'Dart's Blanket'
12 No. Hebe 'Margret'
3 No. Hydrangea petiolaris
30 No. Calamagrostis brachytricha
22 No. Sarcococca hookeriana digyna
20 No. Euonymus fortunei 'Dart's Blanket'
14 No. Euonymus fortunei 'Dart's Blanket'
28 No. Imperata cylindrica
11 No. Choisya ternata 'Sundance'
13 No. Lavandula stoechas
36 No. Hylotelephium telephium 'Purple Emperor'
9 No. Berberis thunbergii 'Atropurpurea'
23 No. Rudbeckia fulgida 'Goldsturm'
16 No. Anemanthele lessoniana
23 No. Hylotelephium telephium 'Purple Emperor'
8 No. Ilex crenata
47 No. Imperata cylindrica
24 No. Lavandula stoechas
8
5 No. Berberis thunbergii 'Atropurpurea'
28 No. Rudbeckia fulgida 'Goldsturm'
12 No. Choisya ternata 'Sundance'
14 No. Hylotelephium telephium 'Purple Emperor'
31 No. Miscanthus sinensis 'Morning Light'
18 No. Sarcococca hookeriana digyna
32 No. Festuca amethystina
10 No. Lavandula stoechas
86
GT1
Cm
Native Understorey Planting Mix
3 No. Cornus sanguinea 15%
3 No. Crataegus monogyna 15%
3 No. Prunus spinosa 15%
3 No. Acer campestre 15%
2 No. Betula pendula 10%
2 No. Ilex aquifolium 10%
2 No. Corylus avellana 10%
2 No. Viburnum opulus 10%
61
62
13 No. Hakonechloa macra
26 No. Hebe rakaiensis
23 No. Dryopteris affinis
8 No. Sarcococca hookeriana digyna
10 No. Anemanthele lessoniana
20 No. Hebe rakaiensis
40 No. Bergenia 'Bressingham White'
9 No. Pittosporum tenuifol. 'Irene Patterson'
Qp'GP'
GT2
Qp'GP'
Qp'GP'
GT2
60
59
18 No. Hakonechloa macra
23 No. Hebe rakaiensis
22 No. Dryopteris affinis
14 No. Pittosporum tenuifol. 'Irene Patterson'
28 No. Anemanthele lessoniana
58
13 No. Pittosporum tenuifolium 'Golf Ball'
25 No. Euonymus fortunei 'Dart's Blanket'
17 No. Dryopteris affinis
10 No. Sarcococca hookeriana digyna
57
13 No. Sarcococca hookeriana digyna
37 No. Bergenia 'Bressingham White'
16 No. Dryopteris affinis
18 No. Sarcococca hookeriana digyna
35 No. Euonymus fortunei 'Dart's Blanket'
56
24 No. Cornus alba 'Elegantissima'
35 No. Euonymus fortunei 'Dart's Blanket'
35 No. Euonymus fortunei 'Dart's Blanket'
18 No. Sarcococca hookeriana digyna
36 No. Bergenia 'Bressingham White'
23 No. Pittosporum tenuifolium 'Golf Ball'
CkC
3 No. Sarcococca hookeriana digyna
15 No. Pittosporum tenuifolium 'Golf Ball'
24 No. Tiarella 'Spring Symphony'
55
3 No. Sarcococca hookeriana digyna
18 No. Hakonechloa macra
14 No. Pittosporum tenuifolium 'Golf Ball'
3 No. Pittosporum tenuifolium 'Golf Ball'
54
53
52
51
50
Refer to D2831 L.305
Orchard Business Park

LEGEND

General Legend for all drawings

Sales Arena Boundary

Soft Landscape

Existing Tree / Hedgerow Planting to be retained

Proposed Tree Planting

Proposed Specimen Planting

Proposed Climbing Planting

Proposed Shrub Planting

Proposed Hedge Planting

GT1 **Proposed Bulb Planting**

GT2 **Proposed Native Understorey Planting (see Matrix 001 for typical native planting mix on D2831 FAB 1 GL DR L 0309**

GT3 **GT1**
Proposed Amenity Grass

GT2
Proposed shade tolerant Amenity Grass

GT3
Proposed Meadow Grass

Hard Landscape

FT1 ☒ **FT1**
Timber Bollards
Square with Pyramid top

This drawing may contain: Ordnance Survey material by permission of Ordnance Survey on behalf of the Controller of Her Majesty's Stationery Office © Crown Copyright 2017. All rights reserved. Reference number xxxxxxx. OS Open data © Crown copyright and database right 2017 | Aerial Photography © XXXXXX

Revision	Date	Reason	Drawn	Checked
PL09	02.10.2020	Amended following new Architects layout	mf	sg
PL08	14.08.2020	Amended in line with engineers drawings and client instruction.	mf	sg
PL07	31.07.2020	Amended following new Architects layout	pm	sg
PL05	16.06.2020	Amended following comments received and updated layout	mf	sg
PL04	03.06.2020	Amended following new Architects layout	mf	wn
PL03	10.01.2020	Amended following new Architects layout	pm	sg
PL02	22.11.2019	Amended following new Architects layout	pm	sg
PL01	18.11.2019	Issued for Planning	pm	sg

Disclaimer:
1. This drawing is copyright of fabrik ltd. It must not be copied or reproduced without written consent from the owner.
2. Do not scale from this drawing. Only figured dimensions are to be taken from this drawing.
3. All contractors must visit site and be responsible for taking and checking all dimensions related to the works shown on the drawing prior to fabrication or setting out.
4. This drawing uses coloured lines. Please do not rely on a monochrome copy.

ARUN DISTRICT COUNCIL Y/82/20/RES

External References:
- D2831 Ford Lane, Yapton, West Sussex\Drawings\02 Architect\200930_Site Layout revised\A855_65A_PLANNING LAYOUT (2) - Standard\A855_65A_PLANNING LAYOUT - Copy
- D2831 Ford Lane, Yapton, West Sussex\Drawings\07 fabrik\Working\AutoCAD\Design\D2591_xref legend
- D2831 Ford Lane, Yapton, West Sussex\Drawings\07 fabrik\Working\AutoCAD\Design\D2591_xref soft
- D2831 Ford Lane, Yapton, West Sussex\Drawings\07 fabrik\Working\AutoCAD\Design\D2591_xref boundary treatment
- D2831 Ford Lane, Yapton, West Sussex\Drawings\01 Client\20-08-10 Revised Layout\Ford Lane Layout18-344 Cellular Tanks

Location Plan

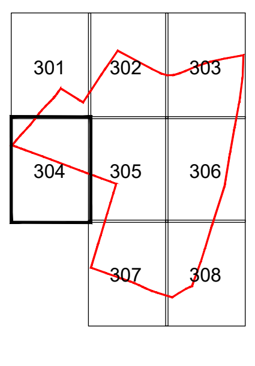

landscape architects
Lenten House | 16 Lenten Street | Alton | Hampshire | GU34 1HG
T : 01420 593250 | E : alton@fabrikuk.com | W : www.fabrikuk.com

Project	Client
Ford Lane, Yapton, West Sussex	Redrow Homes Limited

Drawing Title
Detailed Planting Plan - Sheet 4 of 8

Purpose of Issue	Drawn By	Checked By	Drawn Scale	Date of First Issue
ISSUED FOR PLANNING APPROVAL	pm	sg	1:200 @ A1	Nov | 2019

Project Number	Origin	Zone	Level	File Type	Role	Number	Revision
D2831	FAB	00	GL	DR	L	0304	PL09