



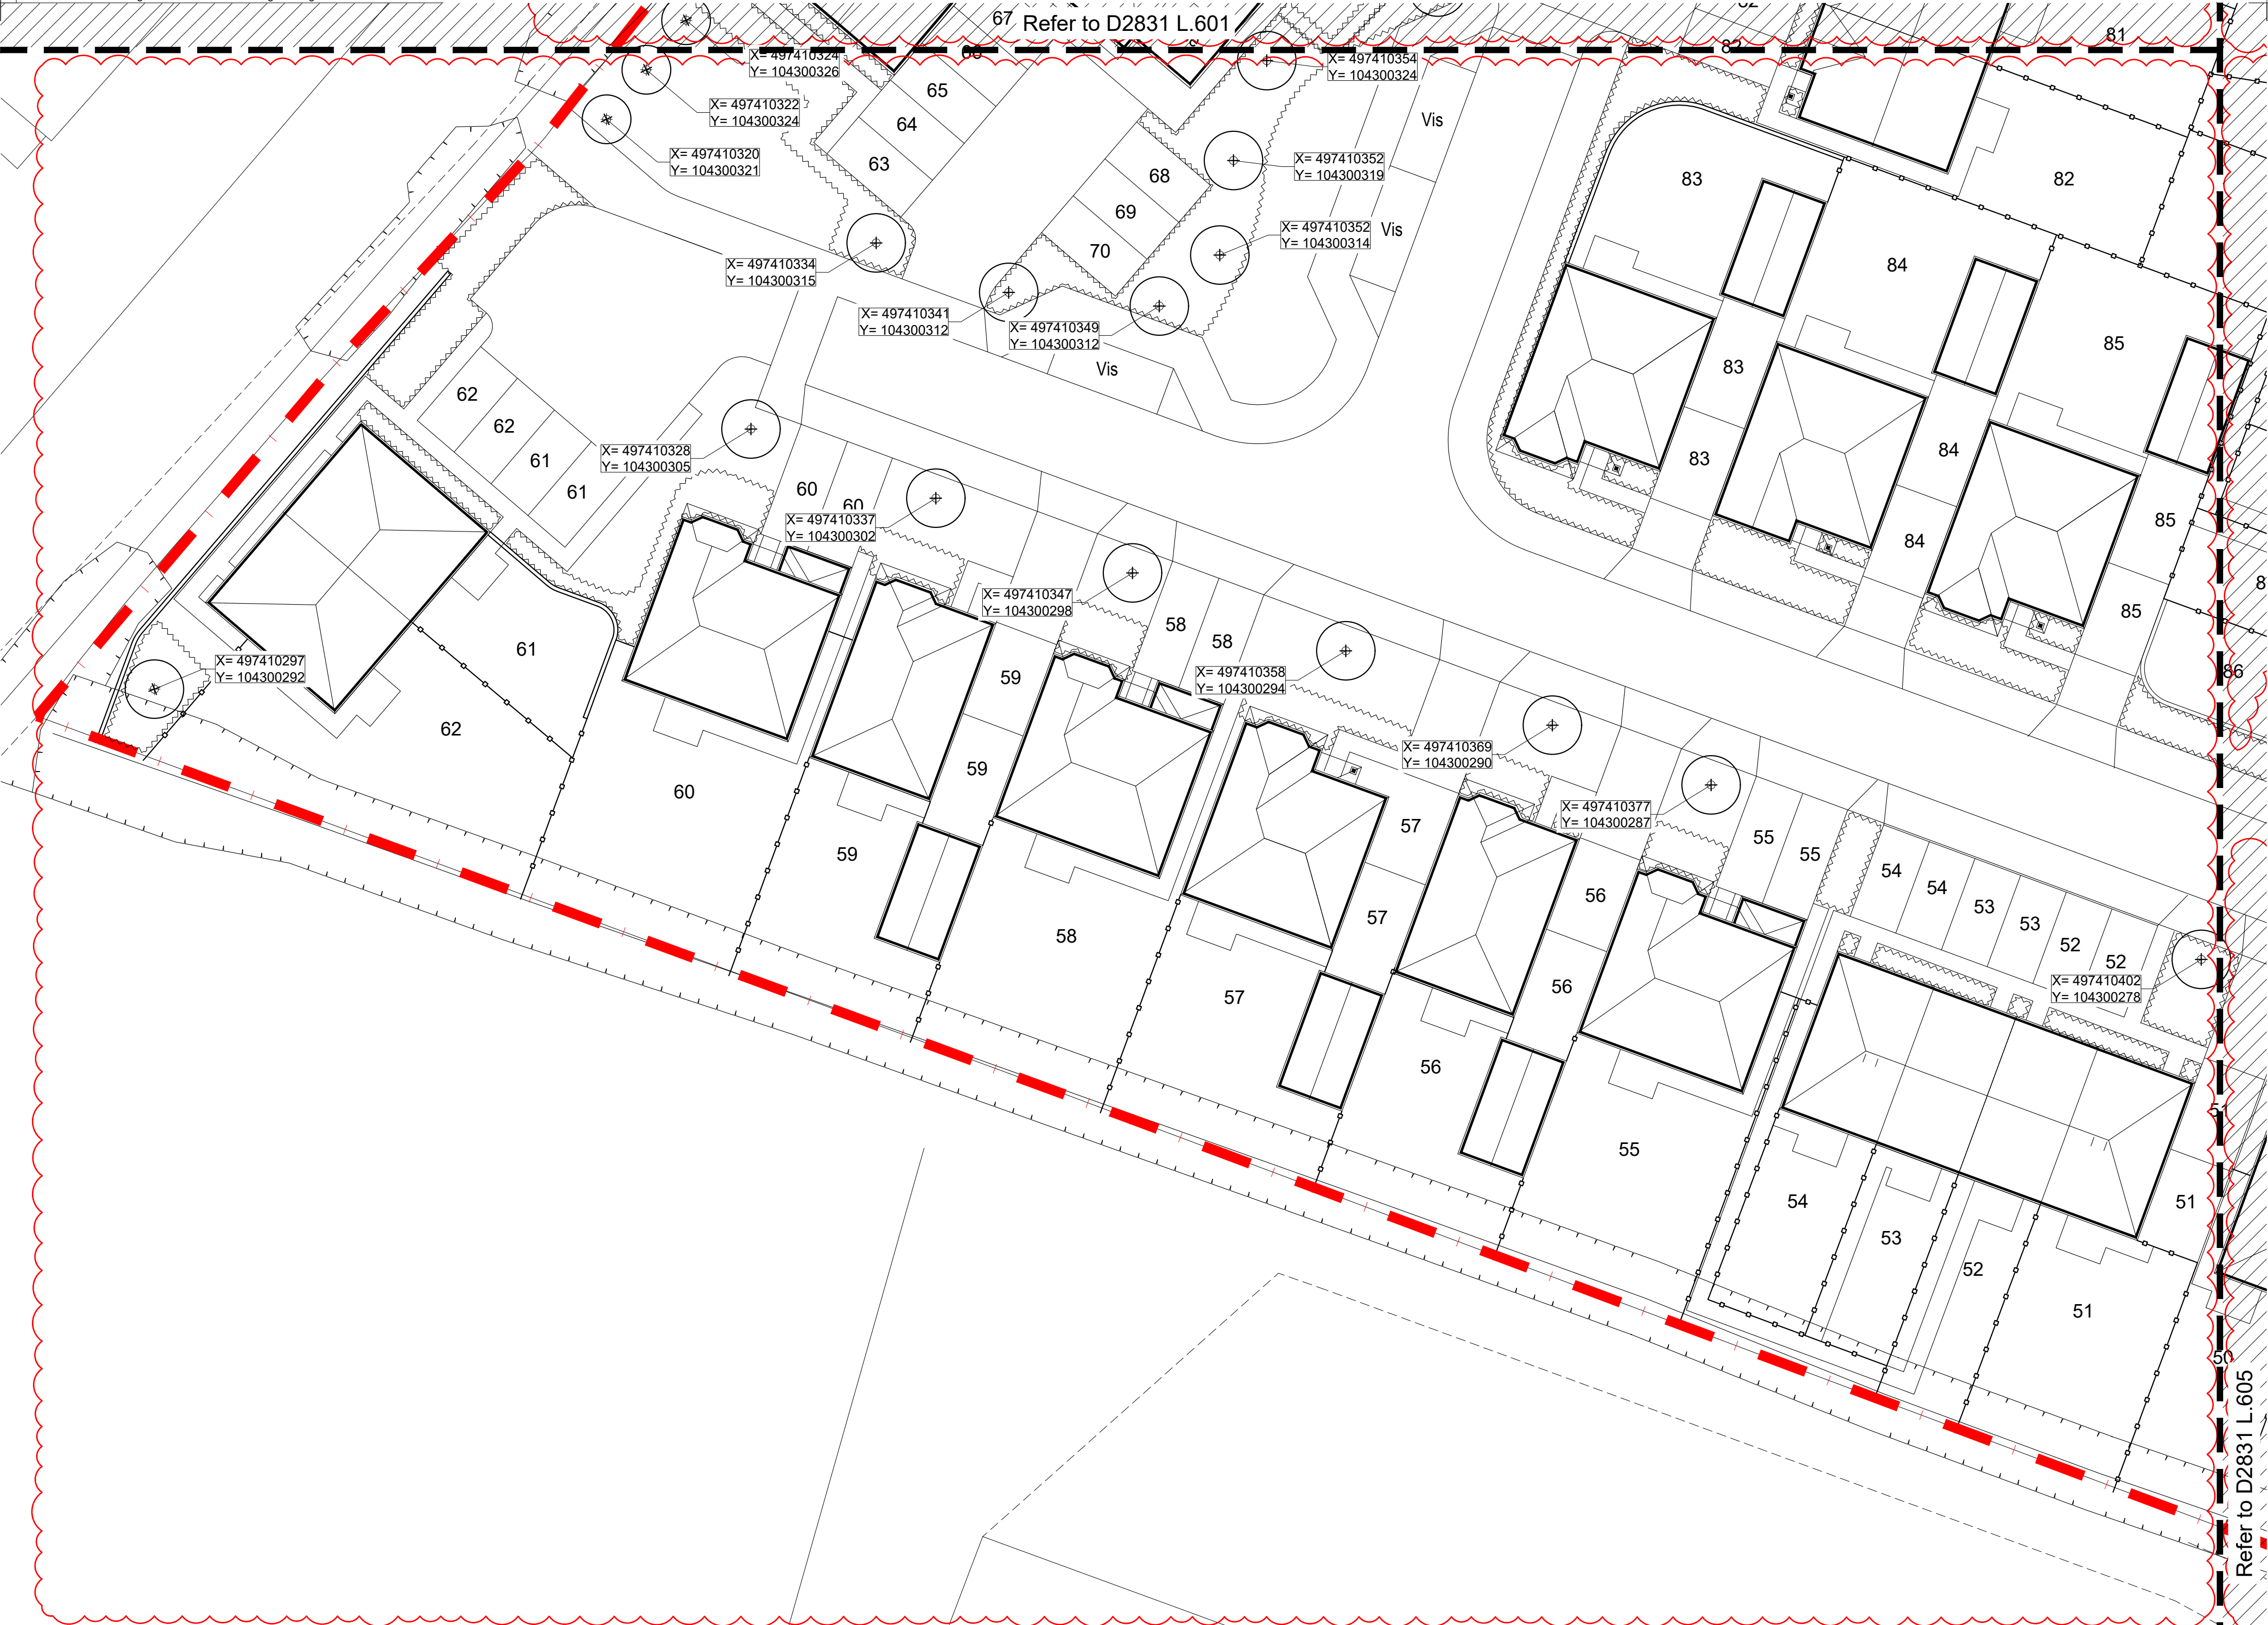

Orchard Business Park

LEGEND

General Legend for all drawings

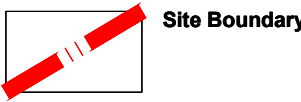

Setting Out



Refer to Fabrik drawing D2831_FAB_1_GL_DR_L_0301 for the Landscape Legend

PL09	02.10.2020	Amended following new Architects layout	mt	ng
PL08	14.05.2020	Amended in line with engineers drawings and client instruction	mt	ng
PL07	31.07.2020	Amended following new Architects layout	mt	ng
PL05	16.06.2020	Amended following comments received and updated layout	mt	ng
PL04	03.06.2020	Amended following new Architects layout	mt	ng
PL03	10.01.2020	Amended following new Architects layout	pm	ng
PL02	22.11.2019	Amended following new Architects layout	pm	ng
PL01	18.11.2019	Issued for Planning	pm	ng
Revision	Date	Reason	Drawn	Checked

Disclaimers:
1. This drawing is copyright of Fabrik Ltd. It must not be copied or reproduced without written consent from the owner.
2. Do not scale from this drawing. Only figured dimensions are to be taken from this drawing.
3. All contractors must visit site and be responsible for taking and checking all dimensions related to the works shown on the drawing prior to ARUN HANDBOOK FOR CONTRACTORS
4. This drawing uses coloured lines. Please do not rely on a monochrome copy.


External References:
• D2831 Ford Lane, Yapton, West Sussex\Drawings\02 Architect\2009\02_Site Layout revised\A855_65A_PLANNING LAYOUT (2) - Standard\A855_65A_PLANNING LAYOUT - Copy
• D2831 Ford Lane, Yapton, West Sussex\Drawings\07 Fabric\Working\AutoCAD\Design\2020\1_and legend
• D2831 Ford Lane, Yapton, West Sussex\Drawings\07 Fabric\Working\AutoCAD\Design\2020\1_and legend
• D2831 Ford Lane, Yapton, West Sussex\Drawings\07 Client\02\08-10 Revised Layout\Ford Lane Layout\65A Cellular Tanks

Note for Contractors
This drawing should be considered along with the information contained in the CDM Pre-construction Information. This information will include details of the SIGNIFICANT risks which fabric has identified which may arise from constructing their designs shown on this drawing. A Competent Contractor should be aware of the typical risks associated with doing this work.

Note for Workers
DO NOT START YOUR WORK unless you know the Risks and Controls relating to the work on this drawing (including SAFE SEQUENCES OF WORK and EQUIPMENT).

Do not issue copies of parts of this drawing without the above Note for Workers (unless you are sure that the Workers can undertake the work safely).

Location Plan

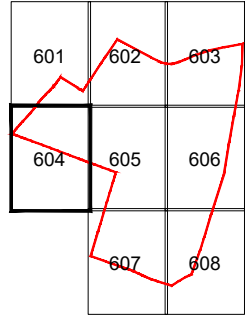

landscape architects

Lantern House | 16 Lantern Street | Alton | Hampshire | GU34 1HG
T: 01429 592350 | E: alton@fabrik.com | W: www.fabrik.com

Project	Ford Lane, Yapton, West Sussex	Client	Redrow Homes Limited
Drawing Title	Tree Setting Out Plan - 4 of 8	Drawn By	pm
Proposed by	ISSUED FOR PLANNING APPROVAL	Checked By	sg
Project Number	D2831	Zone	FAB
Level	00	File Type	GL
Role	DR	Number	0604
Revision	PL09	Date of First Issue	Nov 2019