


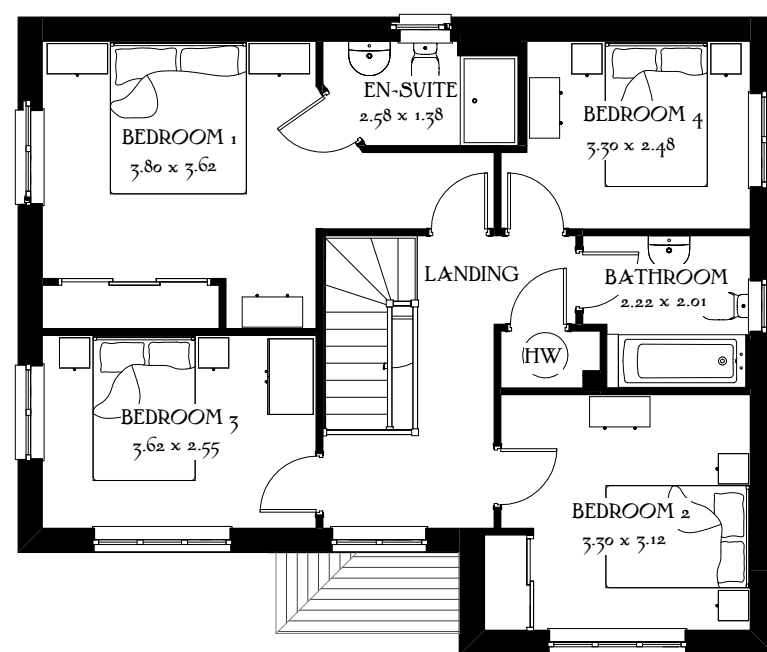


First Floor



Front Elevation



Side Elevation

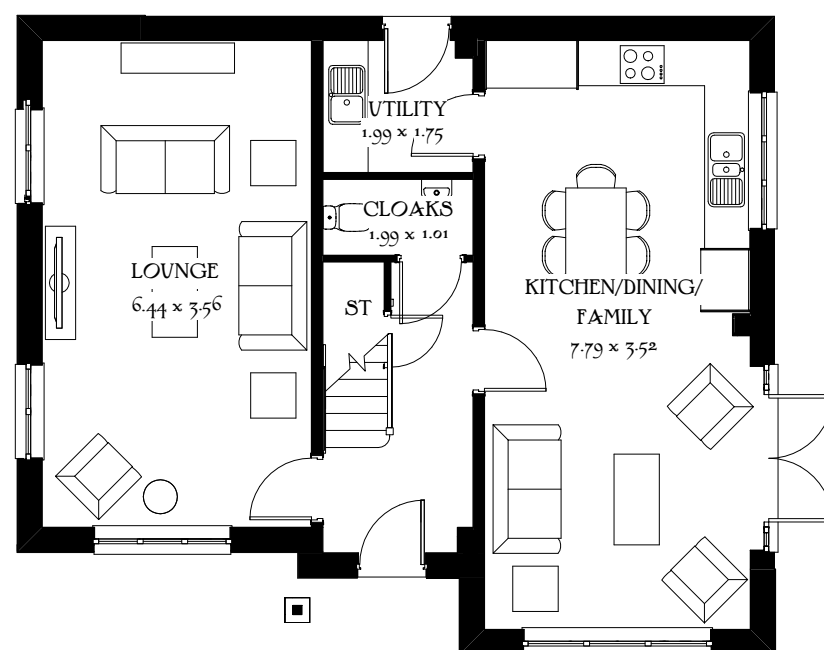

Ground Floor



Rear Elevation



Side Elevation

Scale 1:100 @_A3
0m 1m 2m 3m 4m 5m

Shafesbury

Heritage Collection
F Series

1427 ft² 132.55 m²
Elevation Code: B1
Date: Feb 2020
EF_SHAF_DM.8