


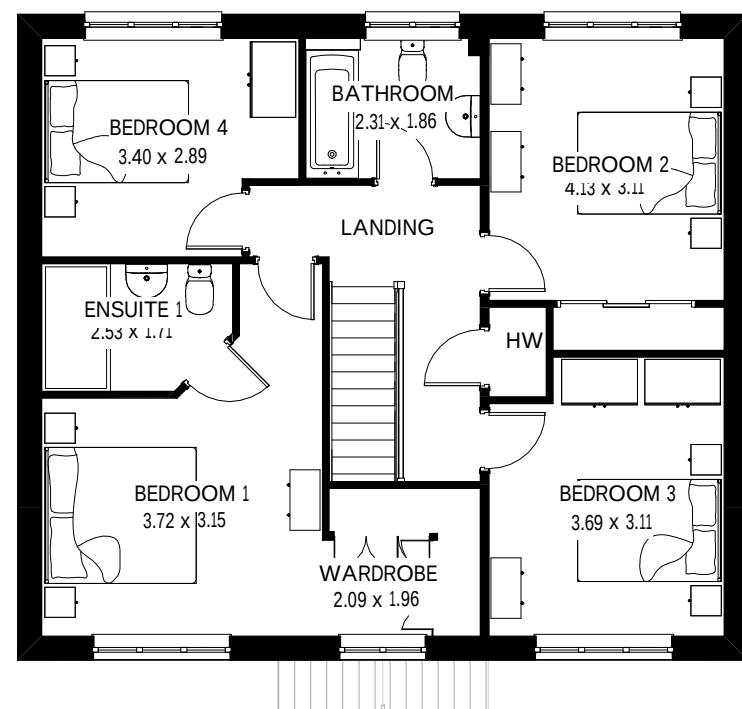


First Floor



Front Elevation




Side Elevation

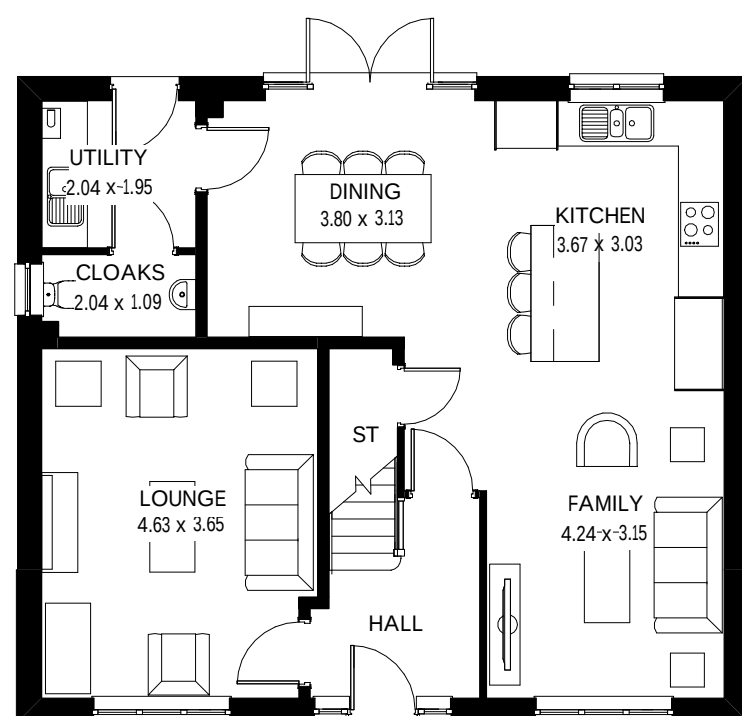

Ground Floor



Rear Elevation

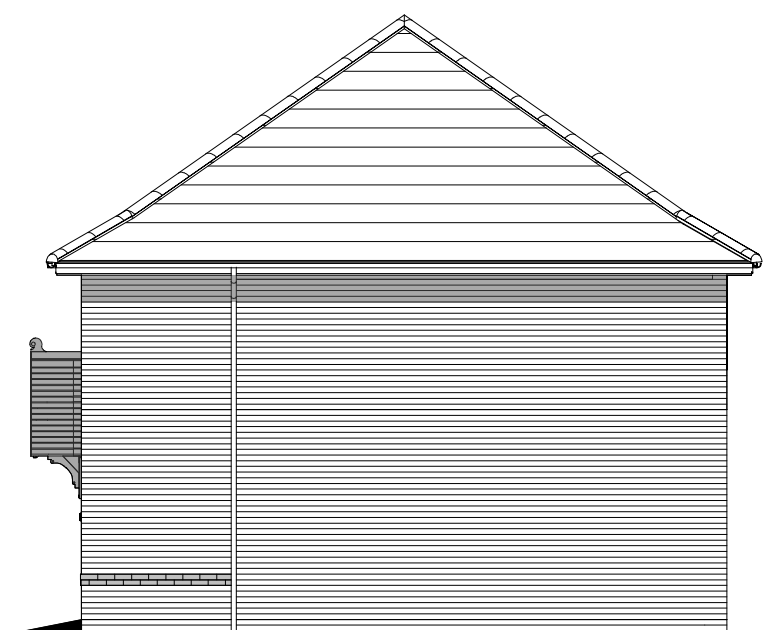

Side Elevation

Harrogate

Heritage Collection
F Series

1555 ft² 144.47 m²
Elevation Code: B1
Date: April 2019
EF_HARR_DM.8
Rev: B