




Front Elevation



Side Elevation



Rear Elevation

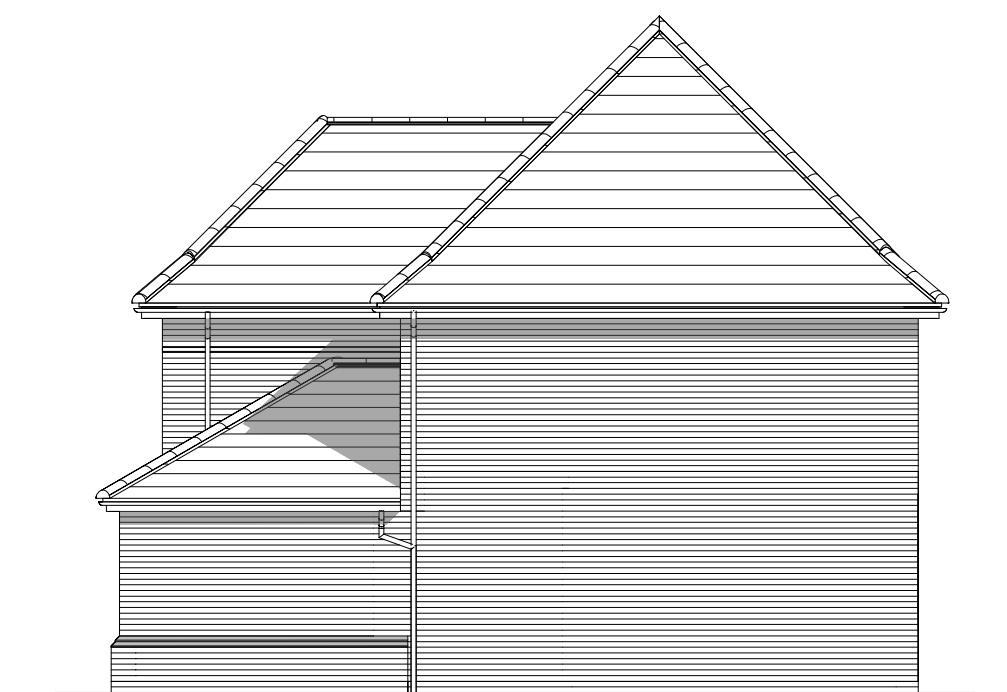

Side Elevation

Scale 1:100 @\_A3  
0m 1m 2m 3m 4m 5m

# Sunningdale

Heritage Collection  
F Series

1653 ft<sup>2</sup> 153.60 m<sup>2</sup>  
Elevation Code: B1  
Date: May 2019  
EF\_SUND\_DM.7  
Rev: A

 **REDROW**