





Front Elevation

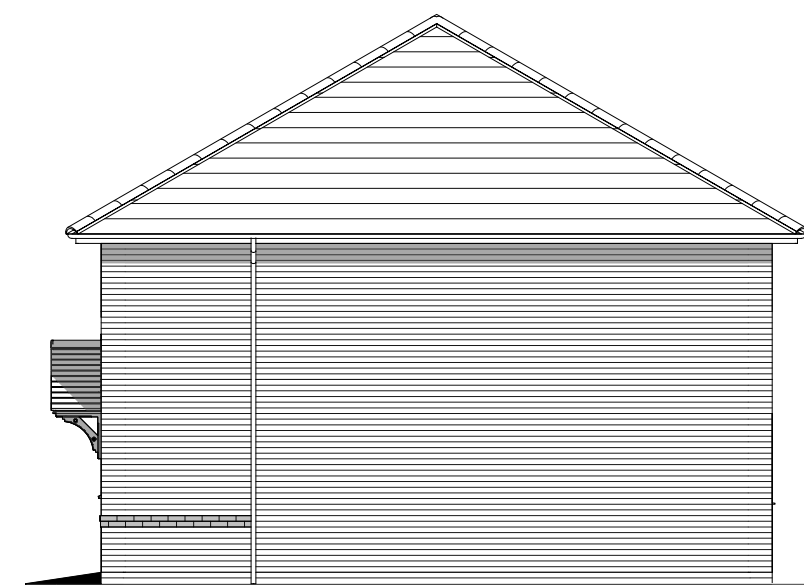

Side Elevation



Rear Elevation

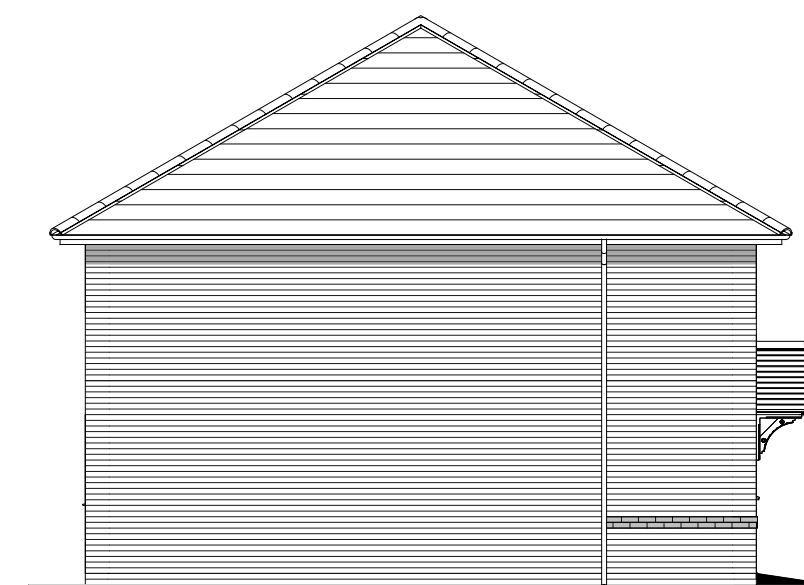

Side Elevation

Scale 1:100 @_A3
0m 1m 2m 3m 4m 5m

Tavy (Four Block)

Heritage Collection F Series

Structural Finish 832 ft² 77.32 m²
Internal Finish 818 ft² 76.03 m²

Date: Sept 2019
EF_TT3_M.4

Elevation Code: B1