



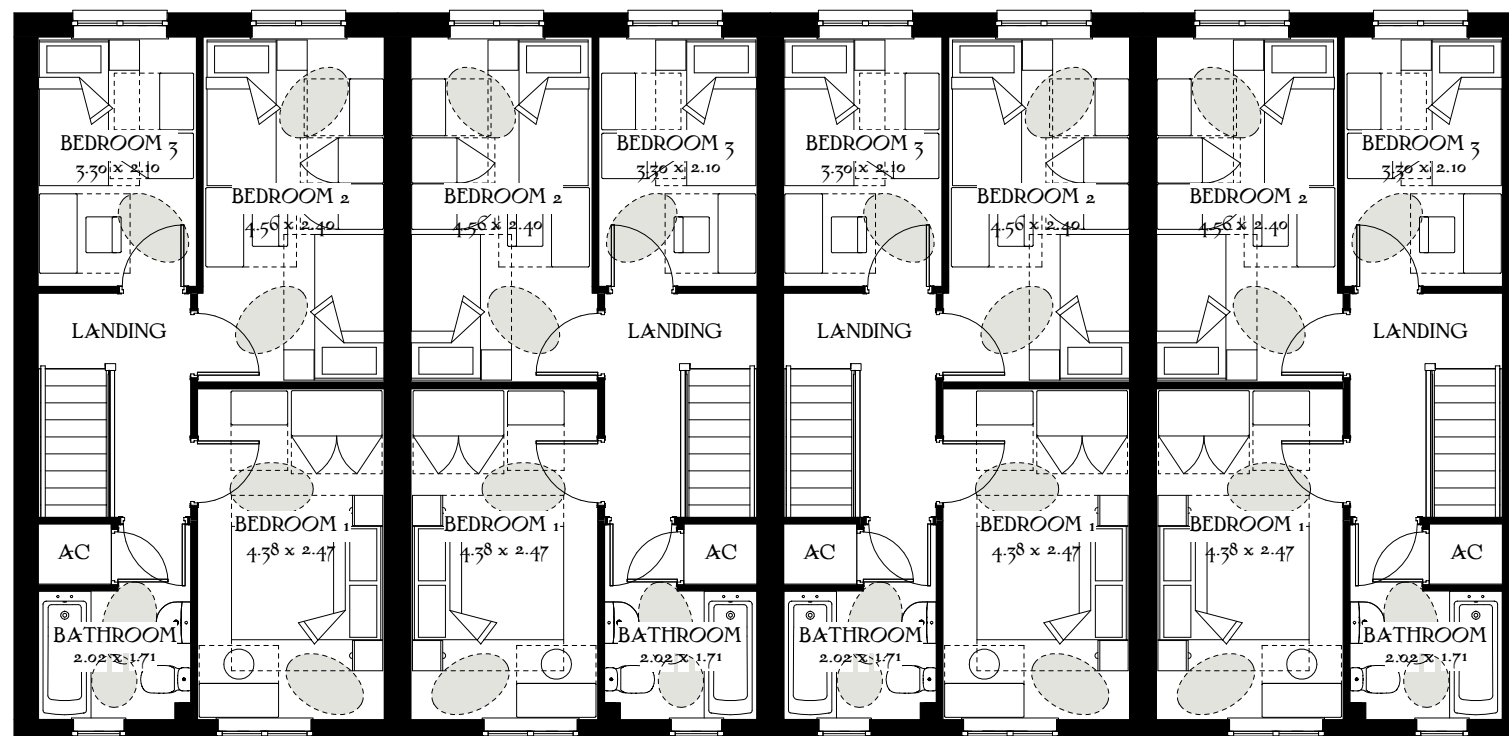

First Floor

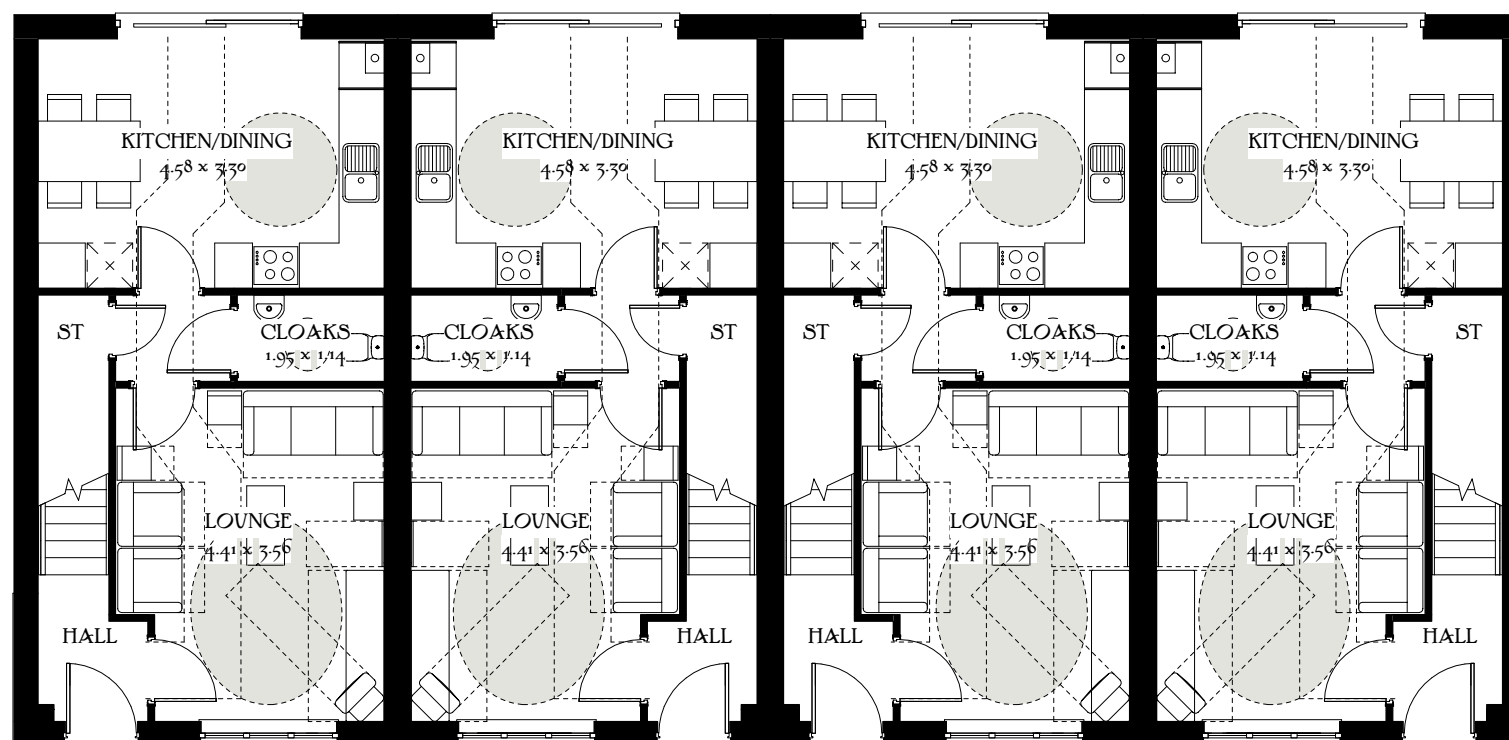

Ground Floor

Scale 1:100 @_A3
0m 1m 2m 3m 4m 5m

Dart
(Four Block)

Heritage Collection
F Series

Structural Finish 905 ft² 84.10 m²
Internal Finish 891 ft² 82.73 m²

Date: Nov 2019
EF_DD4_M.3