



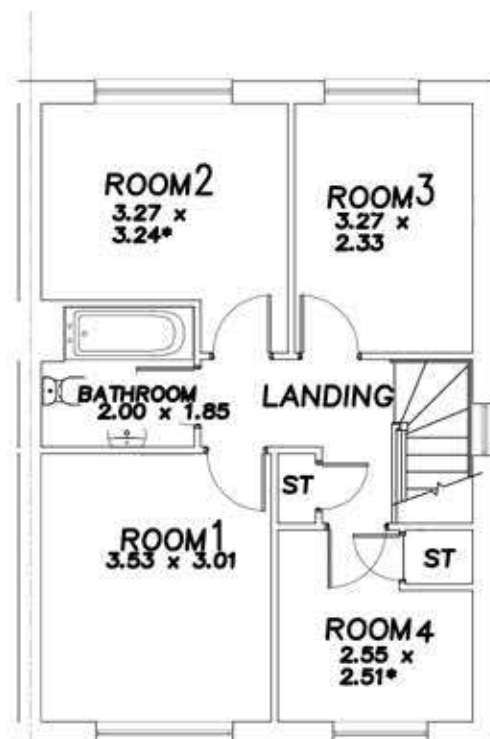


First Floor



Front Elevation

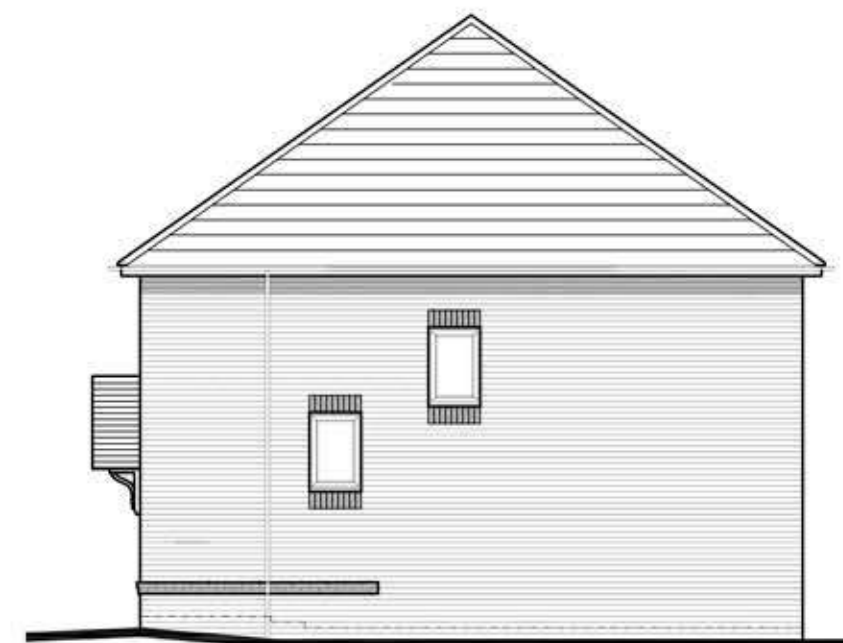

Side Elevation

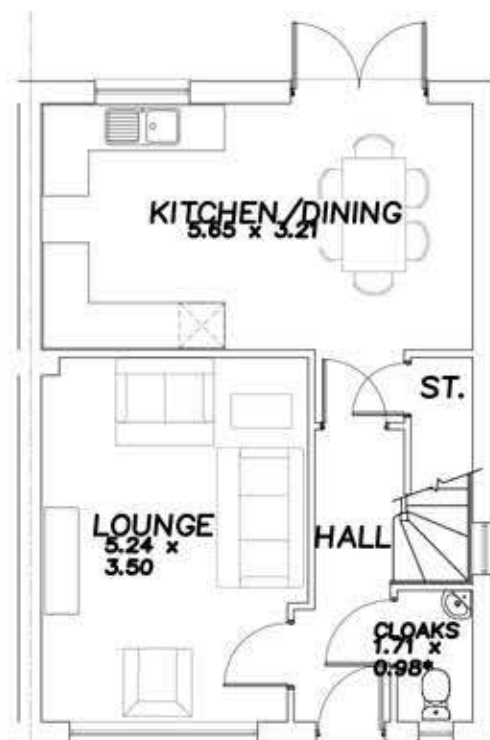

Ground Floor



Rear Elevation



The Teme

Heritage Collection
"2014 Edition"

EF Series Brick (B1)
1004sqft 93.29m²
DATE: April 2014
REV:

EF_TEME_SM.1.0

Drawing Scale 1:100 @ A3
Bedroom dimensions taken into wardrobe recess
* Maximum Dimension

